



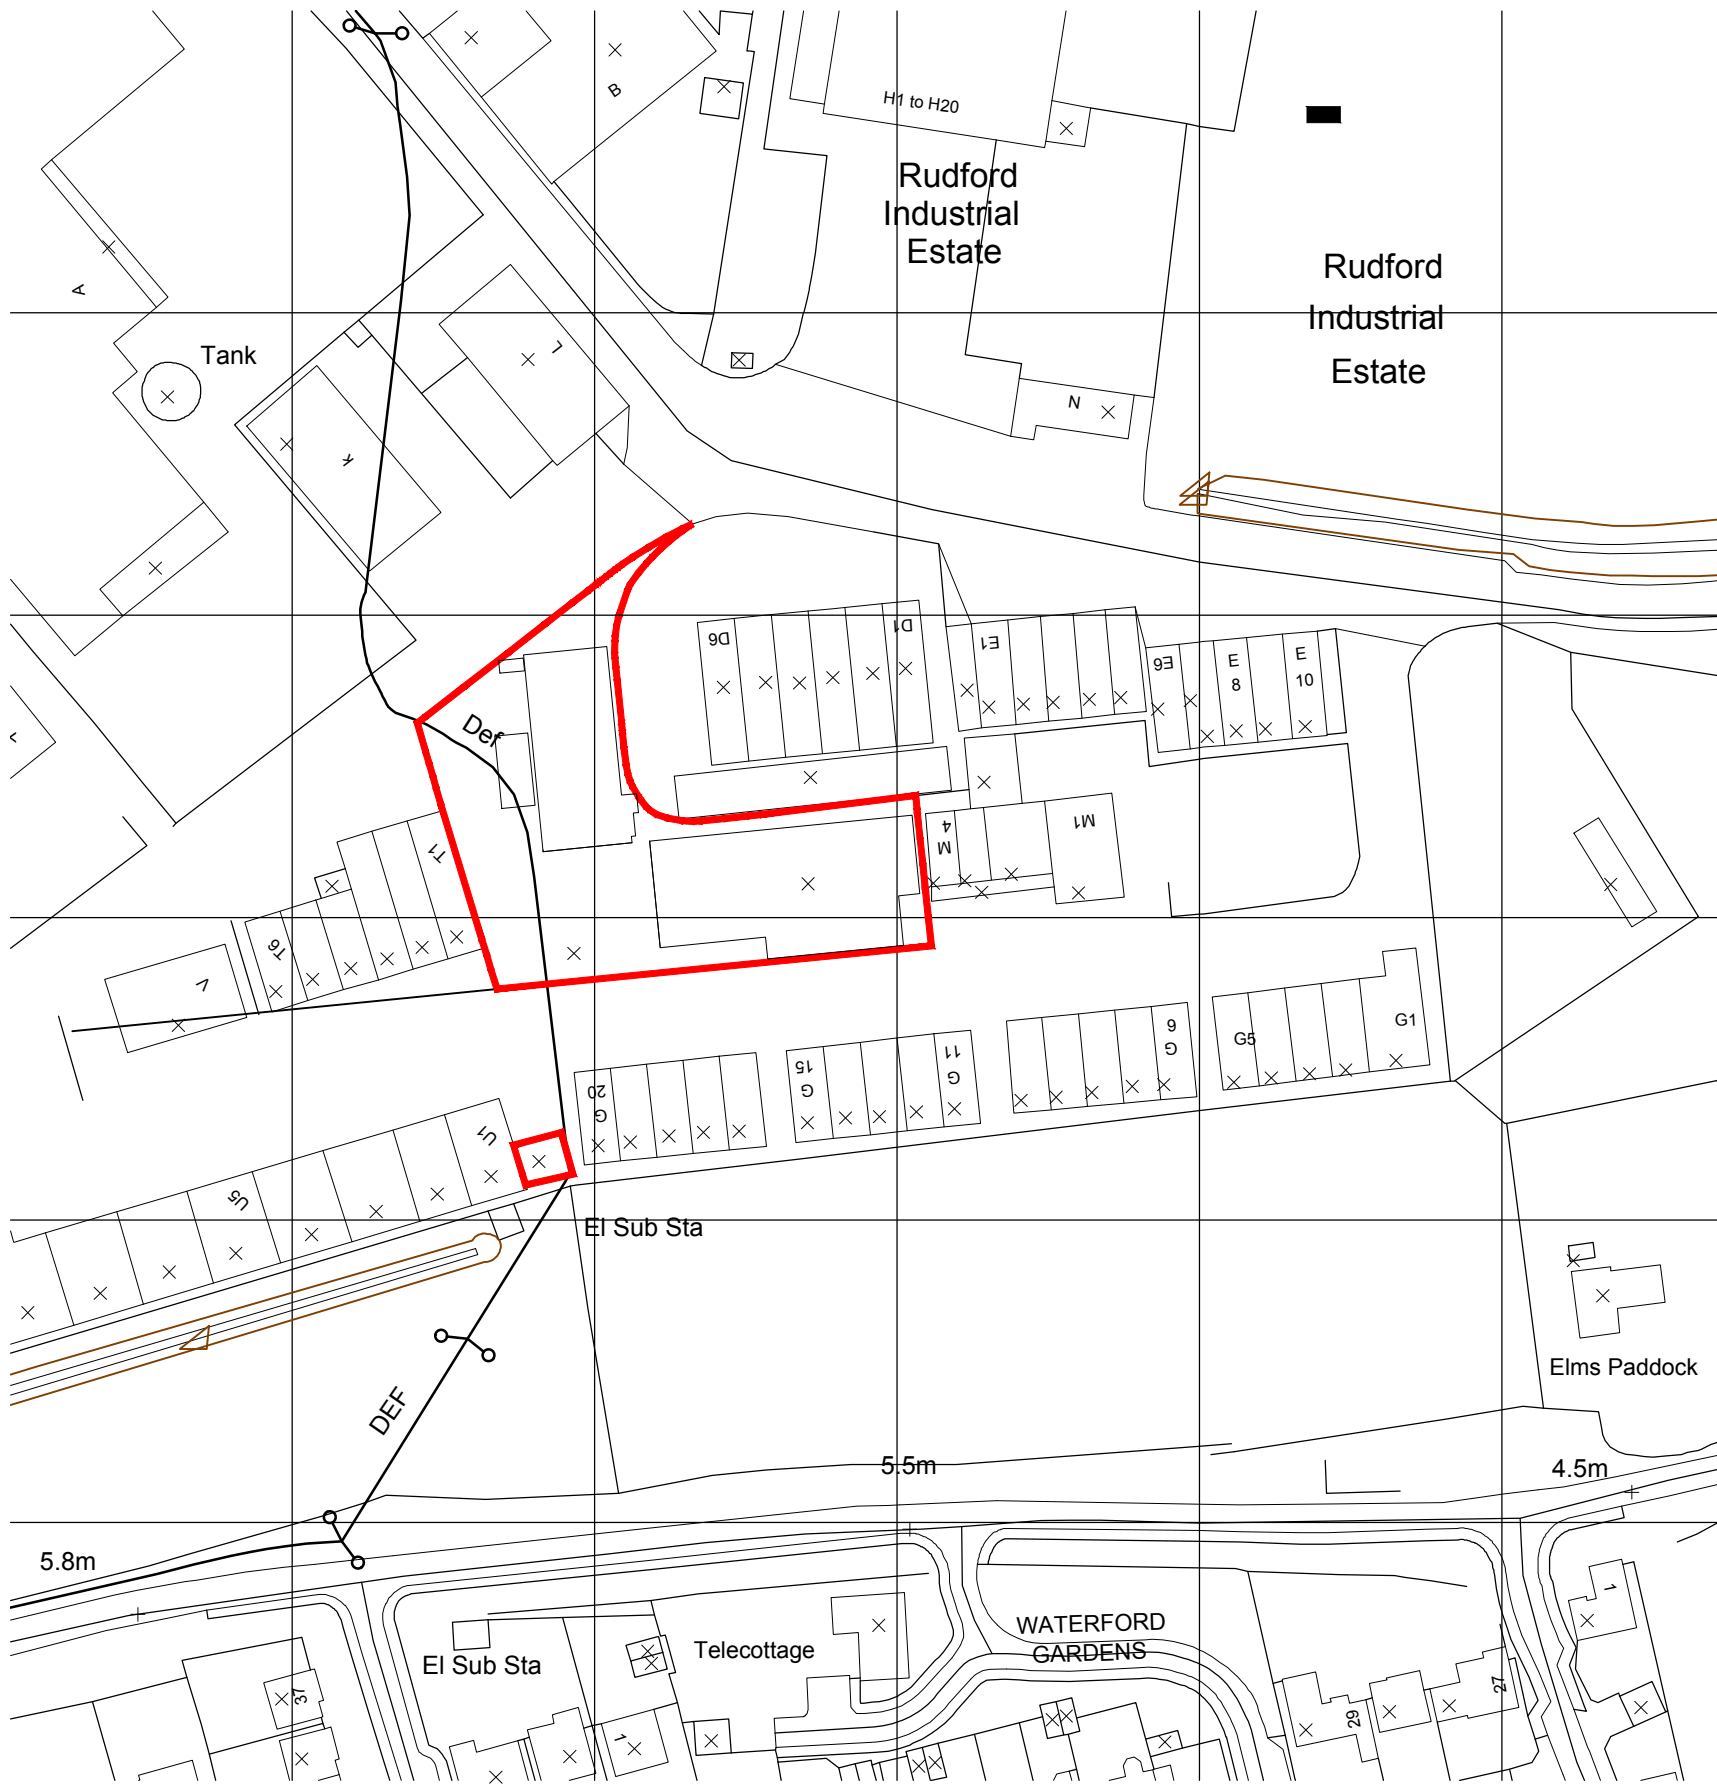


1 SITE LOCATION PLAN
SCALE 1:1250 @ A1

APPROXIMATE ZONE OF UNDERGROUND SERVICES
OVERHEAD CRANE & STRUCTURE

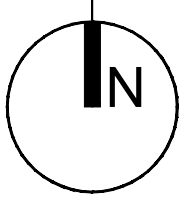


2 SITE BLOCK PLAN
SCALE 1:500 @ A1

© ECE Architecture Limited. No dimensions to be scaled from drawing except for the purposes of Planning Applications. The contractor should check all dimensions on site. It is the contractors responsibility to ensure compliance with Building Regulations.

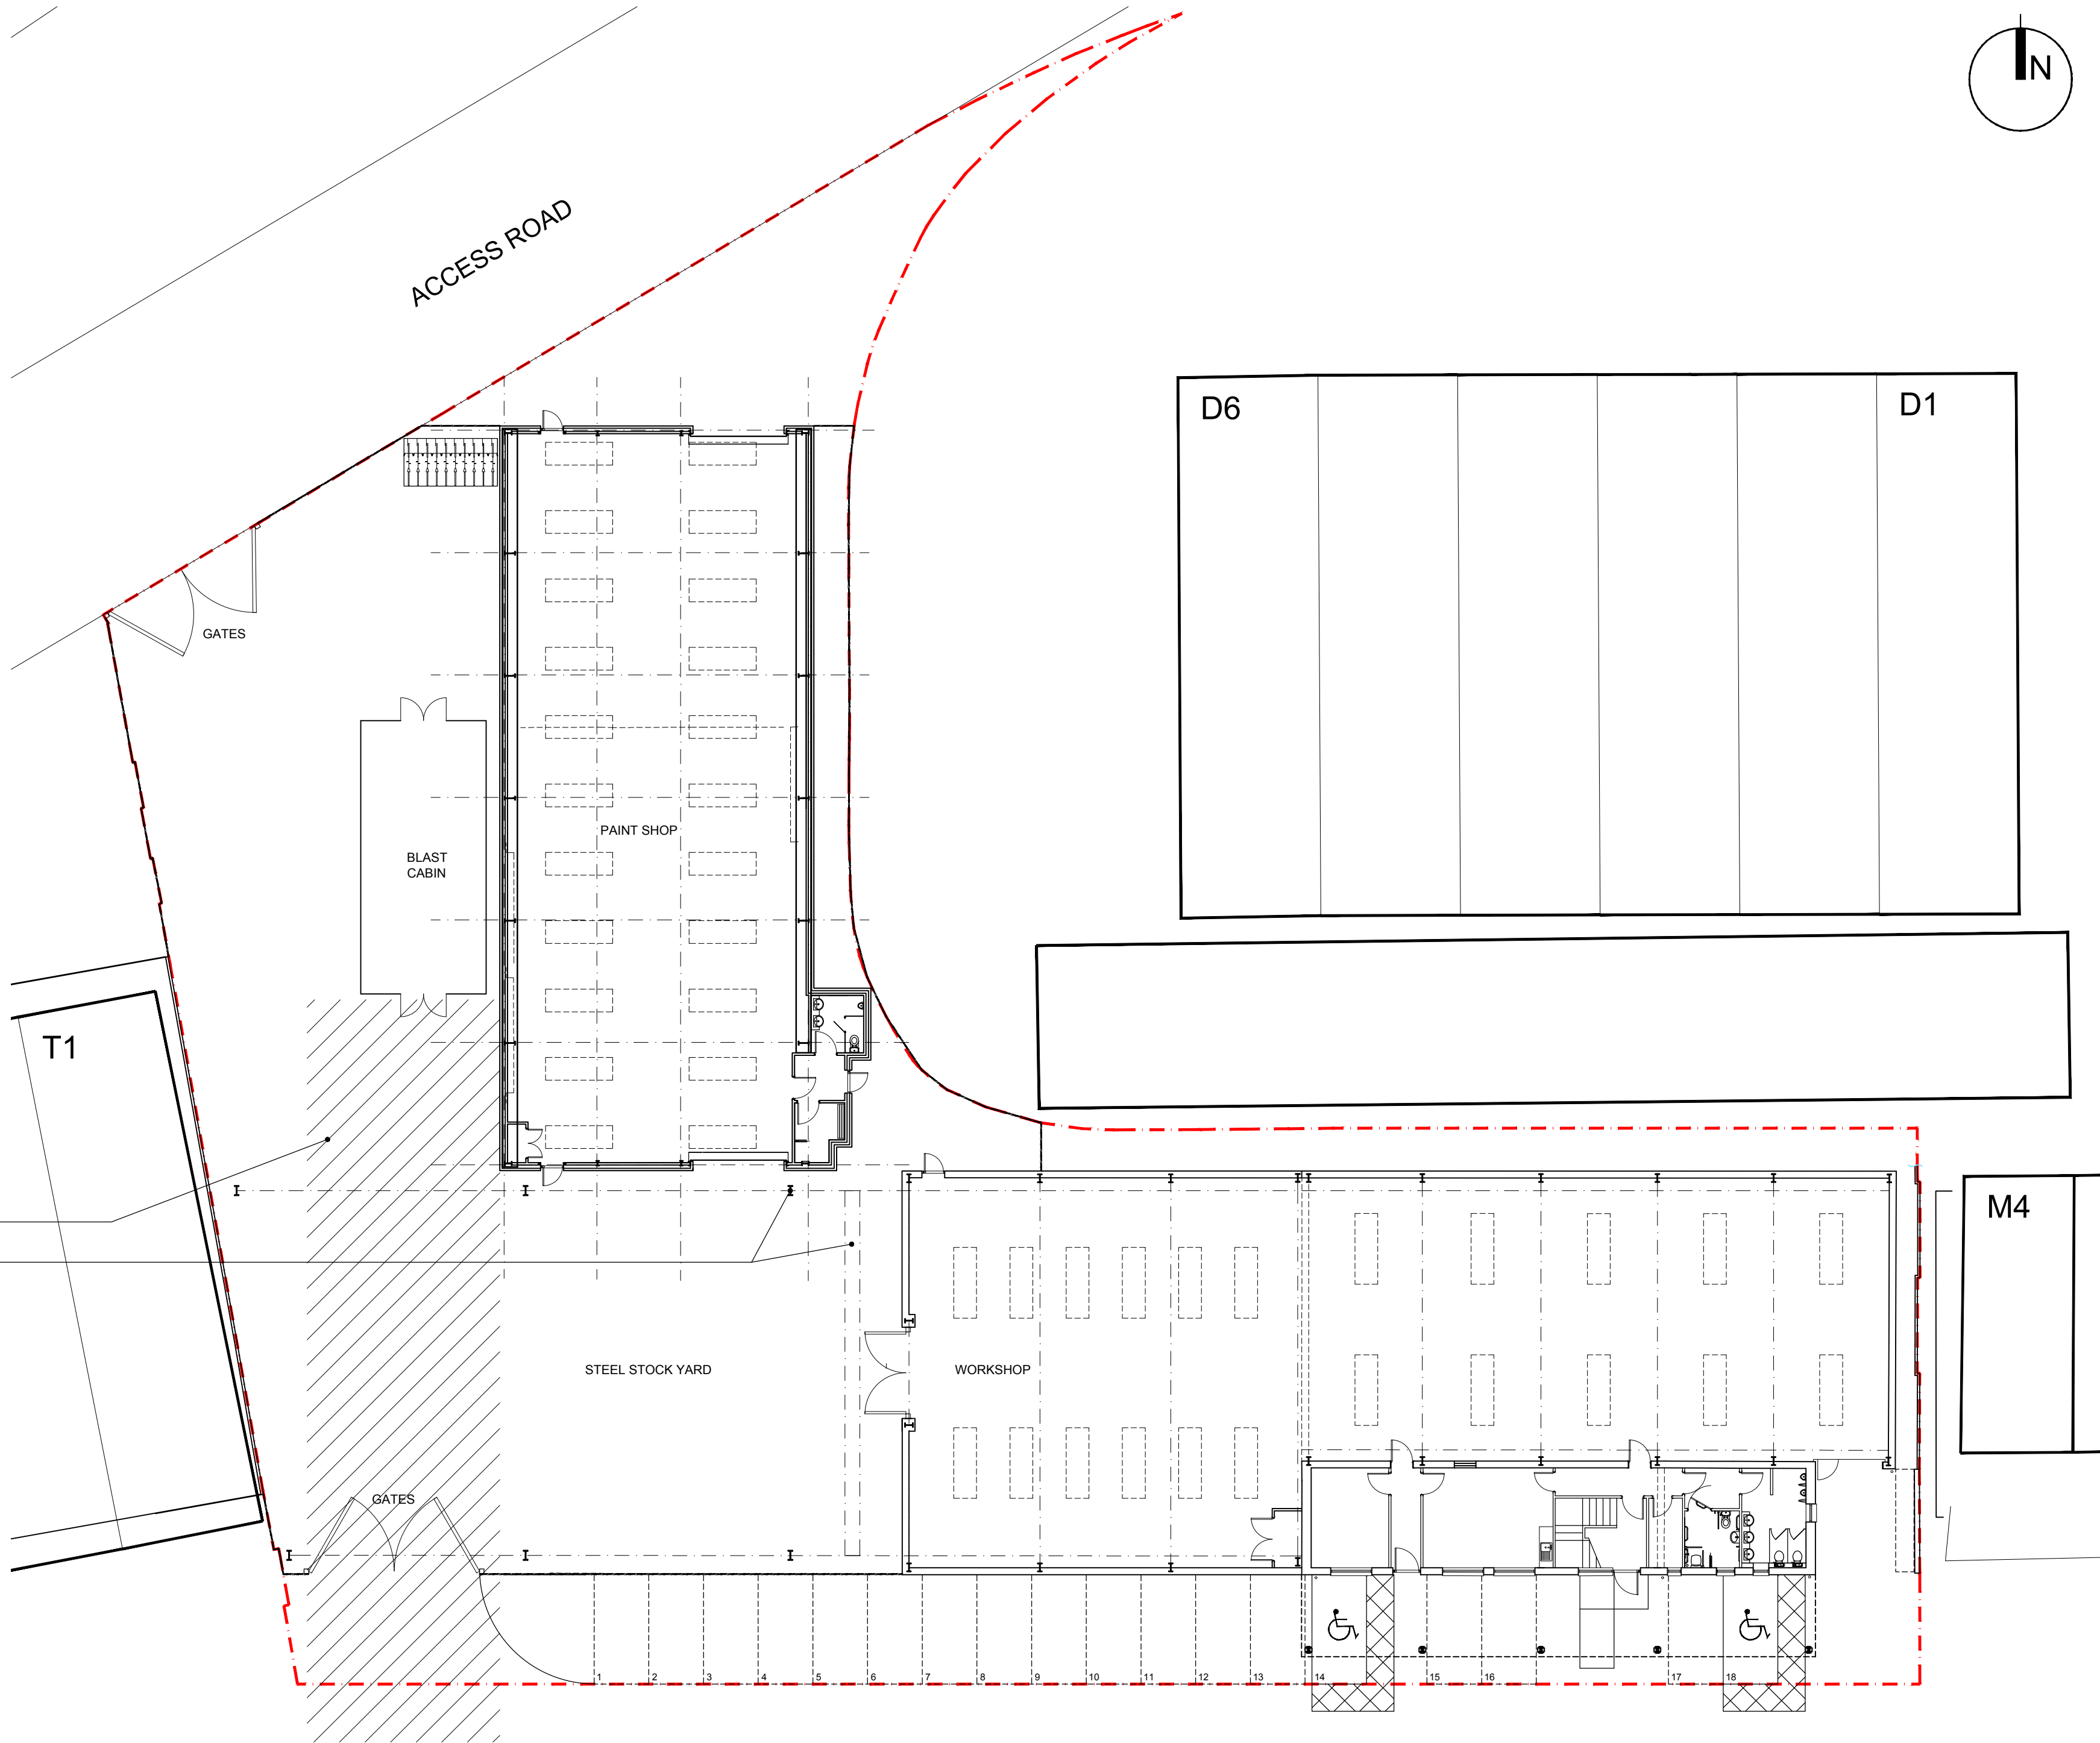

ACCESS ROAD ←

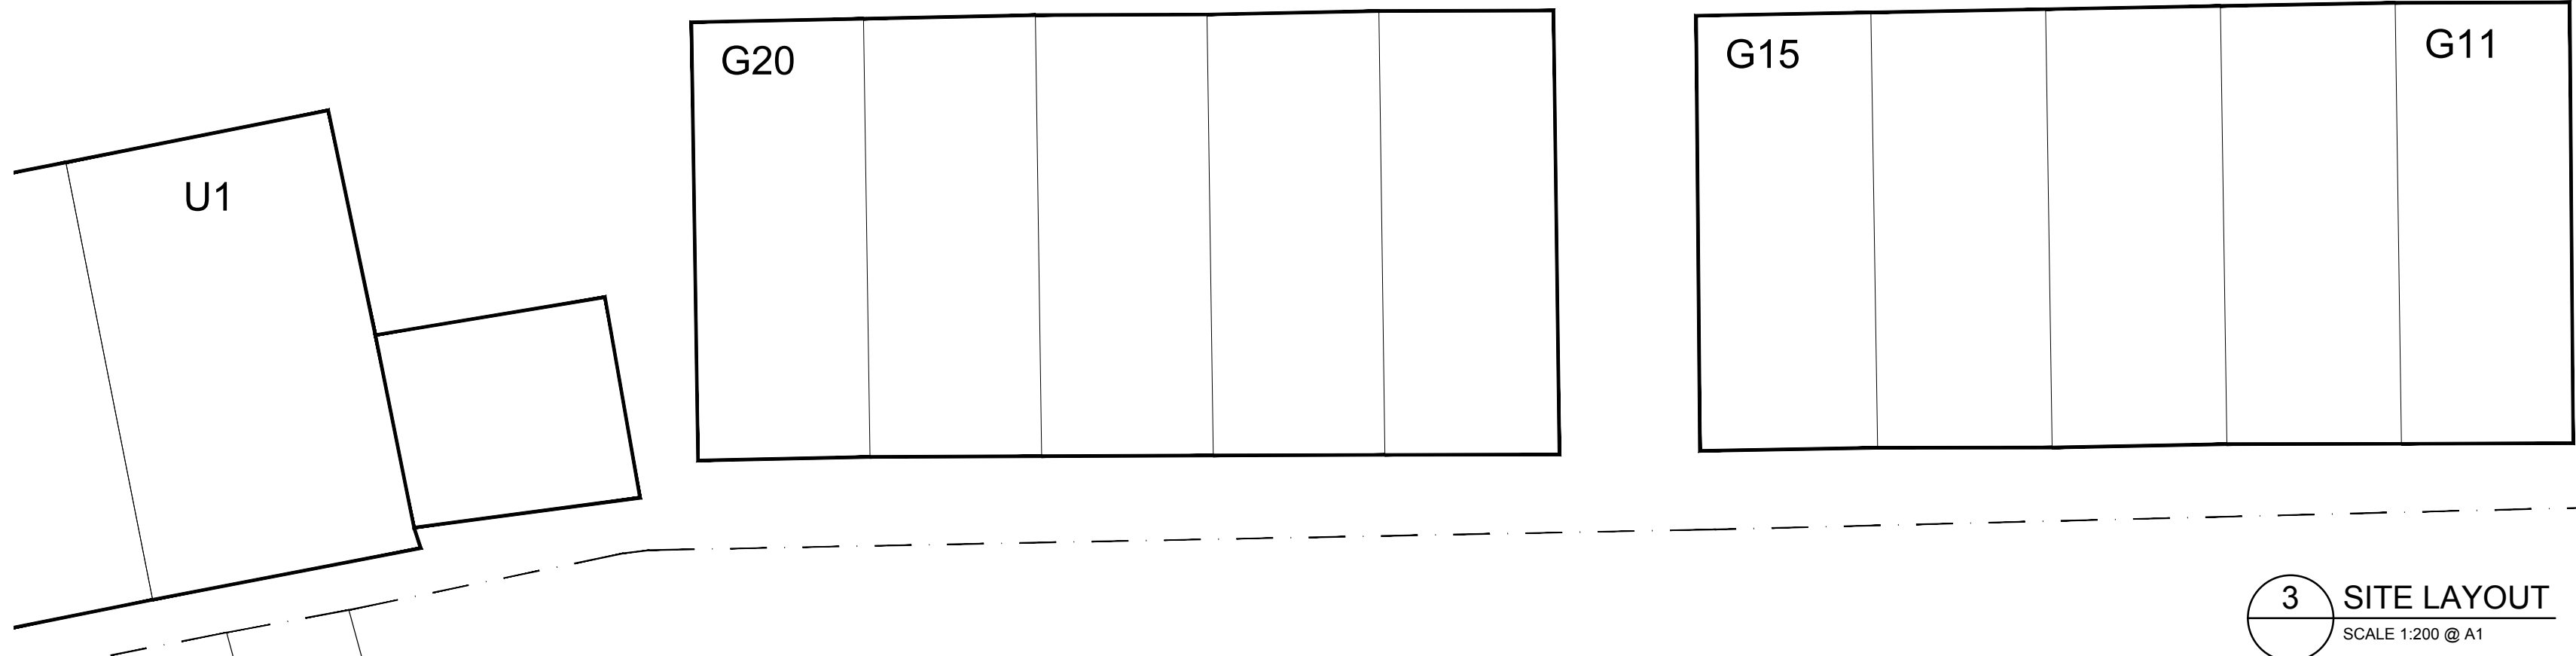

3 SITE LAYOUT
SCALE 1:200 @ A1

A	06.04.18	PLANNING ISSUE	NM	PJ
Rev	Date	Revision Details	Dr	Ch



London: 76 Great Suffolk Street
London, SE1 0BL
T 0207 928 2773 E london@ecearchitecture.com

Sussex: Brooklyn Chambers, 11 Goring Road
Worthing, West Sussex, BN12 4AP
T 01903 248777 E sussex@ecearchitecture.com

Bristol: Westworks, Colston Tower
Colston Street, Bristol, BS1 4XE
T 0117 214 1101 E bristol@ecewestworks.com

ECE Architecture
www.ecearchitecture.com

Client's Name
AUSTIN DIVALL

Job Title
PROPOSED YARD ENCLOSURE

Drawing Title
**EXISTING SITE LOCATION, SITE
BLOCK PLAN & SITE LAYOUT**

Scale
SCALE VARIES

Drawn	Checked	Date
NM	PJ	APR '18

Job No	Drawing No	Rev
6606	(PL) 001	A

Status
APPROVAL