





IMAGE OF EXISTING CONDITION

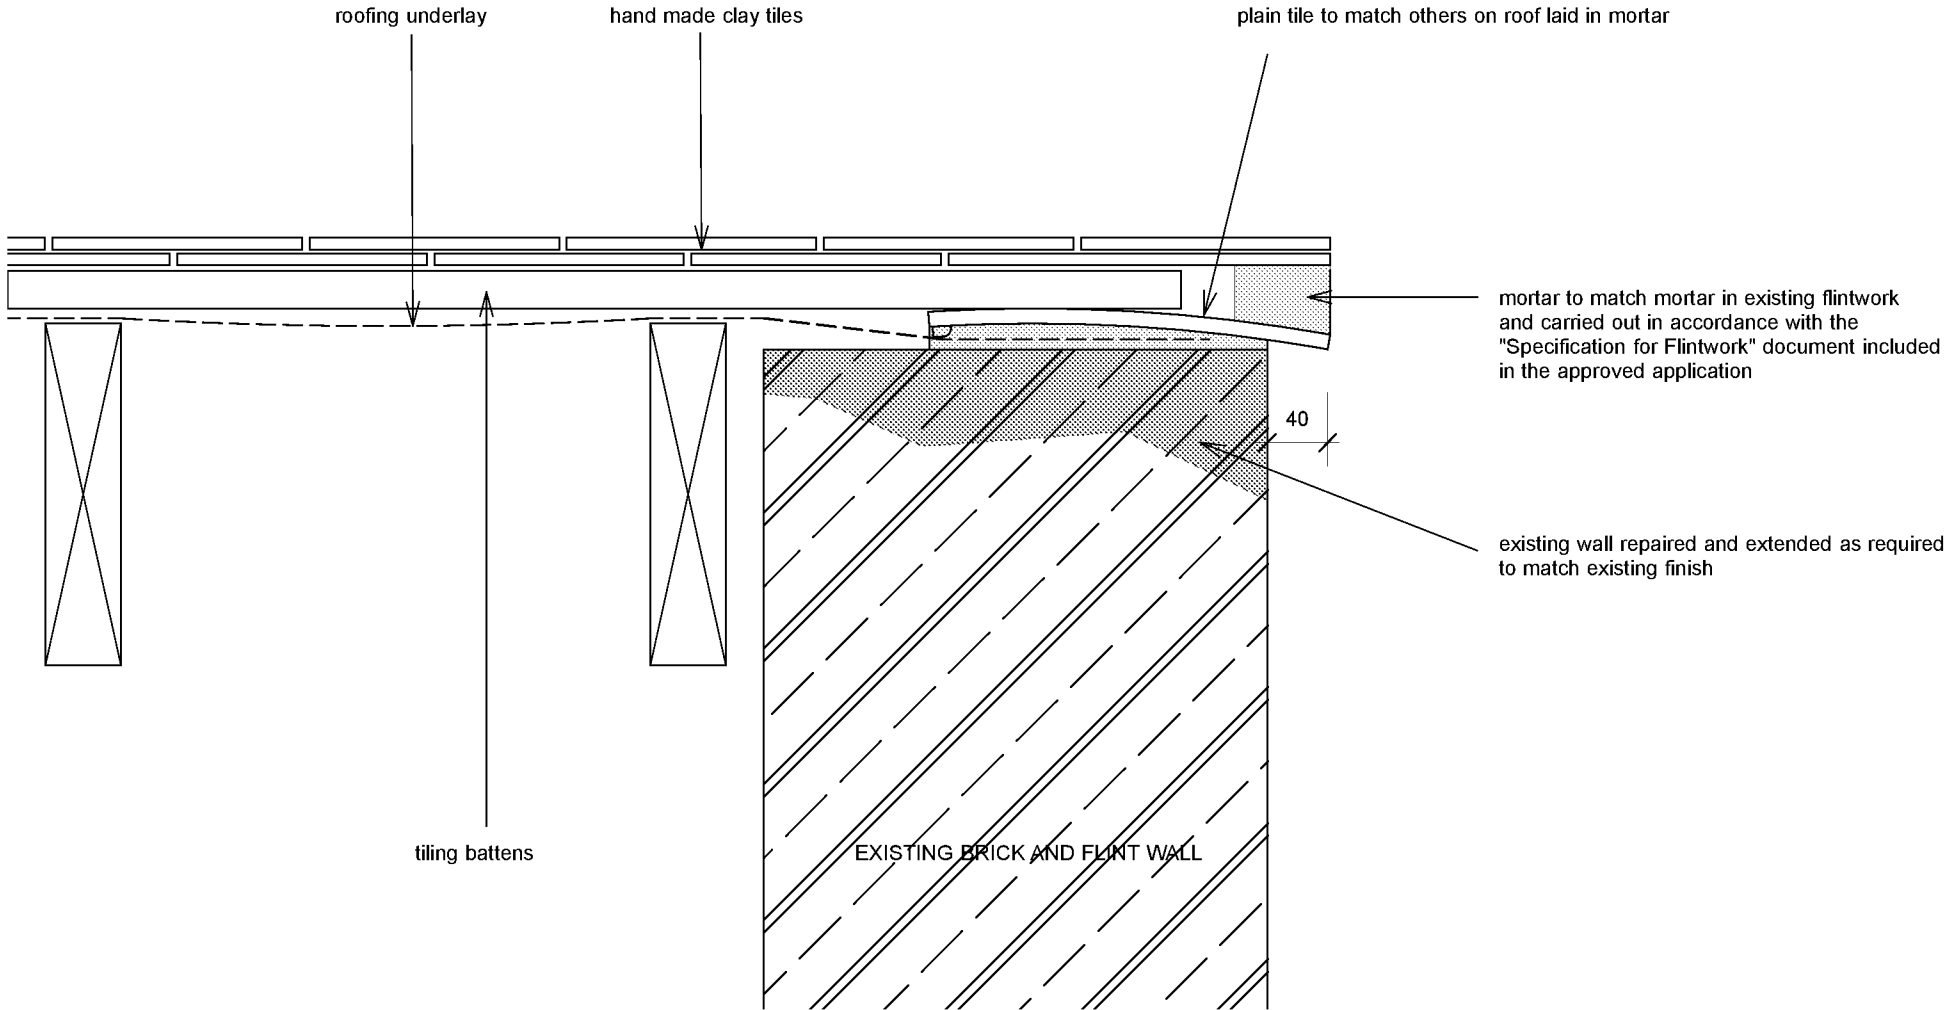

MILL HOUSE: VERGE DETAIL, NORTH GABLE 1:5

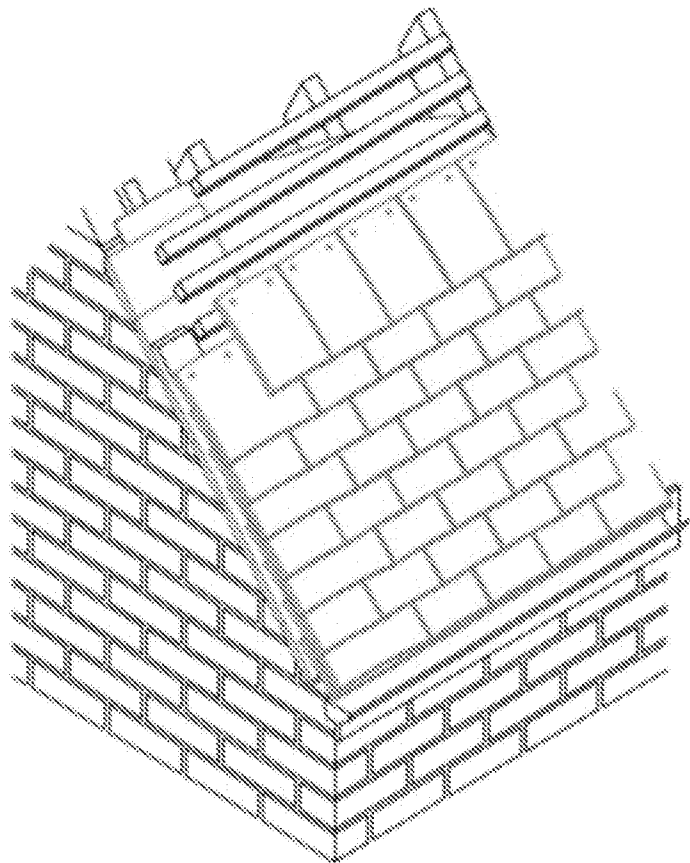

INDICATIVE 3D

status		ARCHITECTS	
revisions		25 Links Yard, Spelman St, London E1 5LX tel 020 7539 3686 fax 020 7539 3687 mail@featherstoneyoung .com www.featherstoneyoung .com	 Featherstone Young
X	XXXXX	job Clymping Mill	
		address Clymping	
		dwg title Proposed Roofing Works to Mill House	
		scale 1:5/A3	date 02/19
		CLI job reference	SK 190228 drawing number
		-	revision