

From: DaSilva, Luis [REDACTED]
Sent: 26 April 2019 14:08
To: Planning.Responses
Subject: planning application consultation.- CM/13/19/RES

Dear Sir/ Madam,

Please find attached our response letter to the above planning application consultation.

Kind regards

Luis Silva
Planning Technical Co-ordinator
For Sussex



from
Southern Water

This e-mail is intended solely for the person or organisation to which it is addressed. It may contain privileged and confidential information. If you are not the intended recipient, you are prohibited from copying, disclosing or distributing this e-mail or its contents (as it may be unlawful for you to do so) or taking any action in reliance on it. If you receive this e-mail by mistake, please delete it then advise the sender immediately. Without prejudice to the above prohibition on unauthorised copying and disclosure of this e-mail or its contents, it is your responsibility to ensure that any onward transmission, opening or use of this message and any attachments will not adversely affect your or the onward recipients' systems or data. Please carry out such virus and other such checks as you consider appropriate. An e-mail reply to this address may be subject to monitoring for operational reasons or lawful business practices. This e-mail is issued by Southern Water Services Limited, company number 2366670, registered in England and having its registered office at Southern House, Yeoman Road, Worthing, BN13 3NX, England. In sending this e-mail the sender cannot be deemed to have specified authority and the contents of the e-mail will have no contractual effect unless (in either case) it is otherwise agreed between Southern Water Services Limited and the recipient.

This message has been scanned for malware by Websense. www.websense.com



Planning and Development Services
Arun District Council
Arun Civic Centre
Maltravers Road
Littlehampton
West Sussex
BN17 5LF

Developer Services
Southern Water
Sparrowgrove House
Sparrowgrove
Otterbourne
Hampshire
SO21 2SW

Your Ref
CM/13/19/RES
Our Ref
PLAN-027488
Date
26/04/2019

Dear Sirs,

Proposal: Application for approval of reserved matters following outline approval CM/37/18/OUT for the redevelopment of site with 2no. 4 bed detached bungalows & associated works.

Site: Mistletoe Farm, Horsemere, Green Lane, Climping, BN17 5QZ .
CM/13/19/RES

Thank you for your letter of 25/03/2019.


The comments in our response dated on 15/01/2019 remain unchanged and valid for the reserved matters.

Yours sincerely,



Luis Silva
Developer Services

SOUTHERN WATER

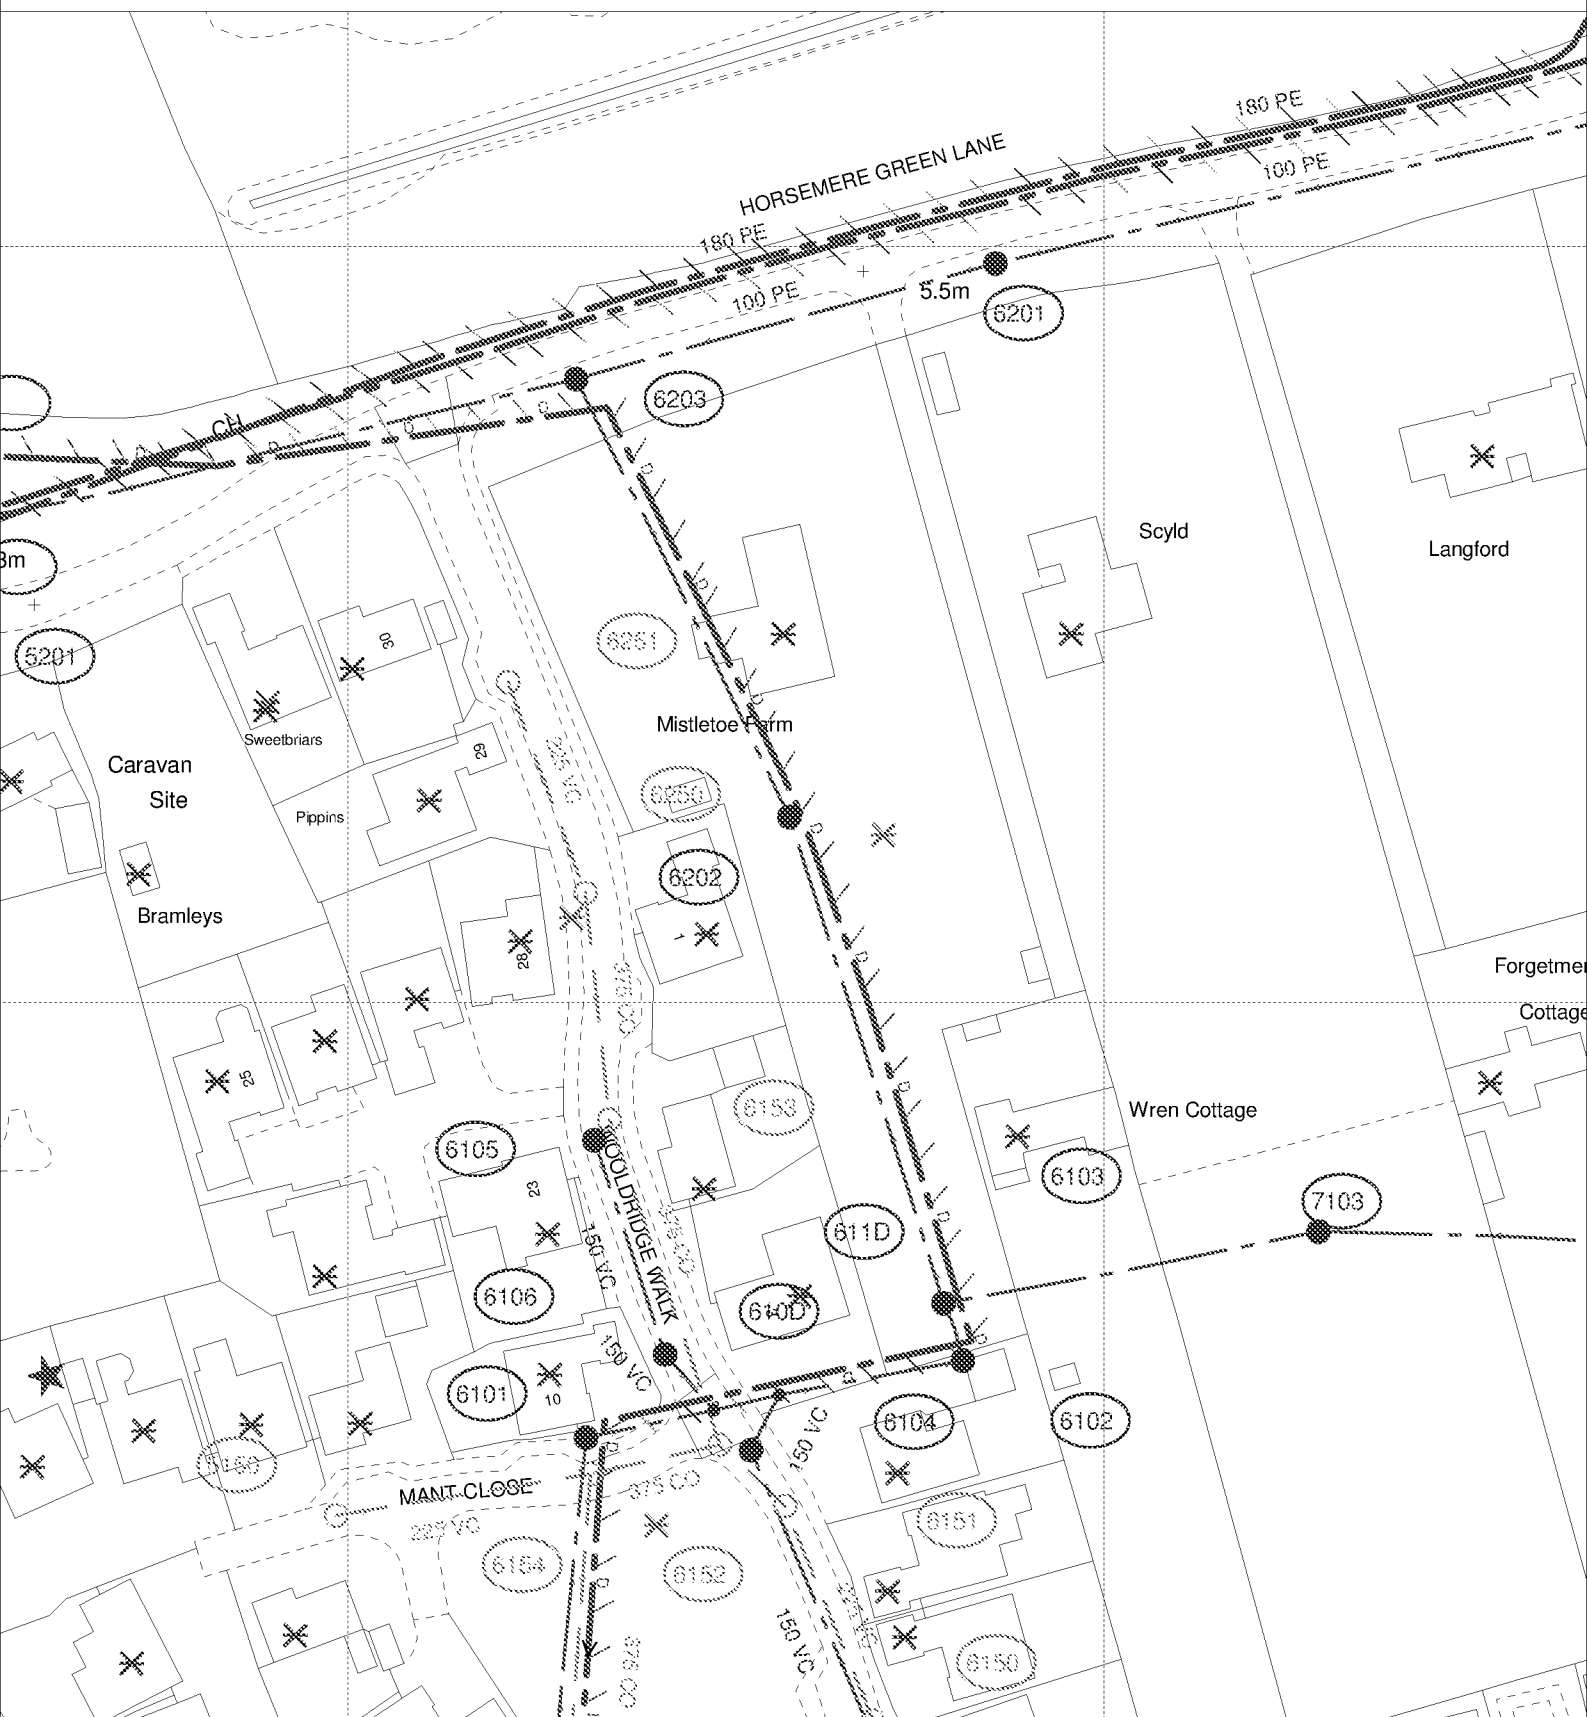

The positions of pipes shown on this plan are believed to be correct, but Southern Water Services Ltd accept no responsibility in the event of inaccuracy. The actual positions should be determined on site.

Based upon Ordnance Survey Digital Data with the permission of the controller of H.M.S.O. Crown Copyright Reserved Licence No. WU 298530

O.S. REF: SU9902SE

Scale: 1:1000

Screen Print

WARNING: BAC pipes are constructed of Bonded Asbestos Cement

WARNING: Unknown (UNK) materials may include Bonded Asbestos Cement

ARUN DISTRICT COUNCIL CM/13/19/RES



Printed By: chandne

Date: 19-4-2019

Southern Water MapGuide Browser

Requested By:

