

No. 10 Schwegler Swallow Nest

LOCATIONS INDICATIVE - TO BE PLACED AT HIGH LEVEL AND AS FAR AWAY FROM DOORS AND WINDOWS AS POSSIBLE



1FF Schwegler Bat Box

LOCATIONS INDICATIVE - TO BE PLACED AT HIGH LEVEL AND AS FAR AWAY FROM DOORS AND WINDOWS AS POSSIBLE



NOTE - TEMPORARY BAT BOXES TO BE ERECTED TO LAND SOUTH OF THE SITE (UNDER THE OWNERSHIP OF THE APPLICANT) FOR THE DURATION OF THE WORKS


Barn Owl Nest Box

TO BE PLACED AT HIGH LEVEL



Little Owl Nest Box

TO BE PLACED AT HIGH LEVEL ON NORTH FACING GABLE/PARAPET WALL ABOVE LOWER ROOF

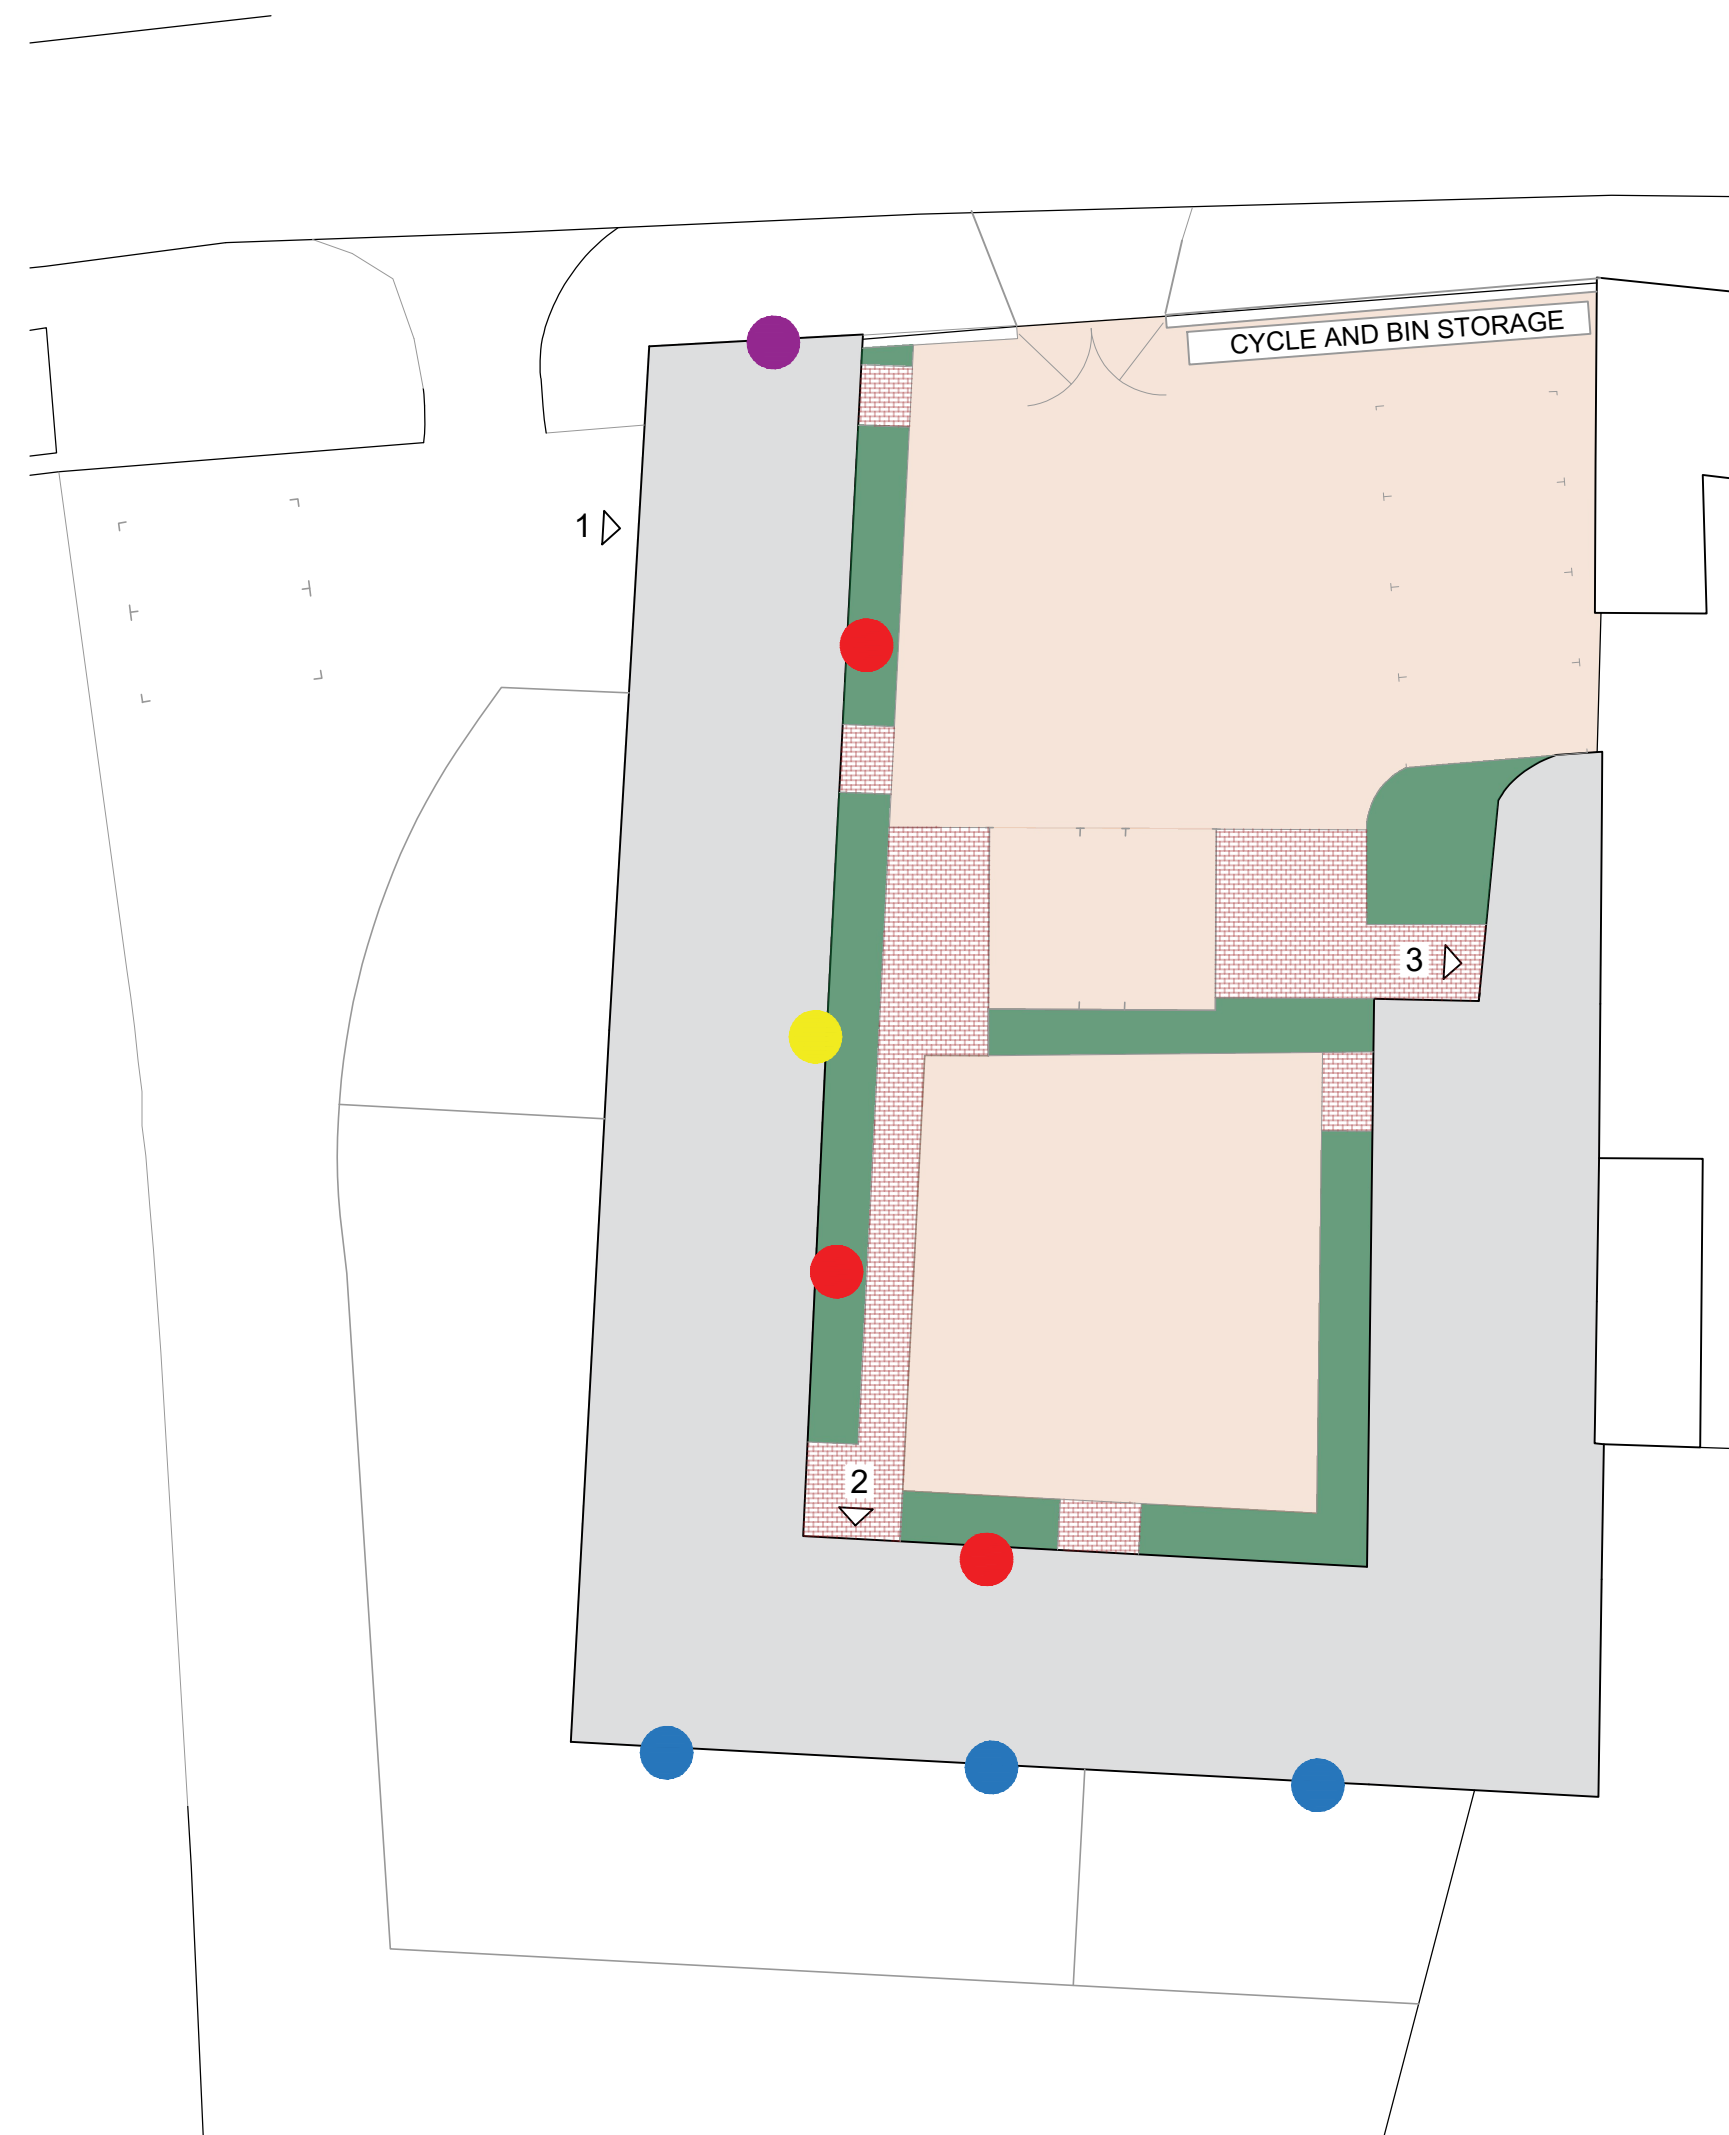

- Mixed ornamental planting - typical planting schedule:
- genista hispanica 30-40 cm - 3 l pots - 3 per m2
 - hebe x franciscana blue gem - 30-40 cm - 3 l pots - 3 per m2
 - hebe speciosa - 30-40 cm - 3 l pots - 3 per m2
 - lavandula angustifolia hidcote - 20-30 cm - 3 l pots - 4 per m2
 - viburnumtinus - 30-40 cm - 3 l pots - 3 per m2
- Brick Pavior
- Crushed stone or gravel with reclaimed brick edging

Plan showing detailed design and layout of the courtyard and nesting opportunities

1:200@A3