


Serial number: 277581
© Crown copyright and database right 2026
Ordnance Survey licence 100048957
Reproduction in whole or in part is prohibited
without the prior permission of Ordnance Survey.

Figured dimensions only to be
taken from this drawing. If in doubt ASK.
All contractors must visit the
site and be responsible for
taking and checking dimensions
relative to this work.
The designer reserves all copyright
of this drawing and design and it must
not be copied or reproduced without
his or her formal written consent




1:50 Scale Bar


notes

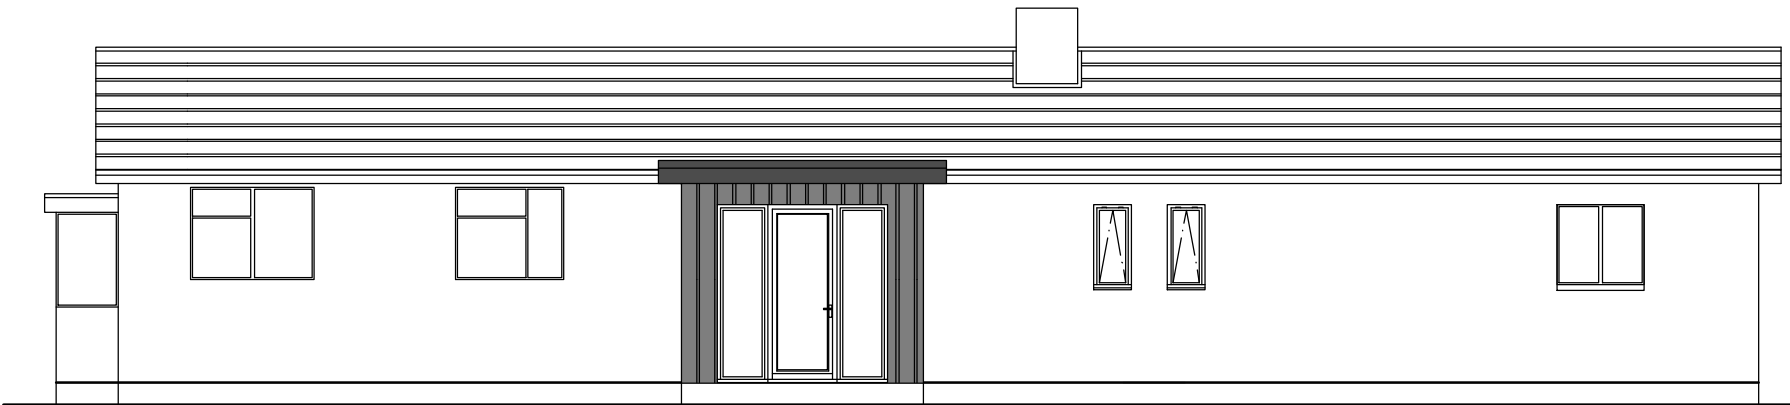


South Elevation 1:100

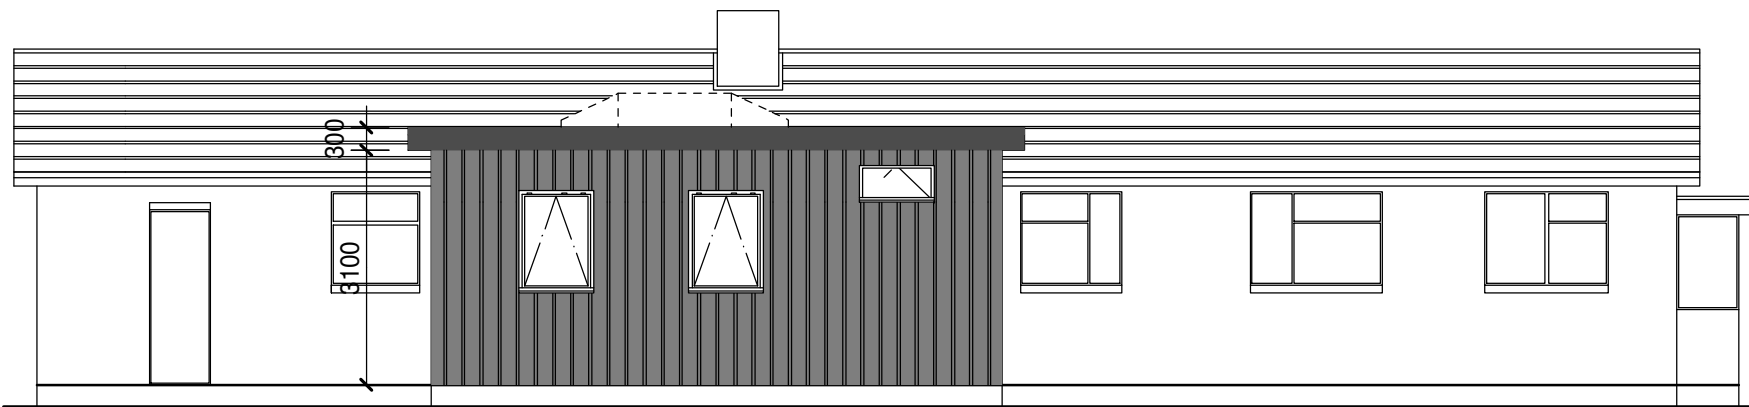


North Elevation 1:100

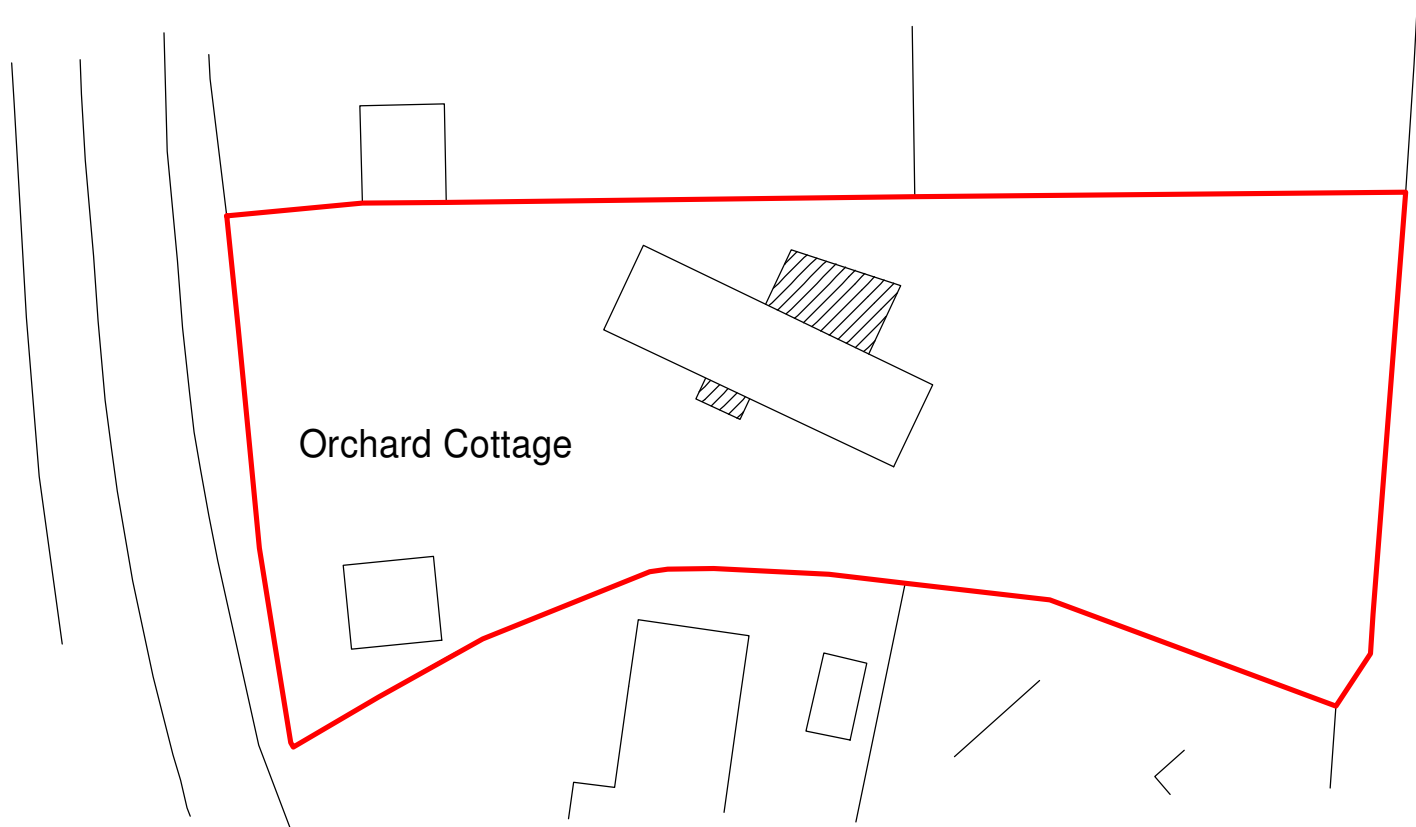


Proposed Block Plan 1:500

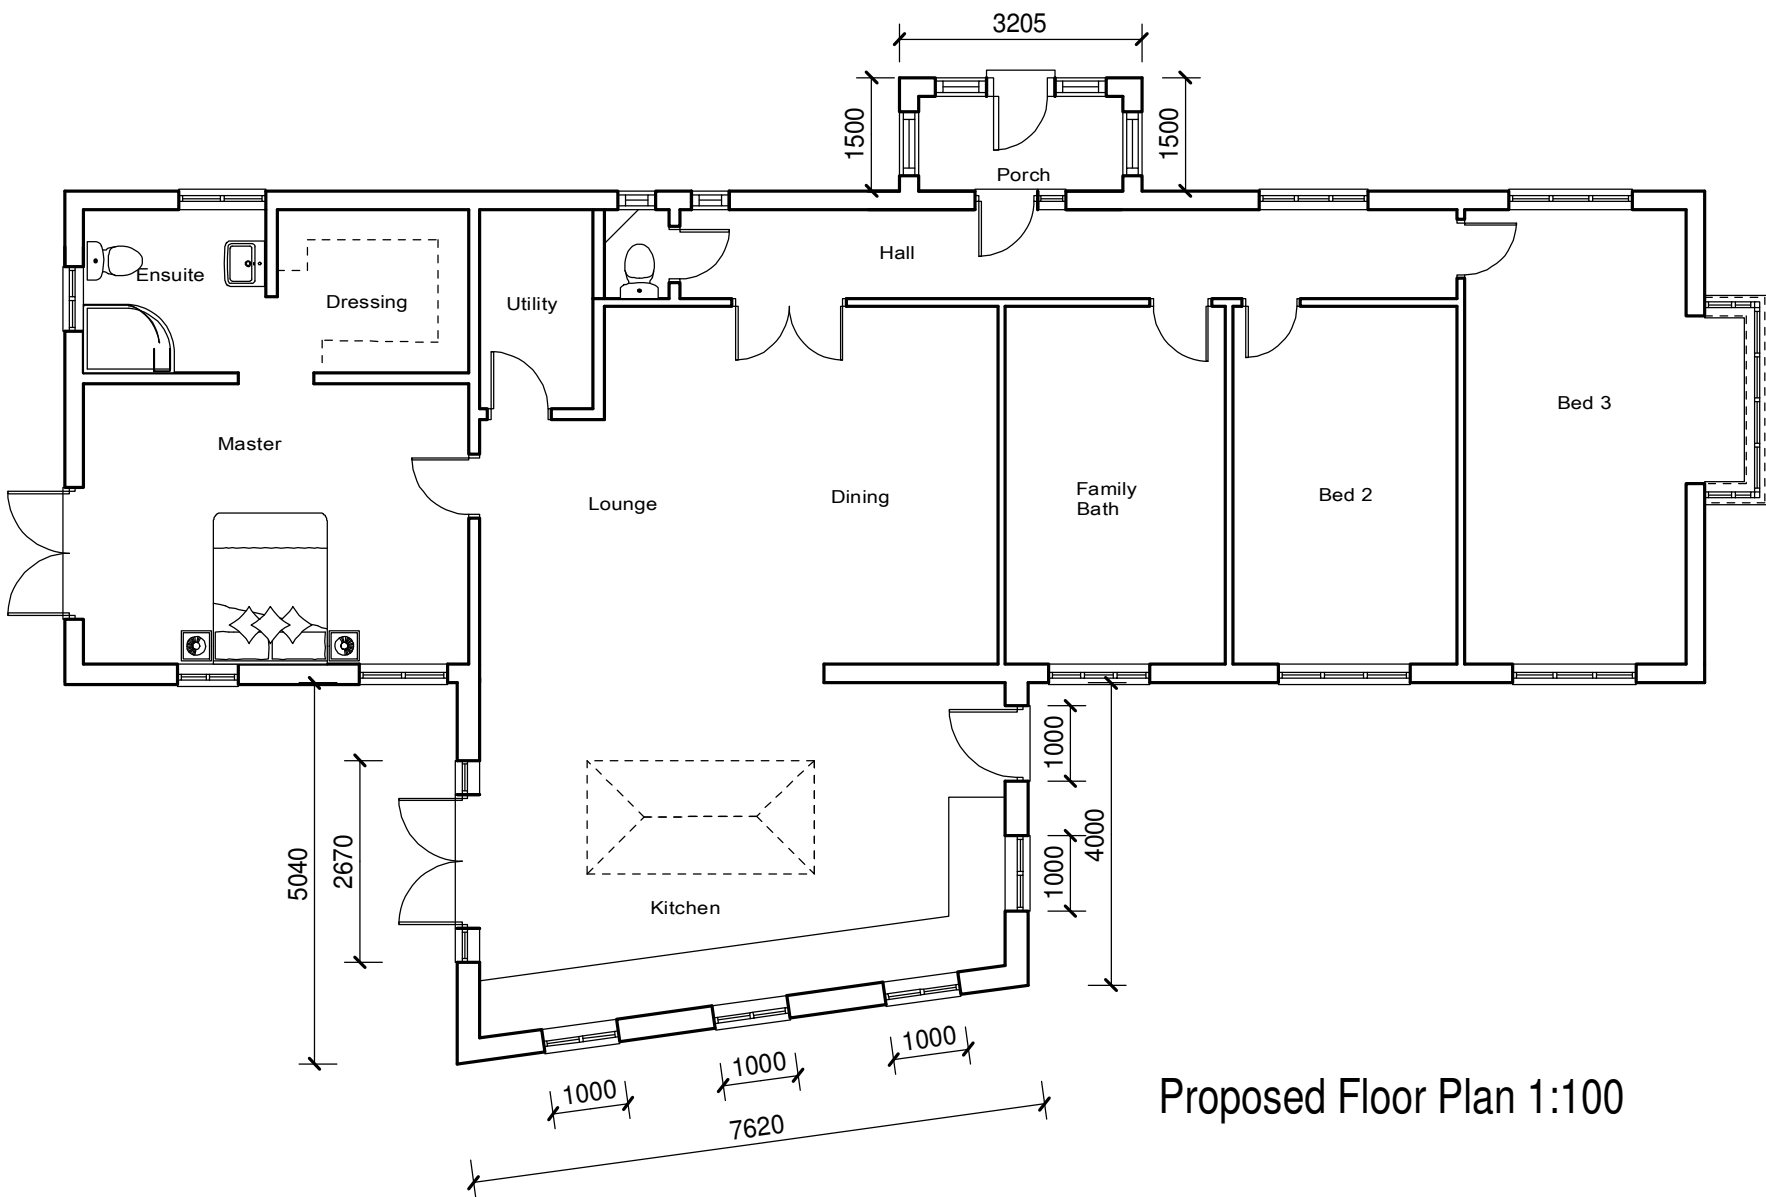

Proposed Floor Plan 1:100

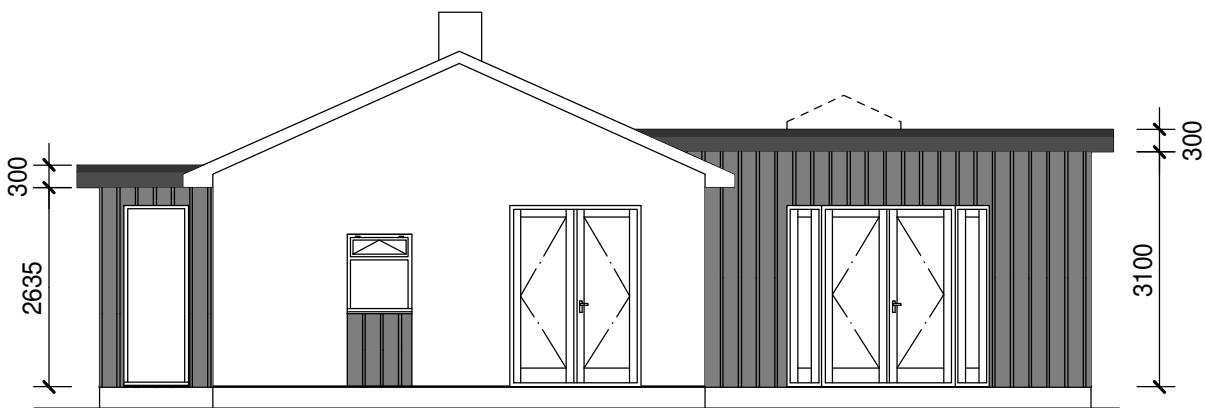

East Elevation 1:100

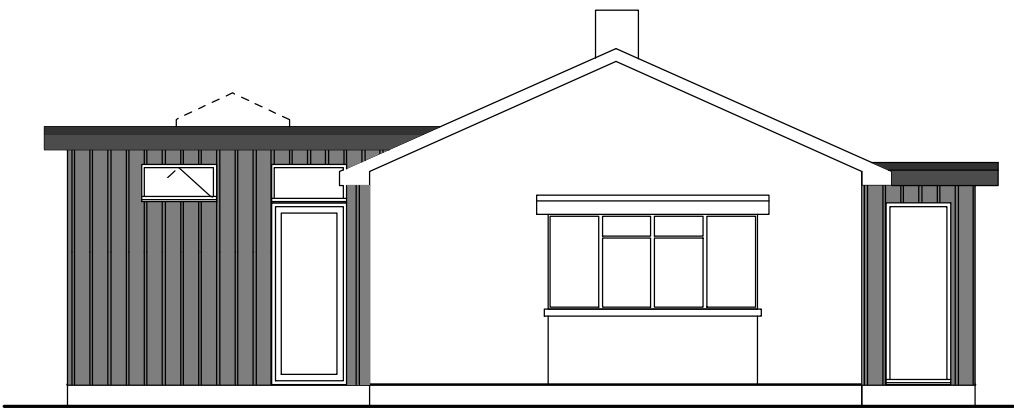

West Elevation 1:100

revision	
scale	1:100
drawn	TCO
date	04/2026
client	

A Ferrari

job
Extensions and Alterations
at Orchard Cottage, Yapton Road
Climping, Littlehampton, BN17 5RN

drawing
Proposed Plans

no.
24 01 03



1:100 Scale Bar