




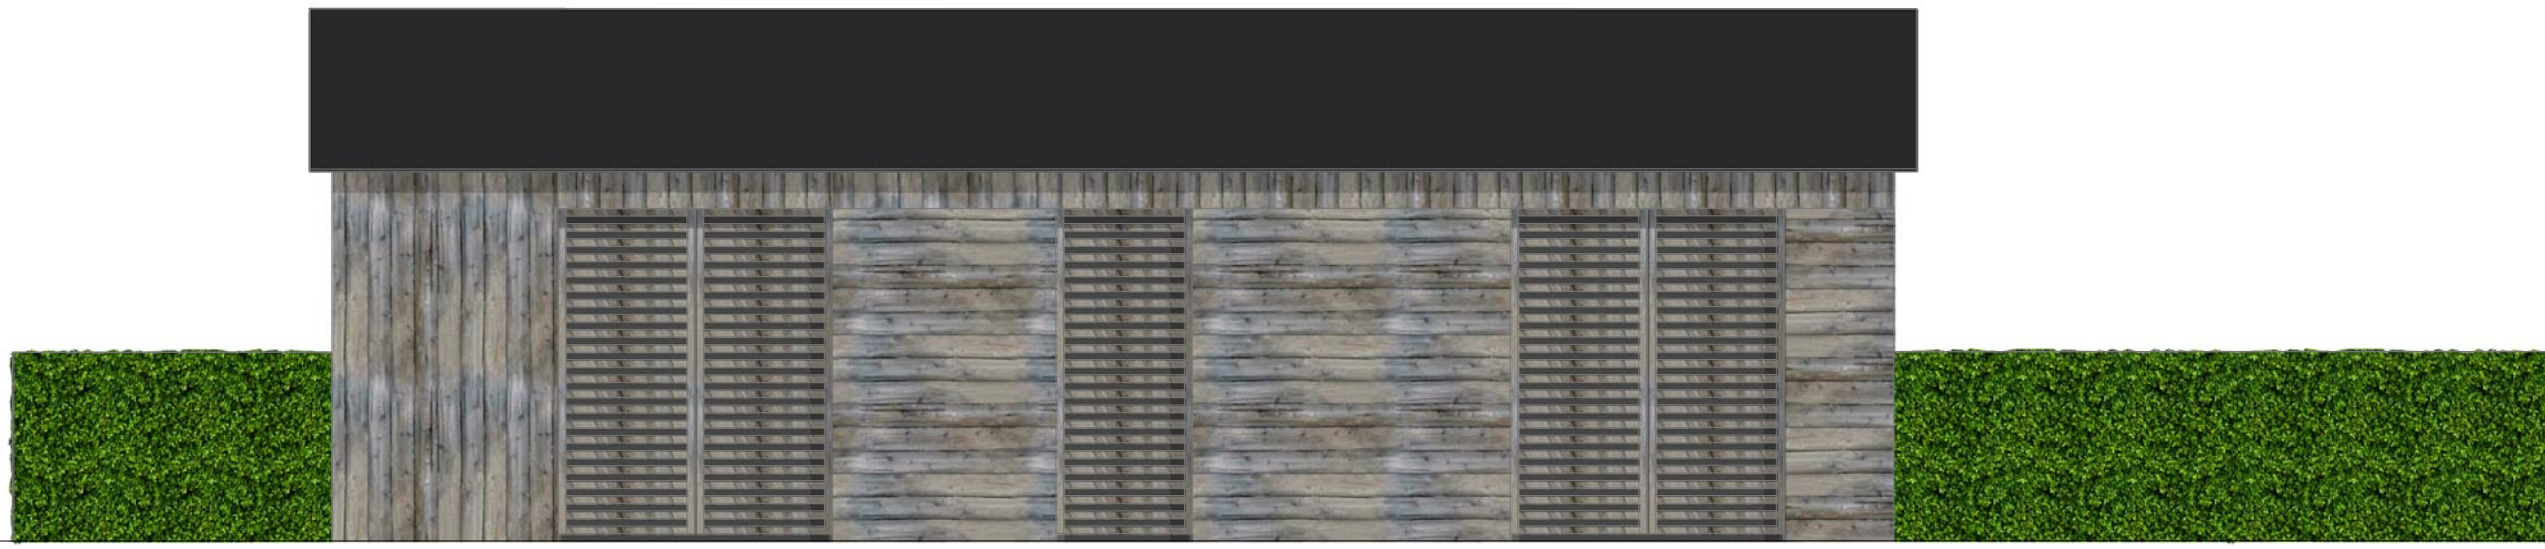

ELEVATION 1 1:50

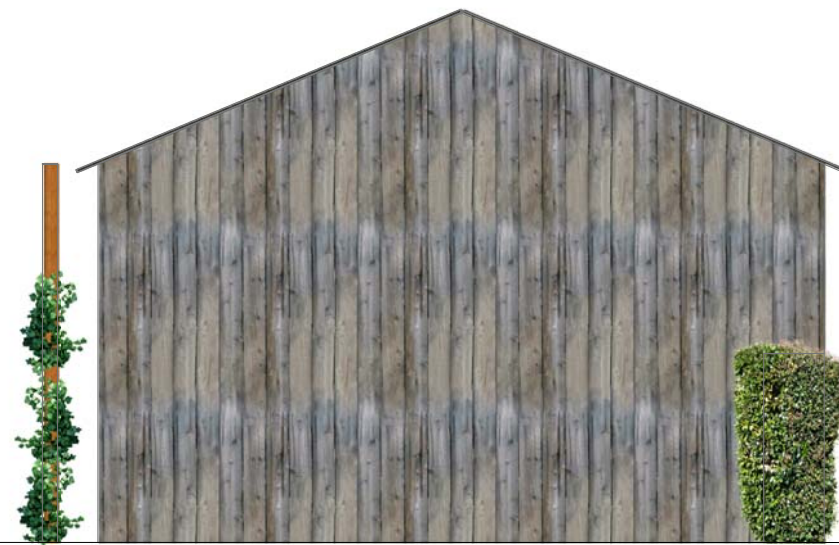

ELEVATION 2 1:50

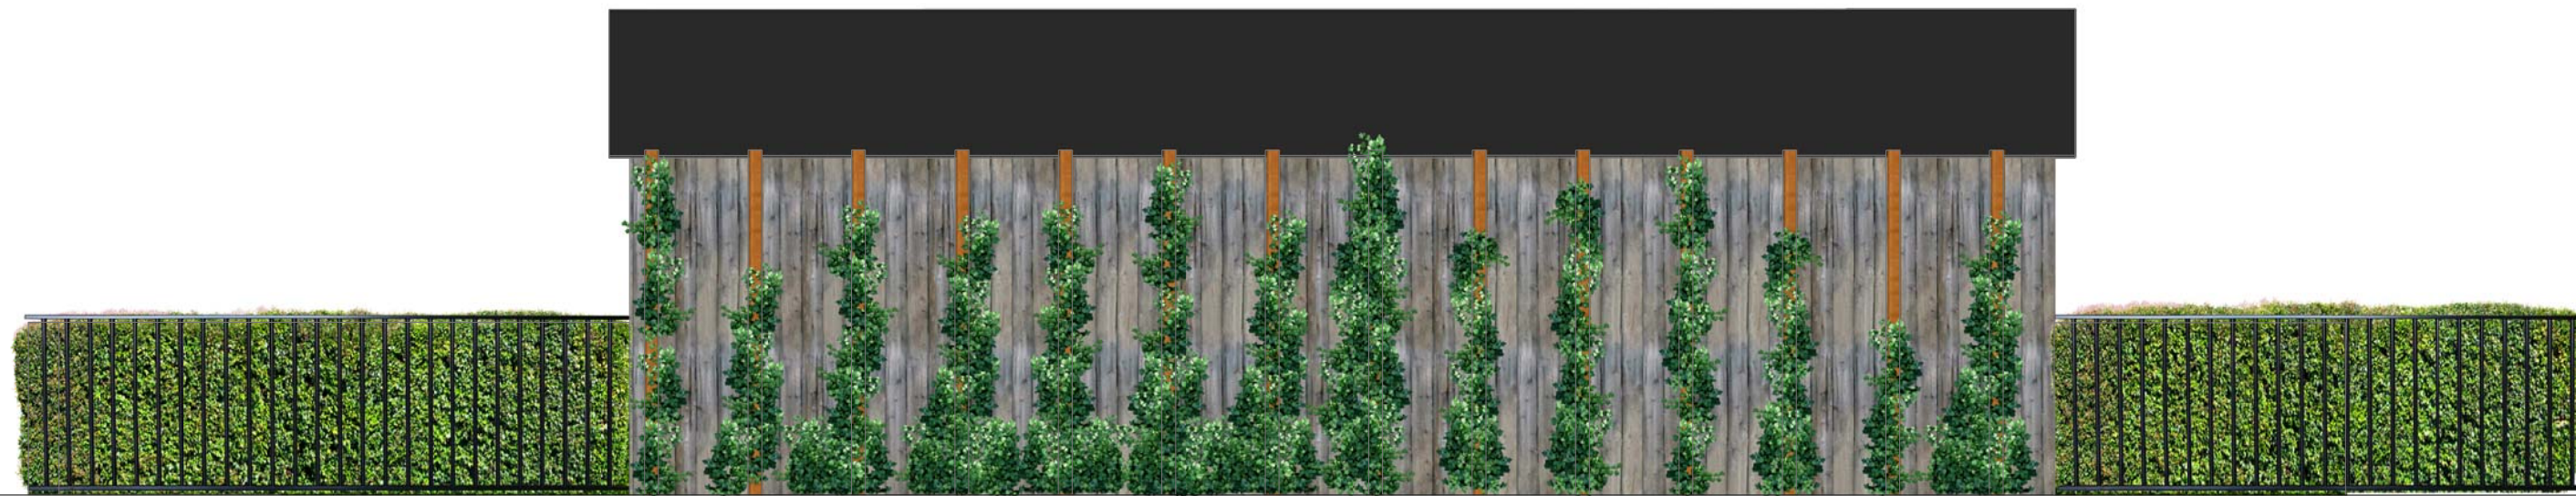

ELEVATION 3 1:50



ELEVATION 4 1:50



Site Location Plan 1:1250

[illegible][illegible][illegible]

project name:	DEMENTIA CARE CENTRE, CLIMBING			
drawing reference:	LAND TO THE REAR OF BARDS FARM SHOP	date:	MAY 2018	
	PROPOSED OUT BUILDING		drawn: JM	
	REFUSE & RECYCLING	scale:	1:50 @A1 checked: JW	
job number:	drawing number:	revision:		Space One Beadon Road London SE6
M9316	APL004		Use Righted dimensions only. All levels and dimensions to be checked on site. This drawing is to be used in conjunction with all other relevant drawings. Hunters is a trading name of Hunter & Partners Limited, 20 Hunter & Partners Limited. All rights reserved.	T 020 827 8200 F 020 874 1814 mail@hunters.co.uk
status:	PLANNING			www.hunters.co.uk
cd ref:	M9316_APL004_Refuse & Out Buildings_Bards Farm 1-100 @A0.dwg			