



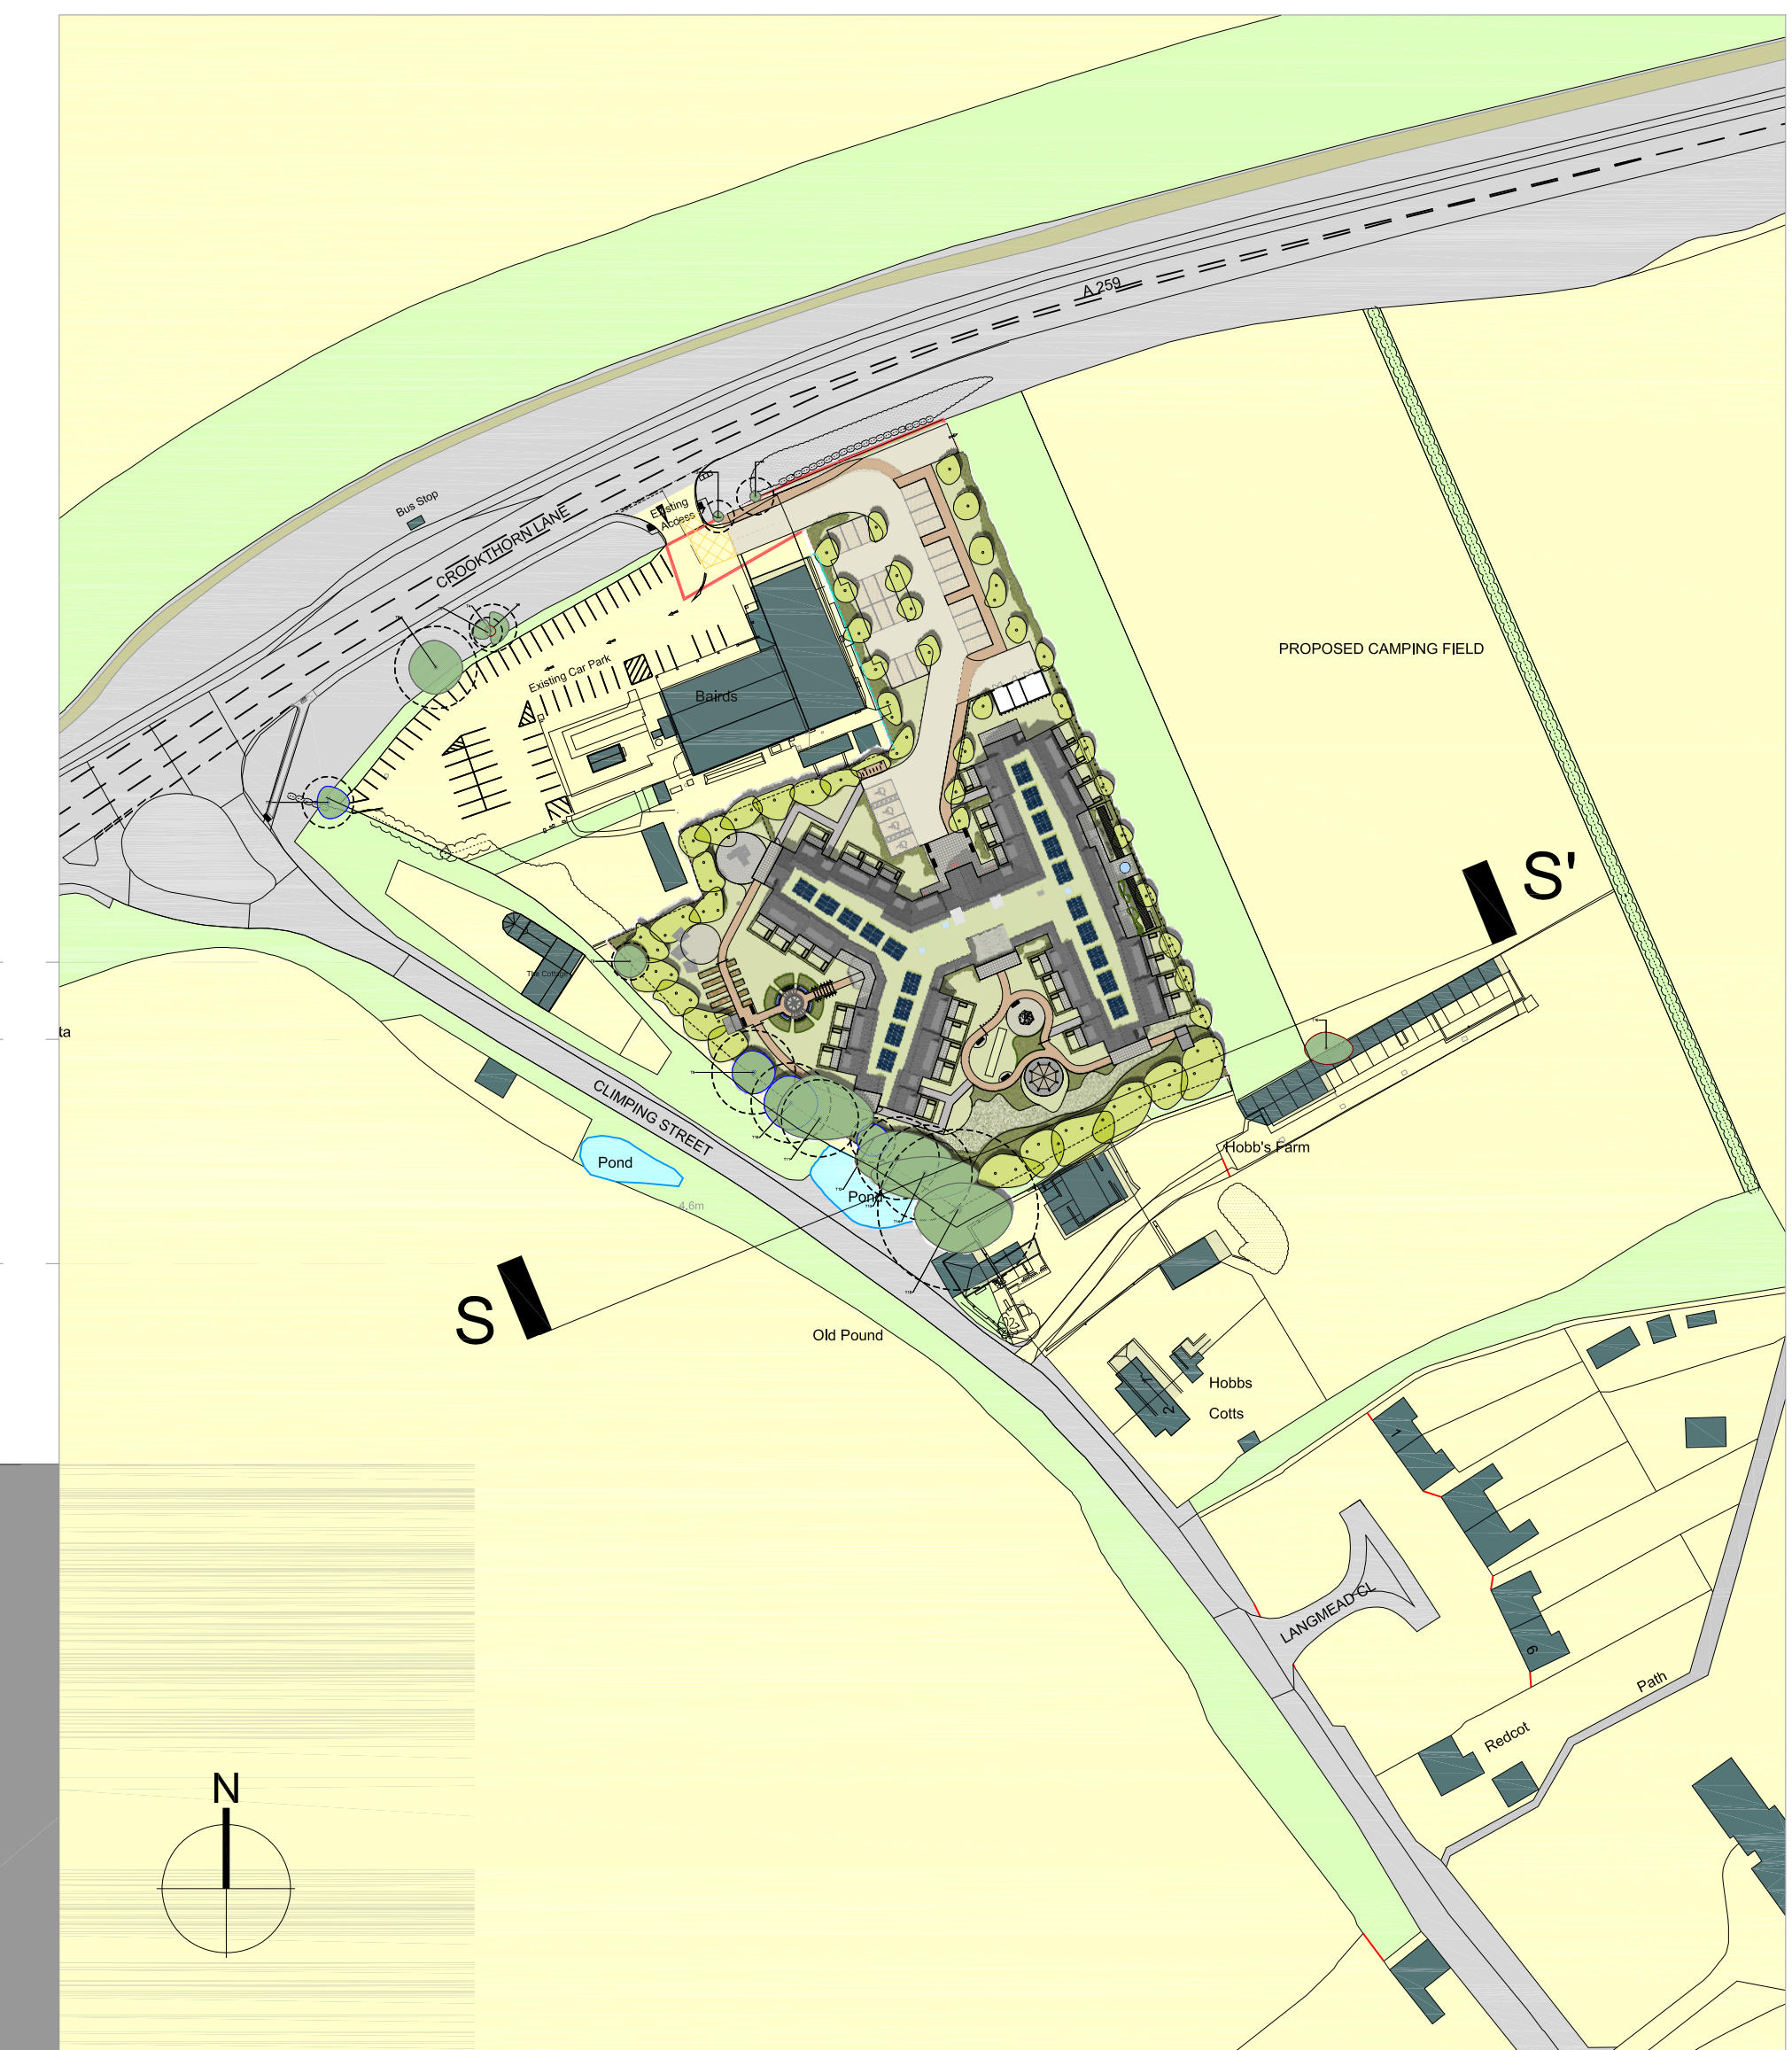

Southern Elevation SS' 1:100 @A0 - Without context

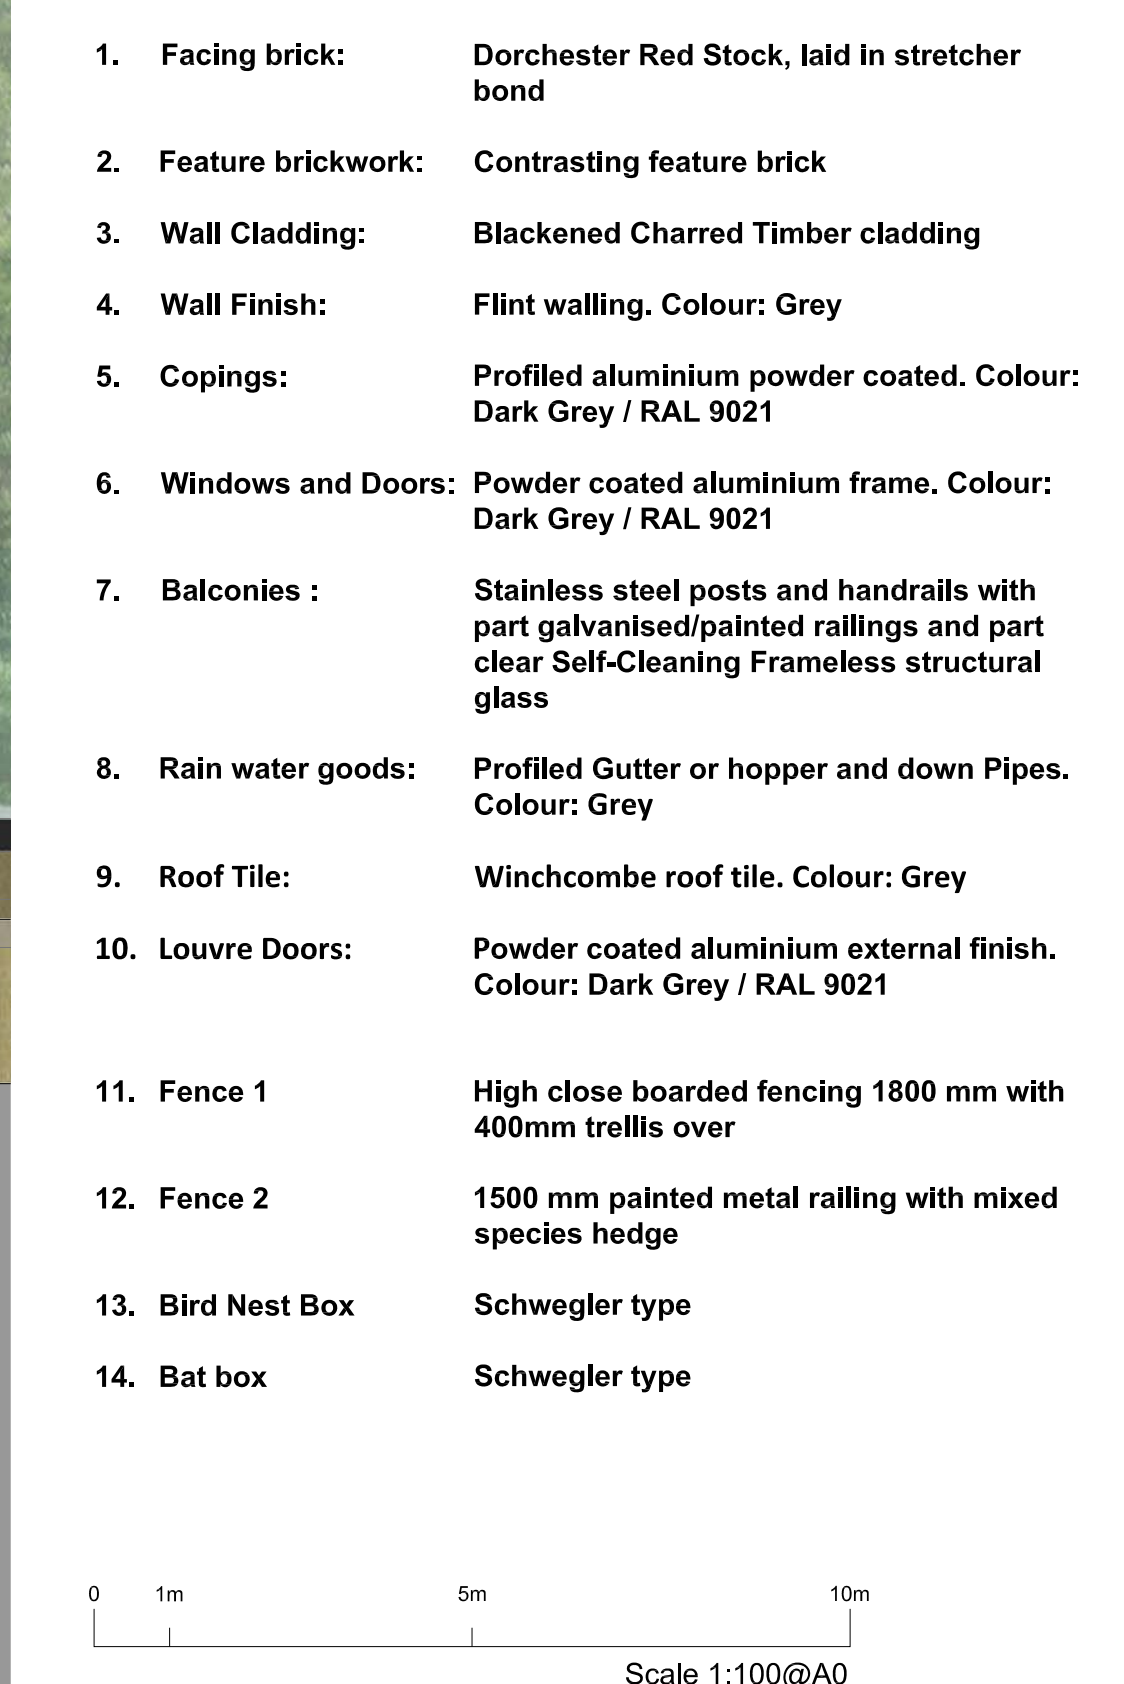

Southern Elevation SS' 1:100 @A0 - With context

project name:	DEMENTIA CARE CENTRE, CLIMPING			hunters	
drawing reference:	LAND TO THE REAR OF BARGIS FARM SHOP PROPOSED SOUTHERN ELEVATION SS			date:	MAY 2018
	scale:	1:1000/A0	drawn:	JM	
	drawing number:	revised:	checked:	JM	Space One Design Ltd London W6 6EA
job number:	M0316			tel:	0202 8237 0200
	APL 010			fax:	0202 8241 2614
status:	PLANNING			email:	spaceone@spaceone.co.uk