


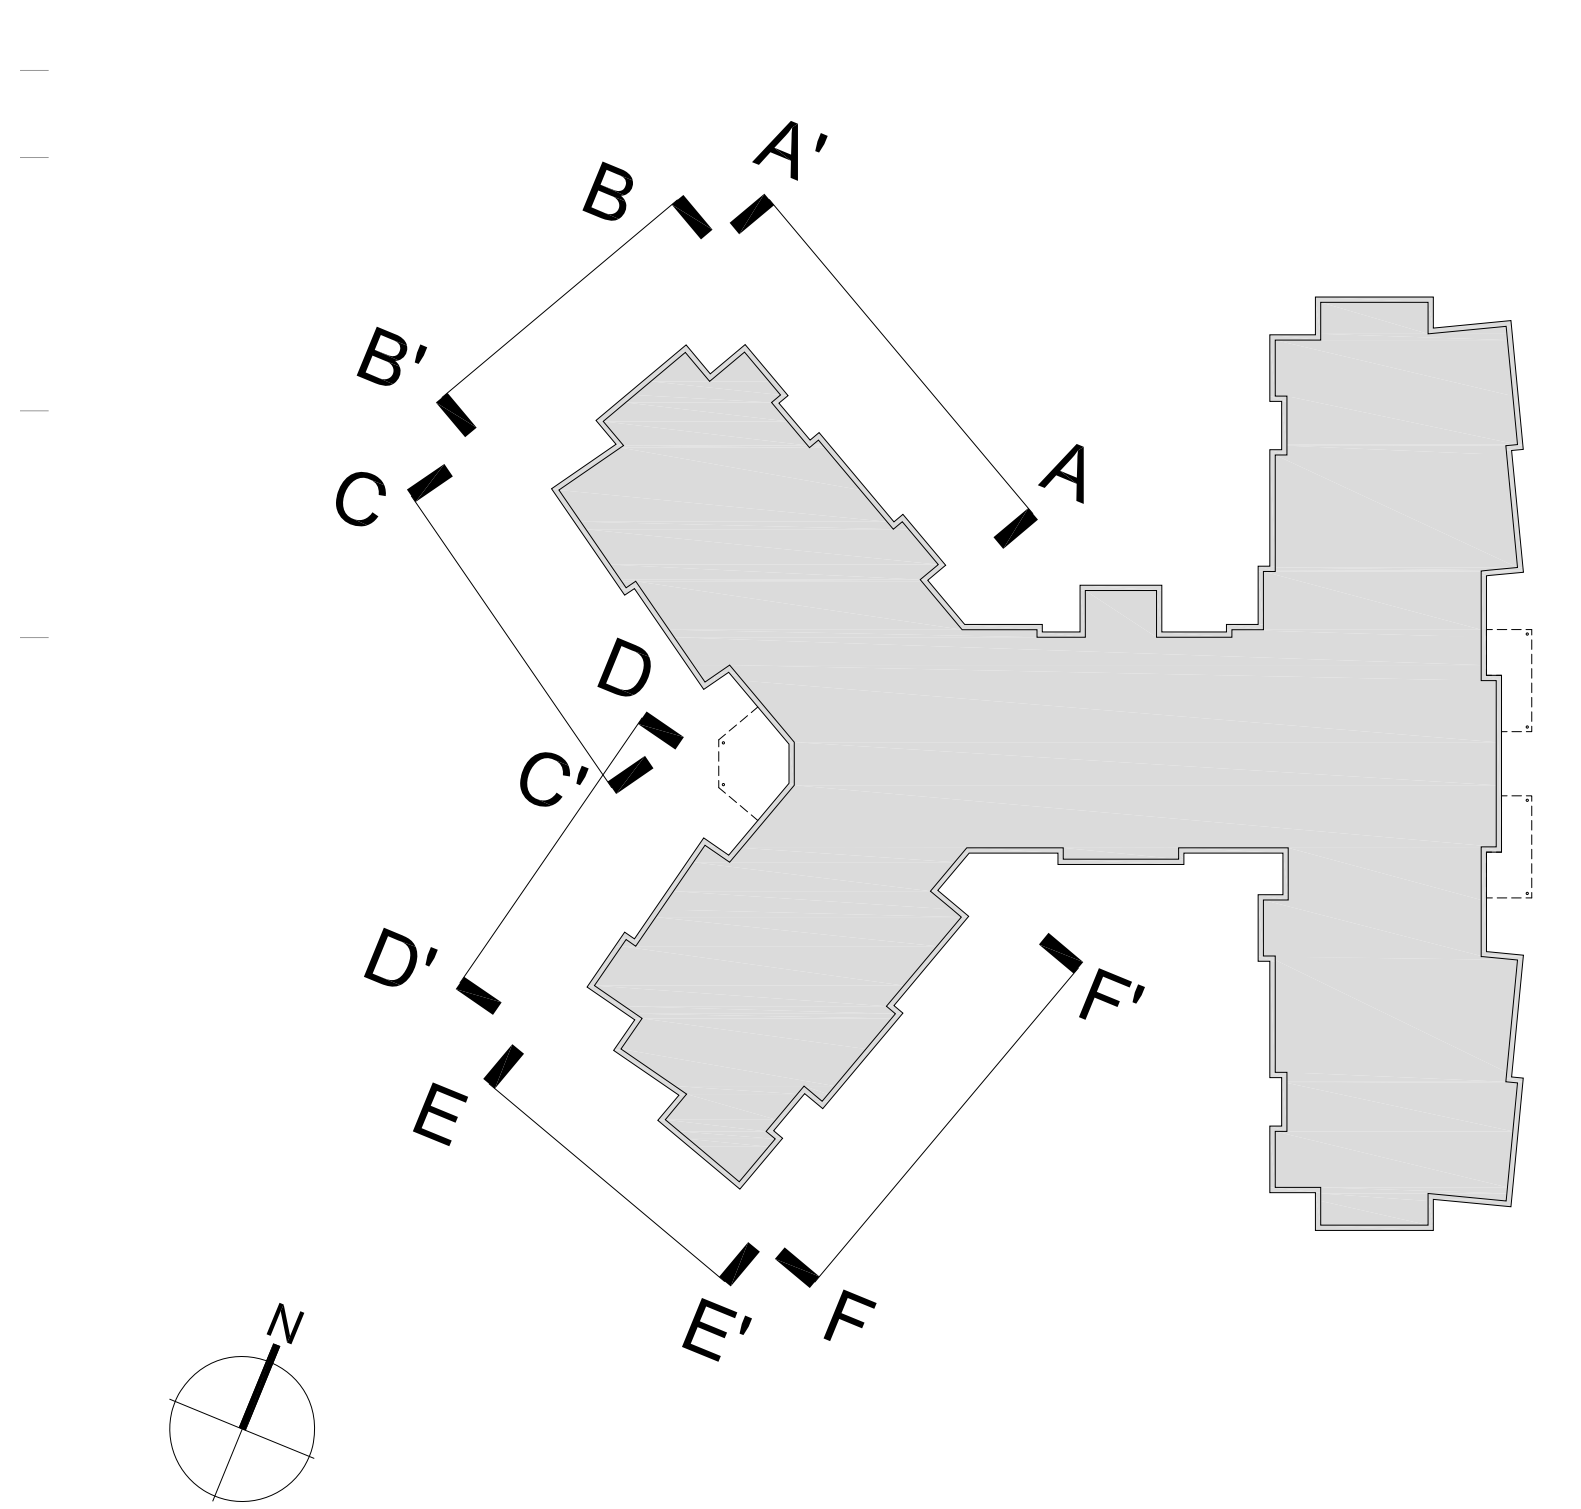

Household Lounge

Destination Lounge

Southwestern Wing Elevation DD' 1:100

Destination Lounge

Southwestern Wing Elevation EE' 1:100

Destination Lounge

Southwestern Wing Elevation FF' 1:100

7.500
6.350
3.000
0.000 (AOD +5.40)

0 1m 5m 10m

Scale 1:100@A0