





Application Site Address:

Baird's Farm
Crookthorn Lane
Climping
Littlehampton
BN17 5SN

- Application Boundary

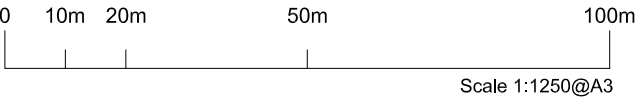

Revision

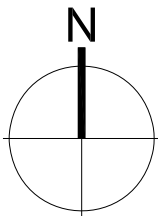

project name: DEMENTIA CARE CENTRE, CLIMPING

drawing reference: LAND TO THE REAR OF BAIRDS FARM SHOP

job number: M9316

status: PLANNING

cad ref: M9316_APL001_Site Location Plan_Bairds Farm_1-1250.dwg

drawing number: APL001

revision:

date: MAY 2018

sheet: drawn: JW

scale: 1:1250@A3 checked:

Use figured dimensions only. All levels and dimensions to be checked on site. This drawing is to be read in conjunction with all other relevant drawings and specifications. Hunters is a trading name of Hunter & Partners Limited. © Hunter & Partners Limited. All rights reserved.

hunters

Space One Beadon Road
London W6 0EA

T 020 8237 8200
F 020 8741 2814
mail@hunters.co.uk

www.hunters.co.uk