


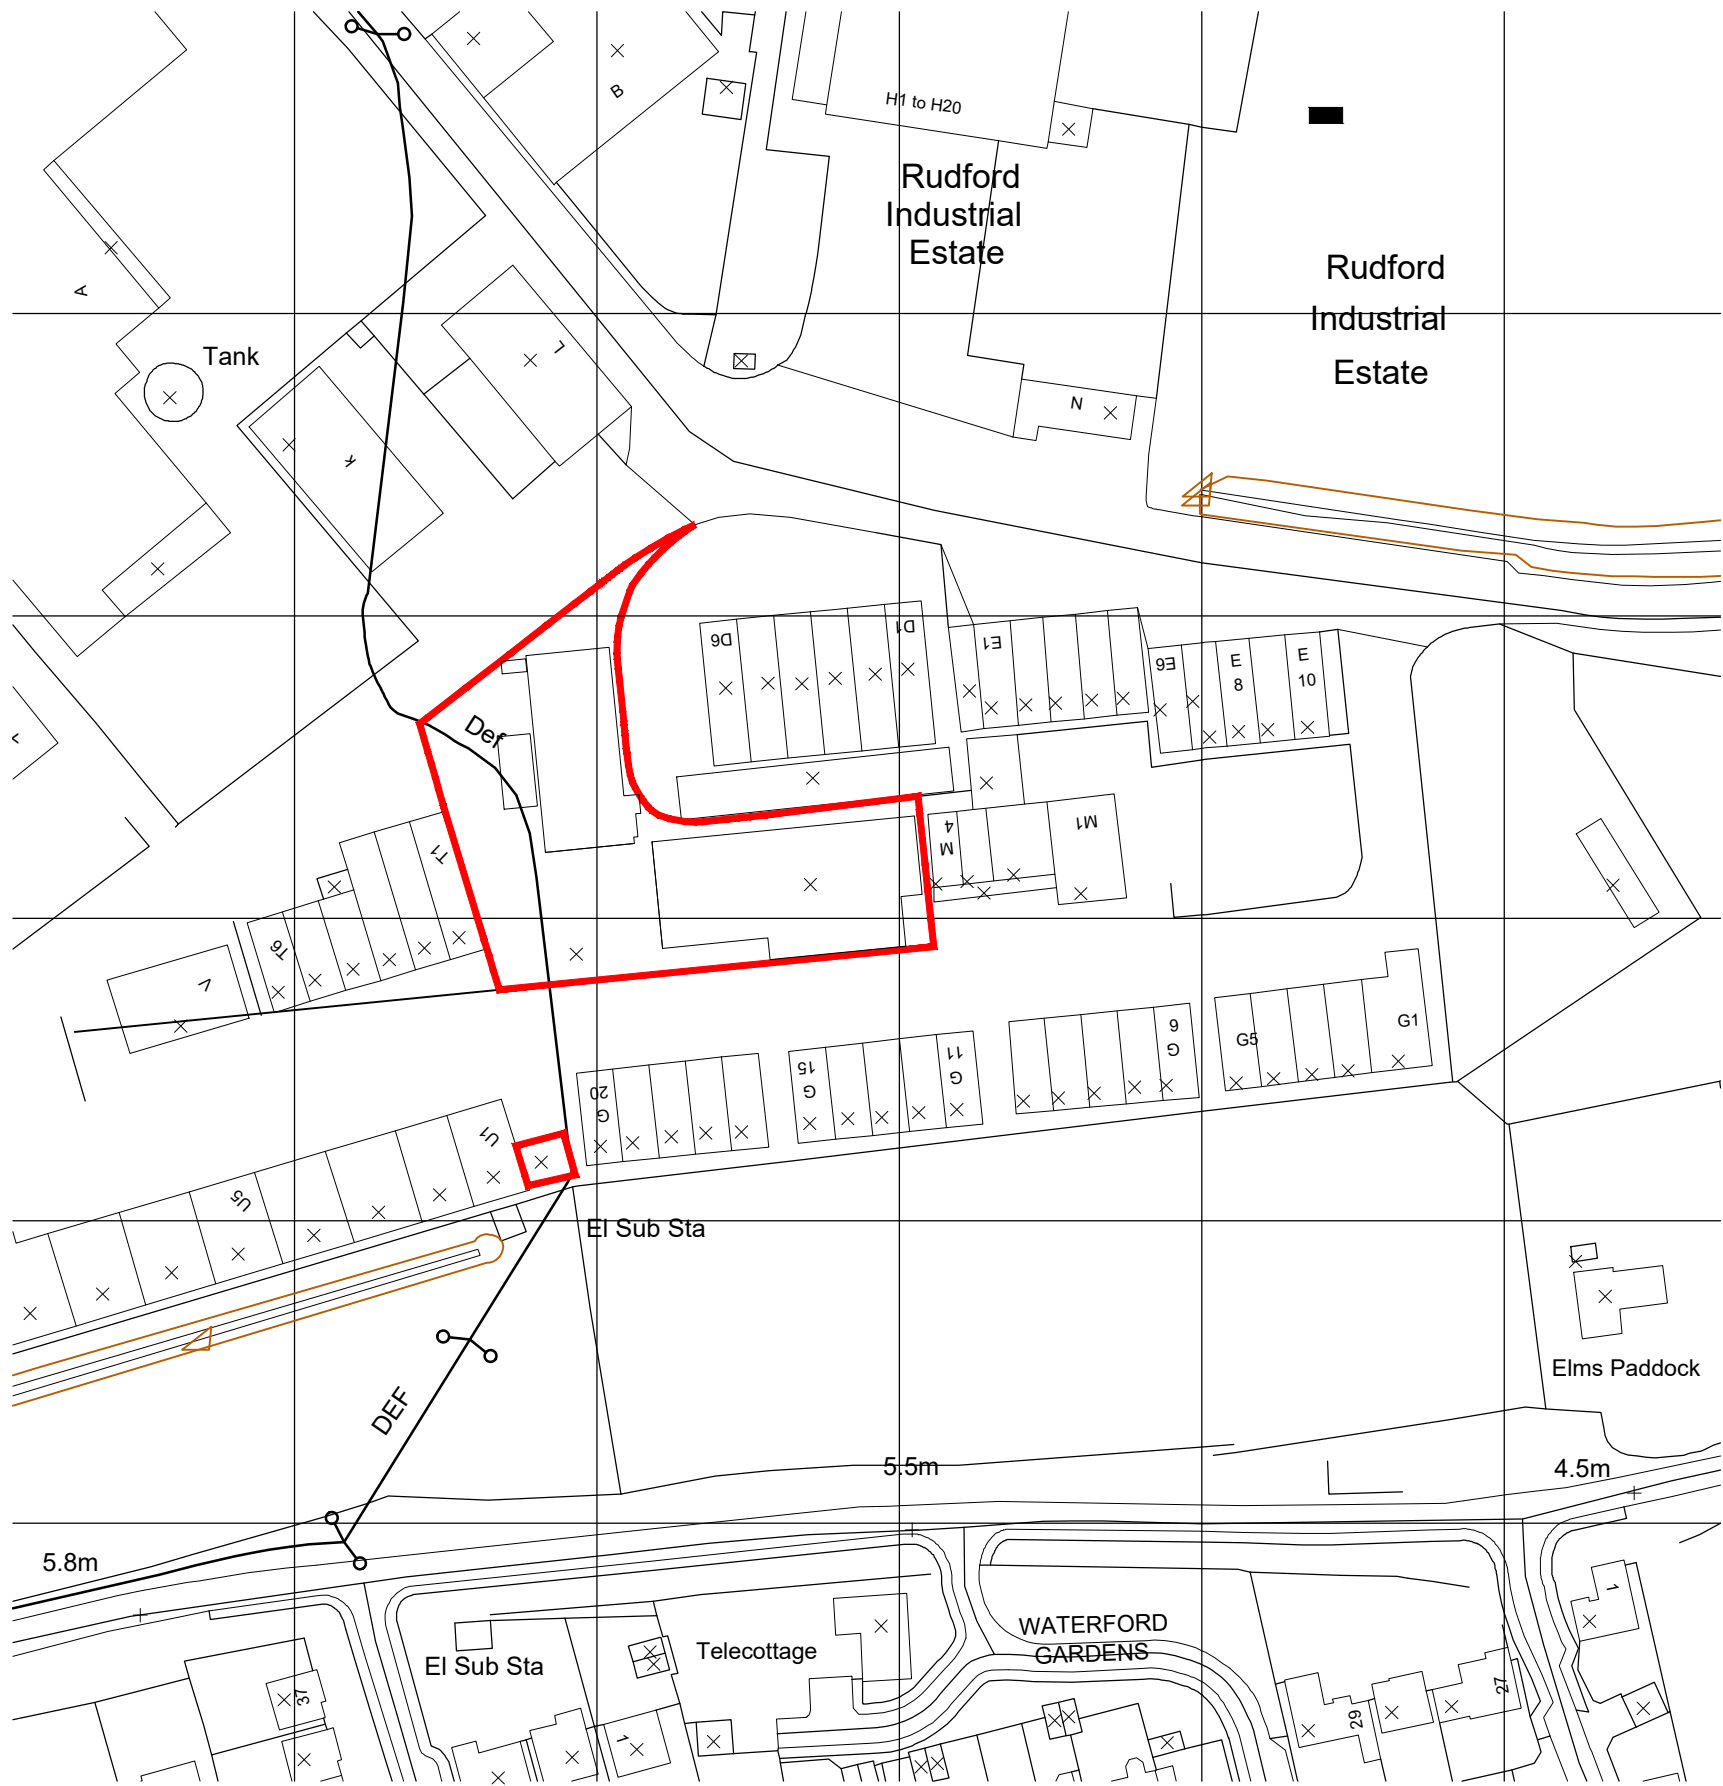



© Crown Copyright 2007. All rights reserved. Licence number 100020449

1 SITE LOCATION PLAN
SCALE 1:1250 @ A1




2 SITE BLOCK PLAN
SCALE 1:500 @ A1

© ECE Architecture Limited. No dimensions to be scaled from drawing except for the purposes of Planning Applications. The contractor should check all dimensions on site. It is the contractors responsibility to ensure compliance with Building Regulations.

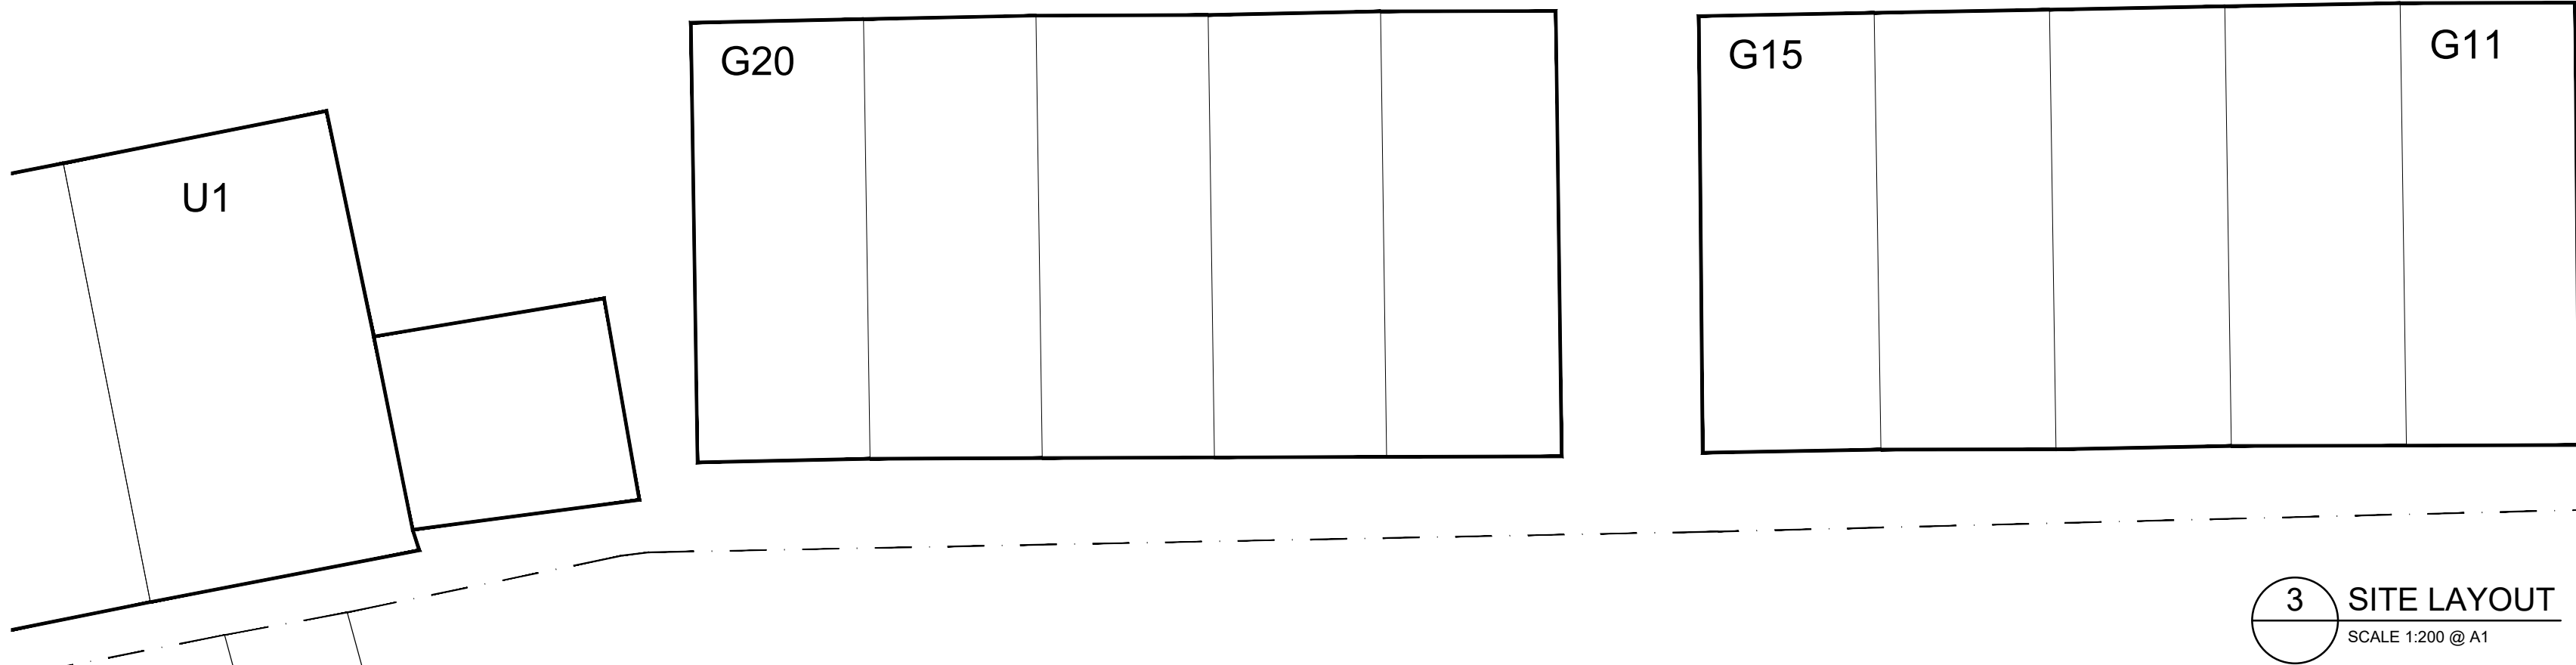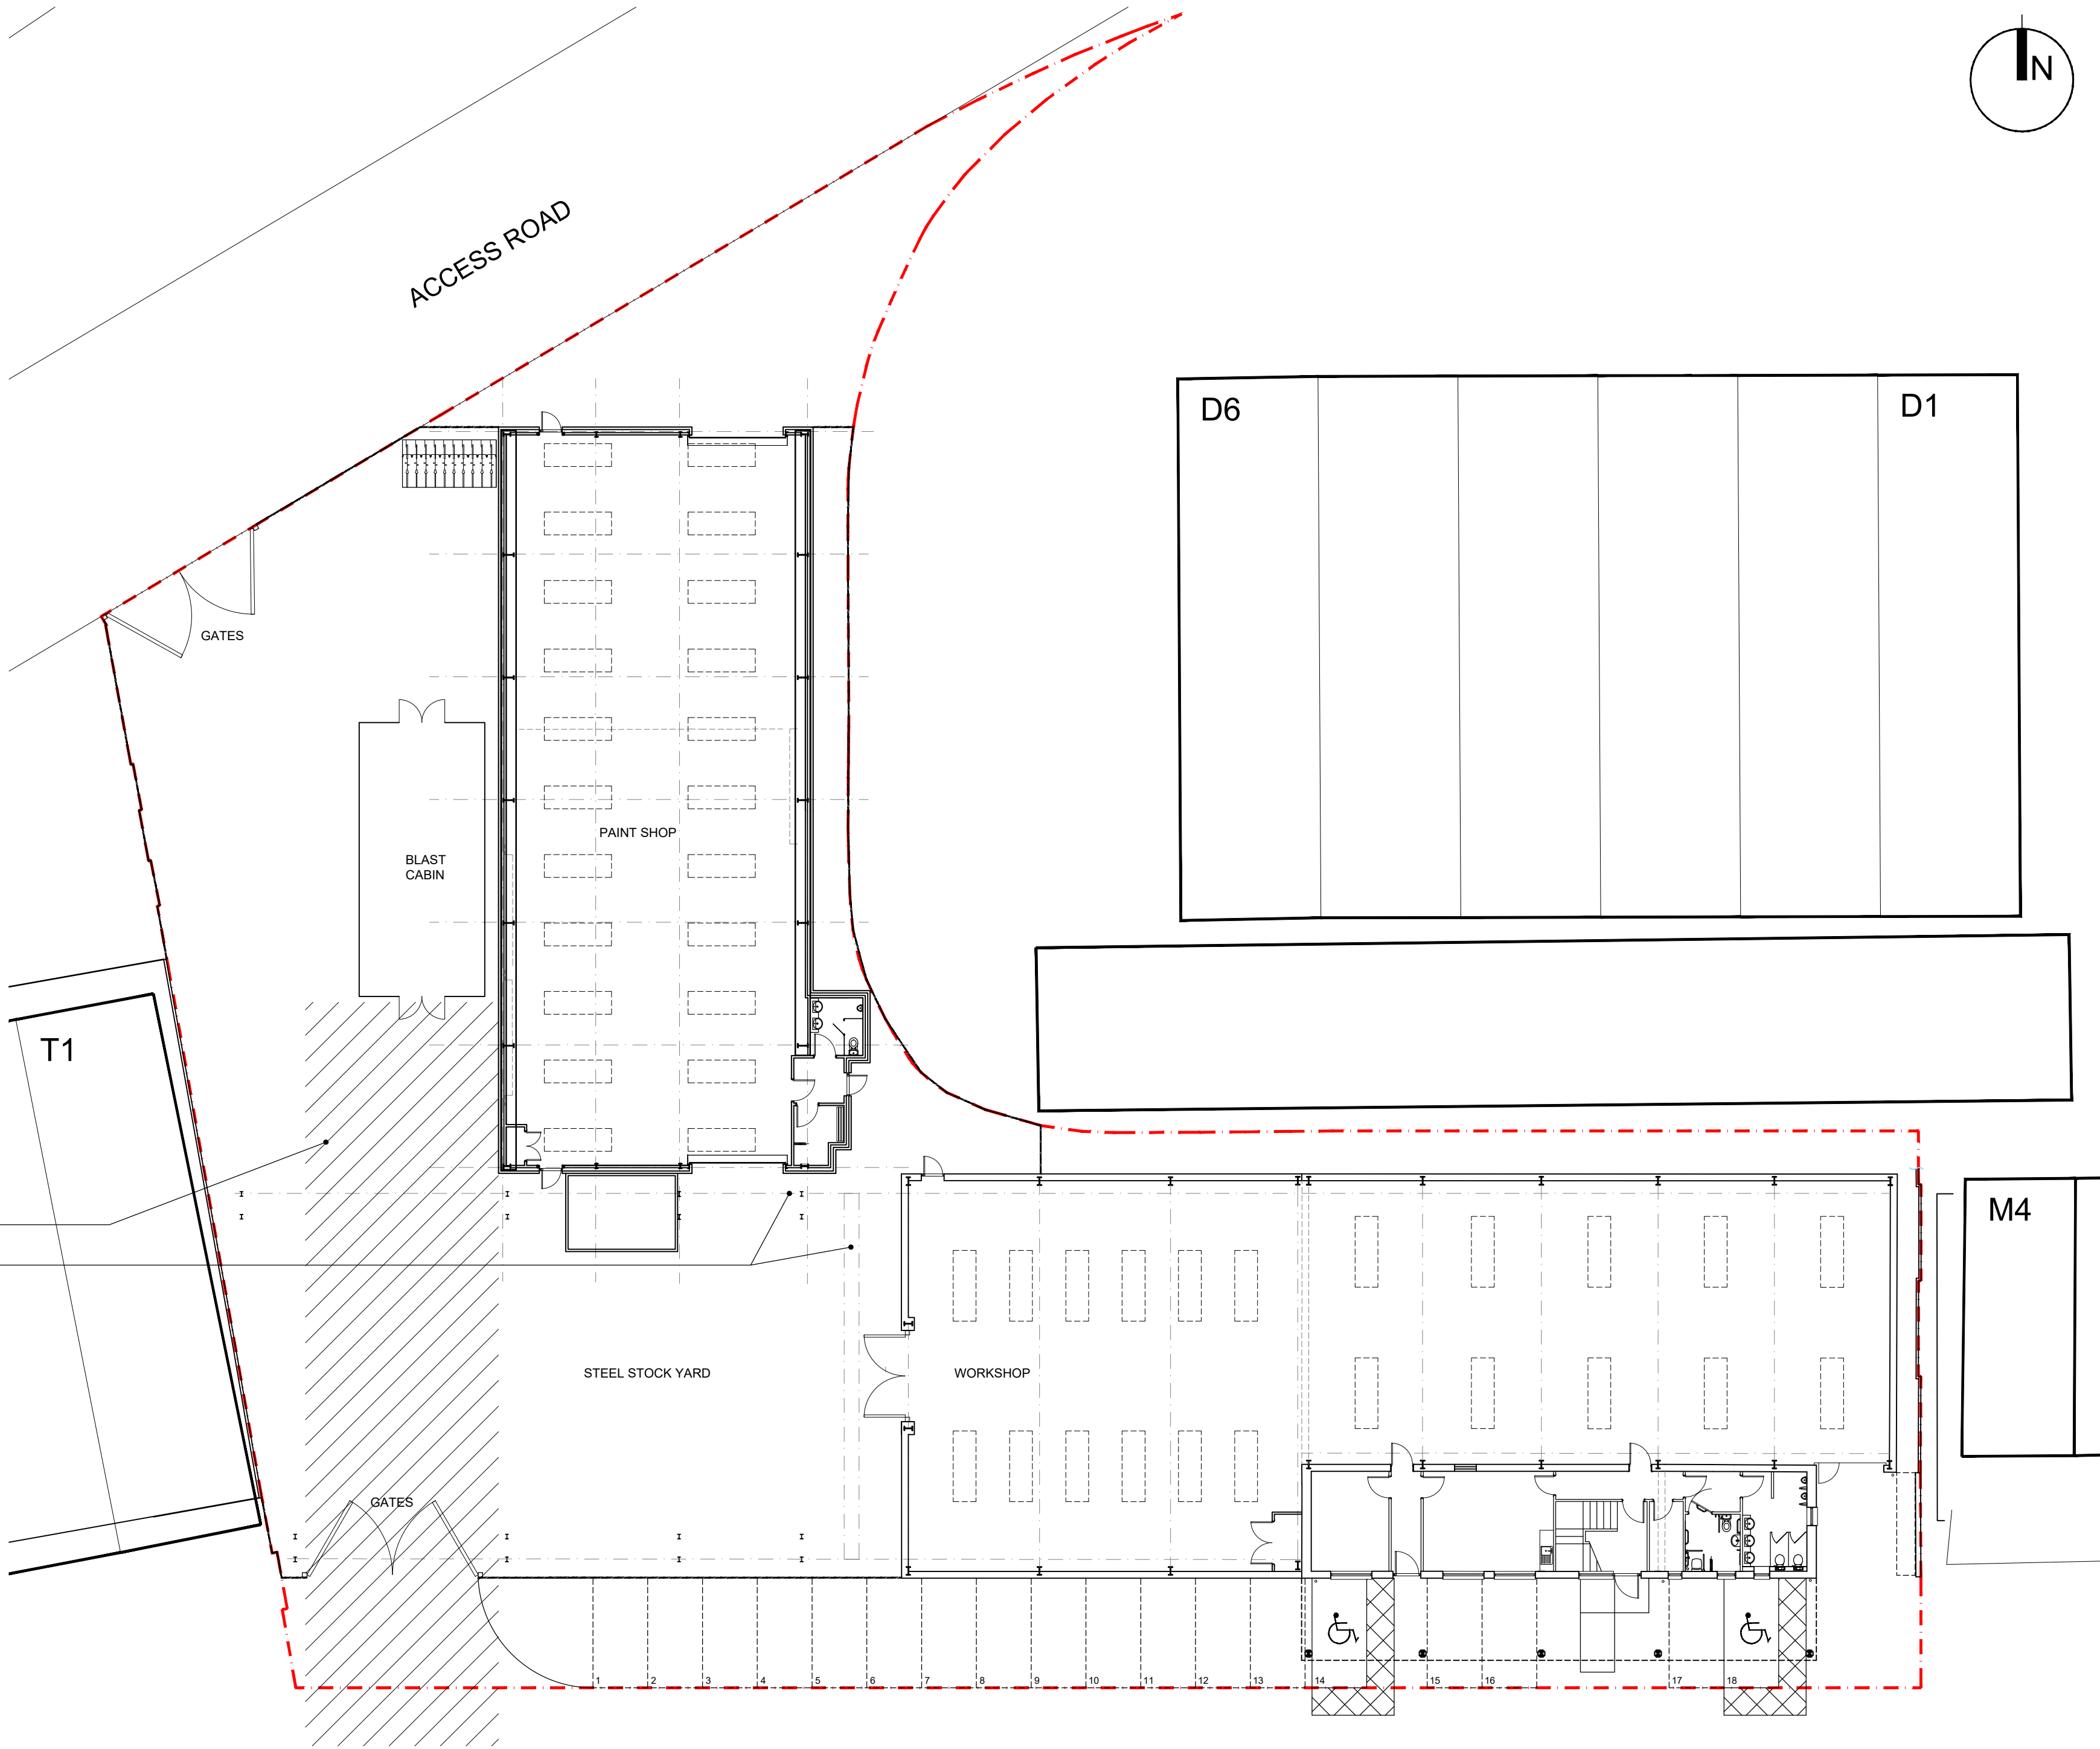

3 SITE LAYOUT
SCALE 1:200 @ A1

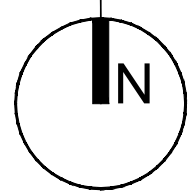

CDM 2015 Health & Safety Information
This information relates only to 'Significant Hazards' identified on this drawing and is to be read in conjunction with the Designer's Hazard Register.

A	06.04.18	PLANNING ISSUE	NM	PJ
Rev	Date	Revision Details	Dr	Ch

ECE Architecture
www.ecearchitecture.com
London: 76 Great Suffolk Street, London, SE1 0BL
T 0207 928 2773 E london@ecearchitecture.com
Sussex: Brooklyn Chambers, 11 Goring Road, Worthing, West Sussex, BN12 4AP
T 01903 248777 E sussex@ecearchitecture.com
Bristol: Colston Street, Bristol, BS1 4XE
T 0117 214 1101 E bristol@ecewestworks.com

Client's Name
AUSTIN DIVALL

Job Title
PROPOSED YARD ENCLOSURE

Drawing Title
EXISTING SITE LOCATION, SITE BLOCK PLAN & SITE LAYOUT

Scale
SCALE VARIES

Drawn: NM Checked: PJ Date: APR '18

Job No: 6606 Drawing No: (PL) 001 Rev: A

Status
APPROVAL

CAD Plot date: 28/02/2019 - 12:39:22 6606 - planning (existing).dwg