
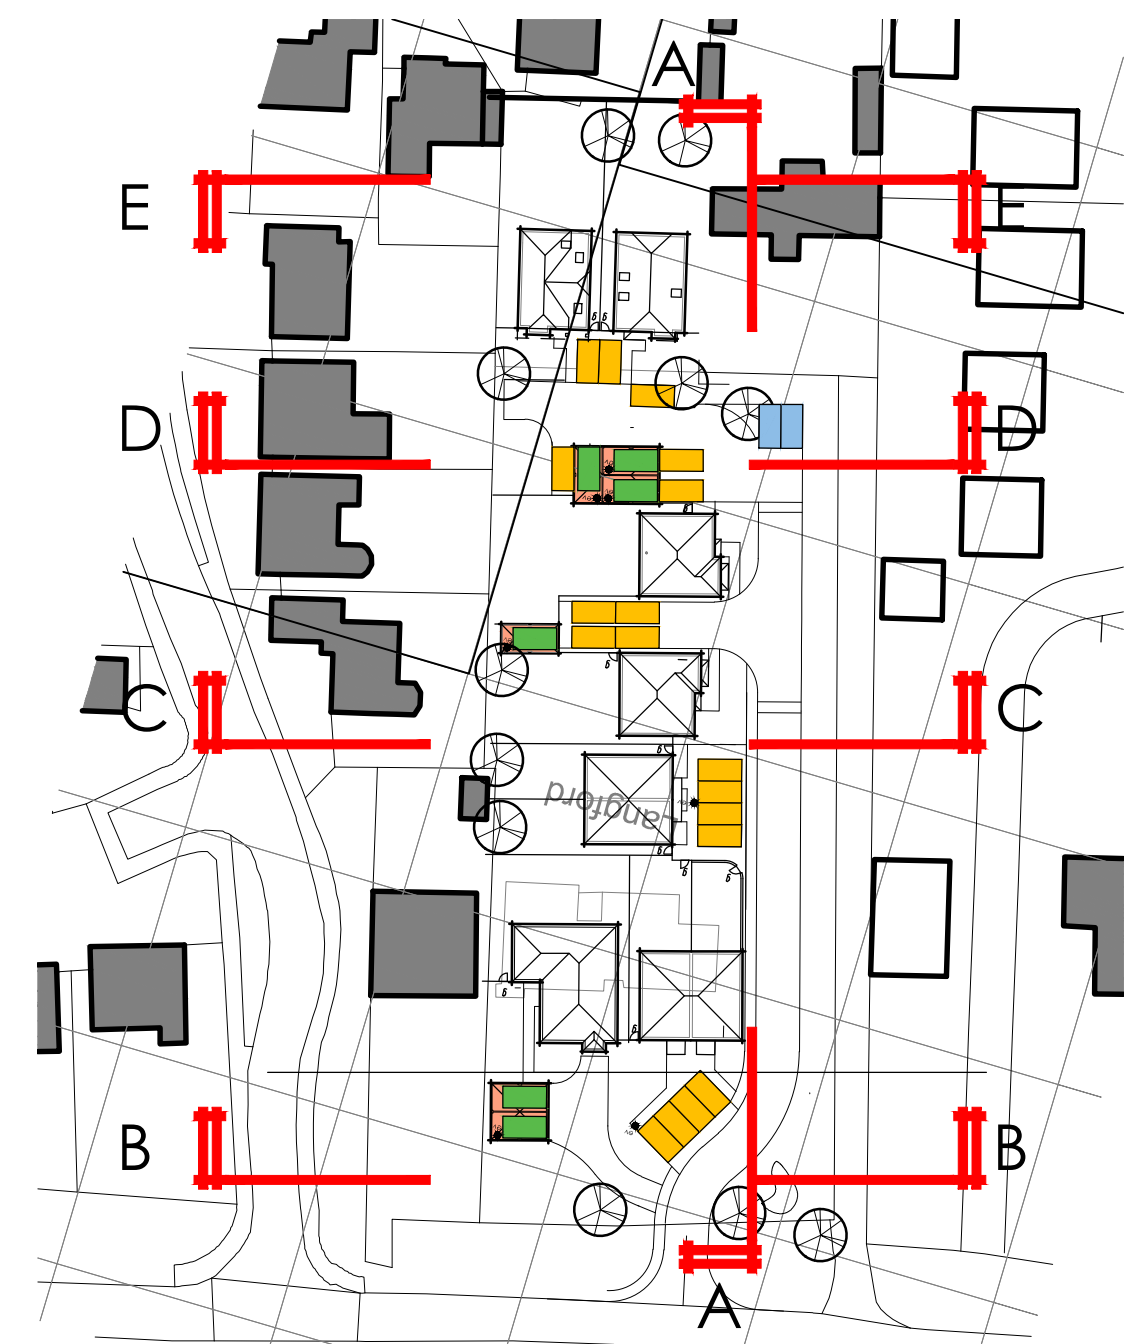


© This drawing and the works depicted contains information that is the copyright of Carlton Design Partnership Ltd. This drawing may also contain copyrighted information of third parties. This drawing or part thereof may not be reproduced, re-used or altered except with the written permission of the originator. No liability will be accepted for amendments made by third parties. Scaled measurements must not be taken from this drawing, other than for planning purposes. Any discrepancy or disparity must be notified to the originator in writing. This drawing may contain Ordnance Survey Data that is subject to Crown Copyright. All Rights reserved.

Rev	Date	Drawn	Checked
A	24.10.19	cb	
House types updated		cb	
B	31.10.19	cb	
House types updated		cb	
C	25.02.20	cb	
plot 8 updated		cb	
D	07.07.20	cb	
plot 8 updated		cb	

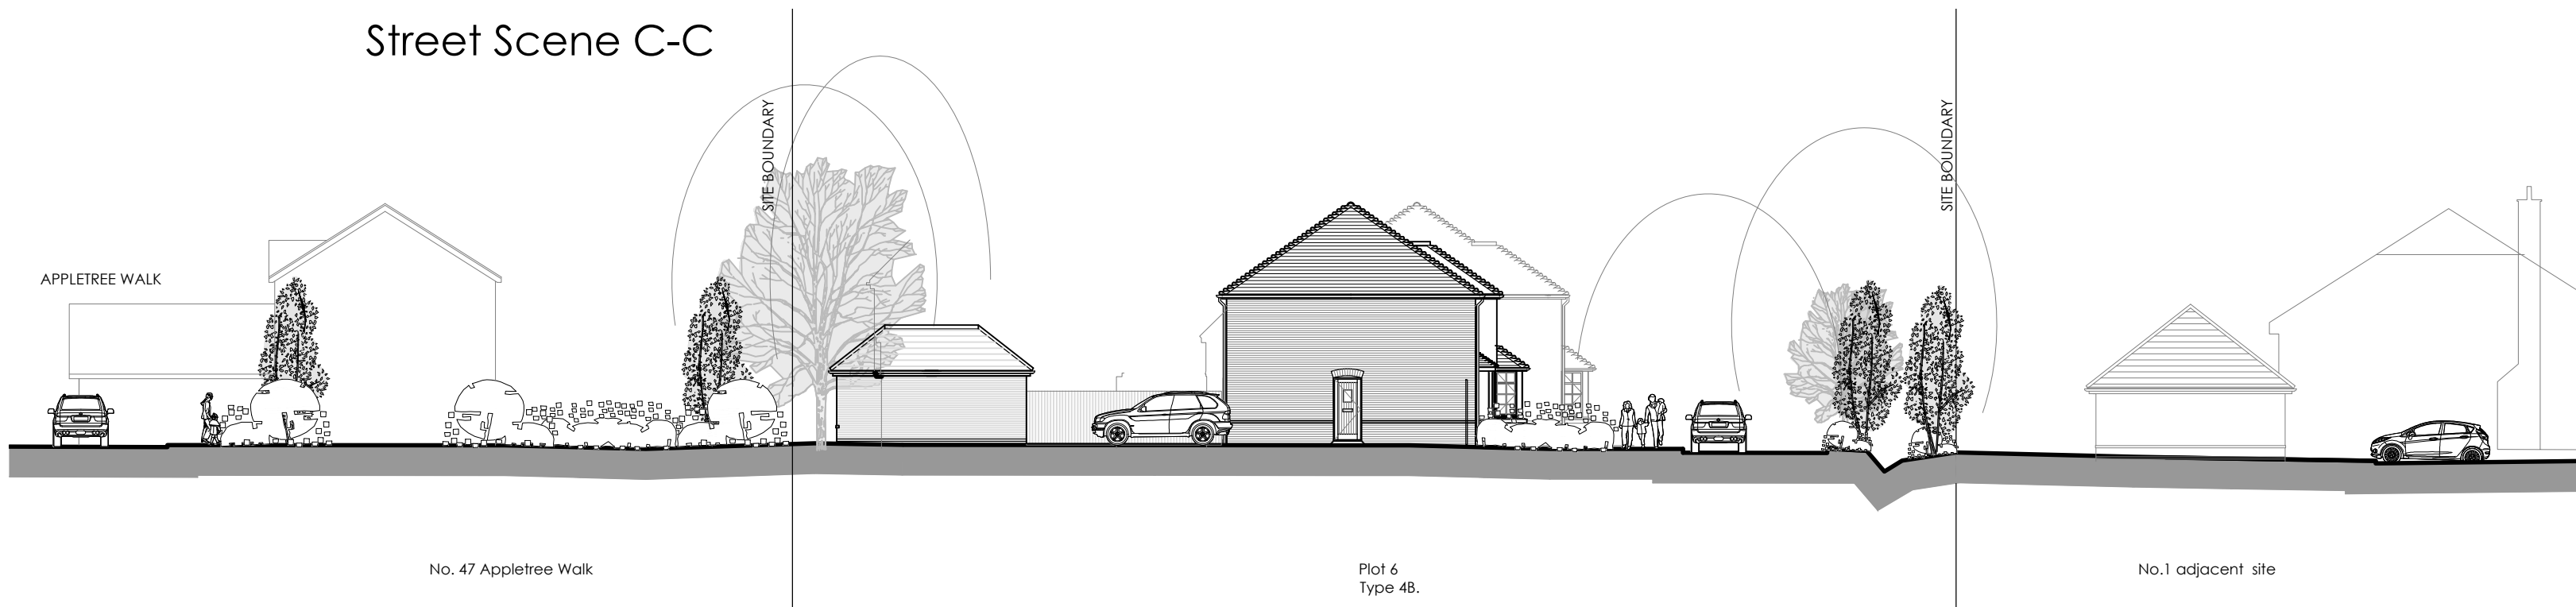

PLANNING ISSUE

Project:
LANGFORD
HORSEMERE GREEN LANE
CLIMPING

Drawing Title:
STREET SCENES/SECTIONS

mjh
MICHAEL HARTNETT
EXECUTIVE HOMES

carlton
design partnership
Selwyn House, 35a Castle Way, Southampton, SO14 2AW.
023 8011 8866 www.carltondesignpartnership.com
1:200 0 2 4 6 8 10m
@A1
Drg No: 190725/SS-01 Rev: D