
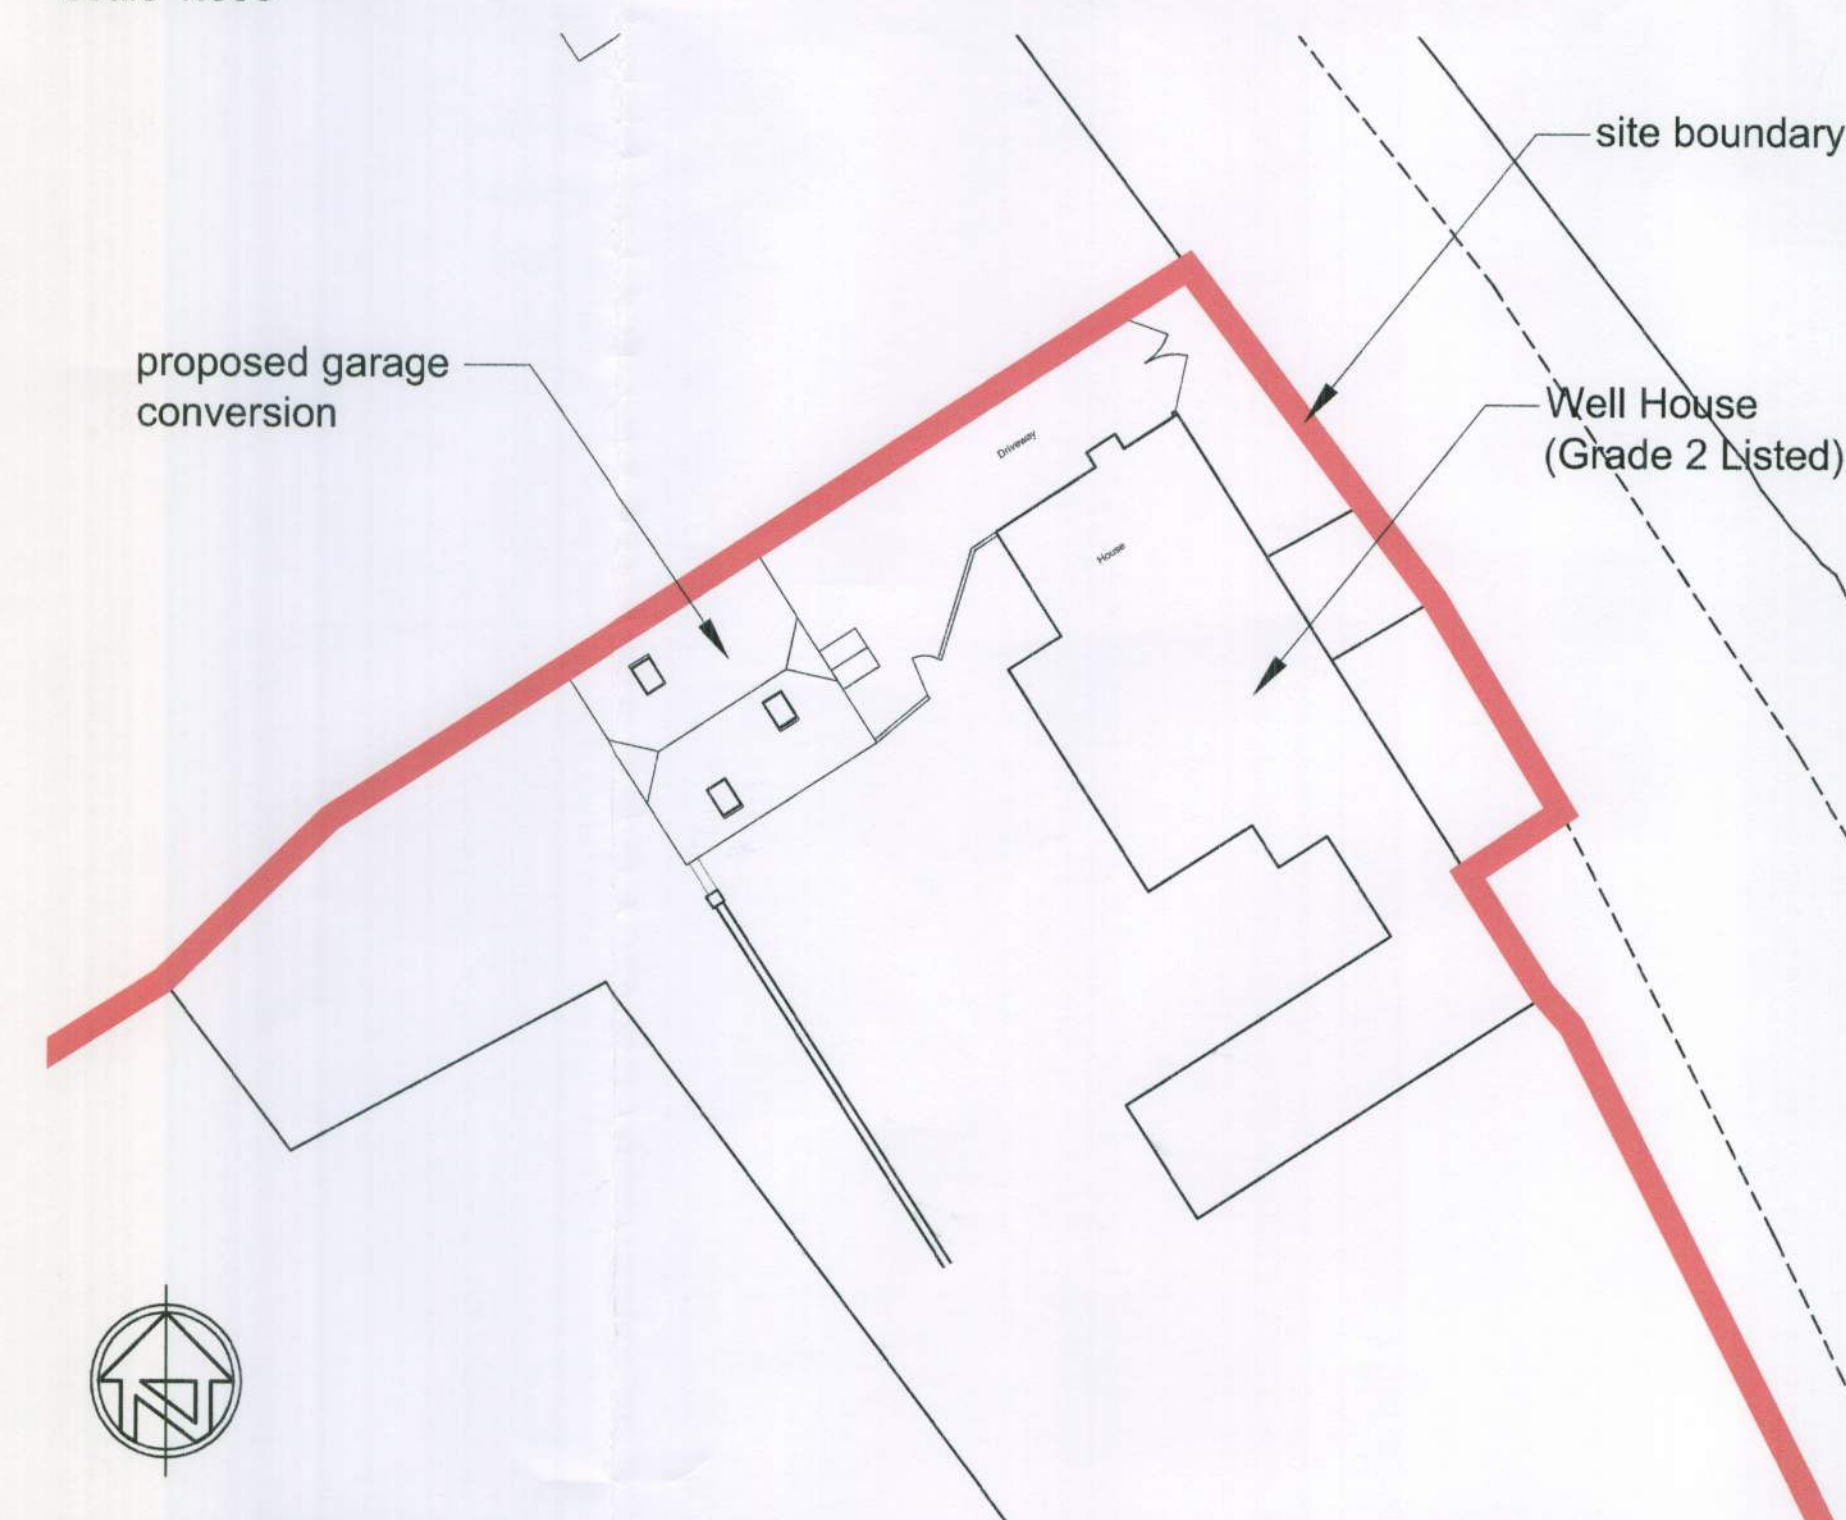
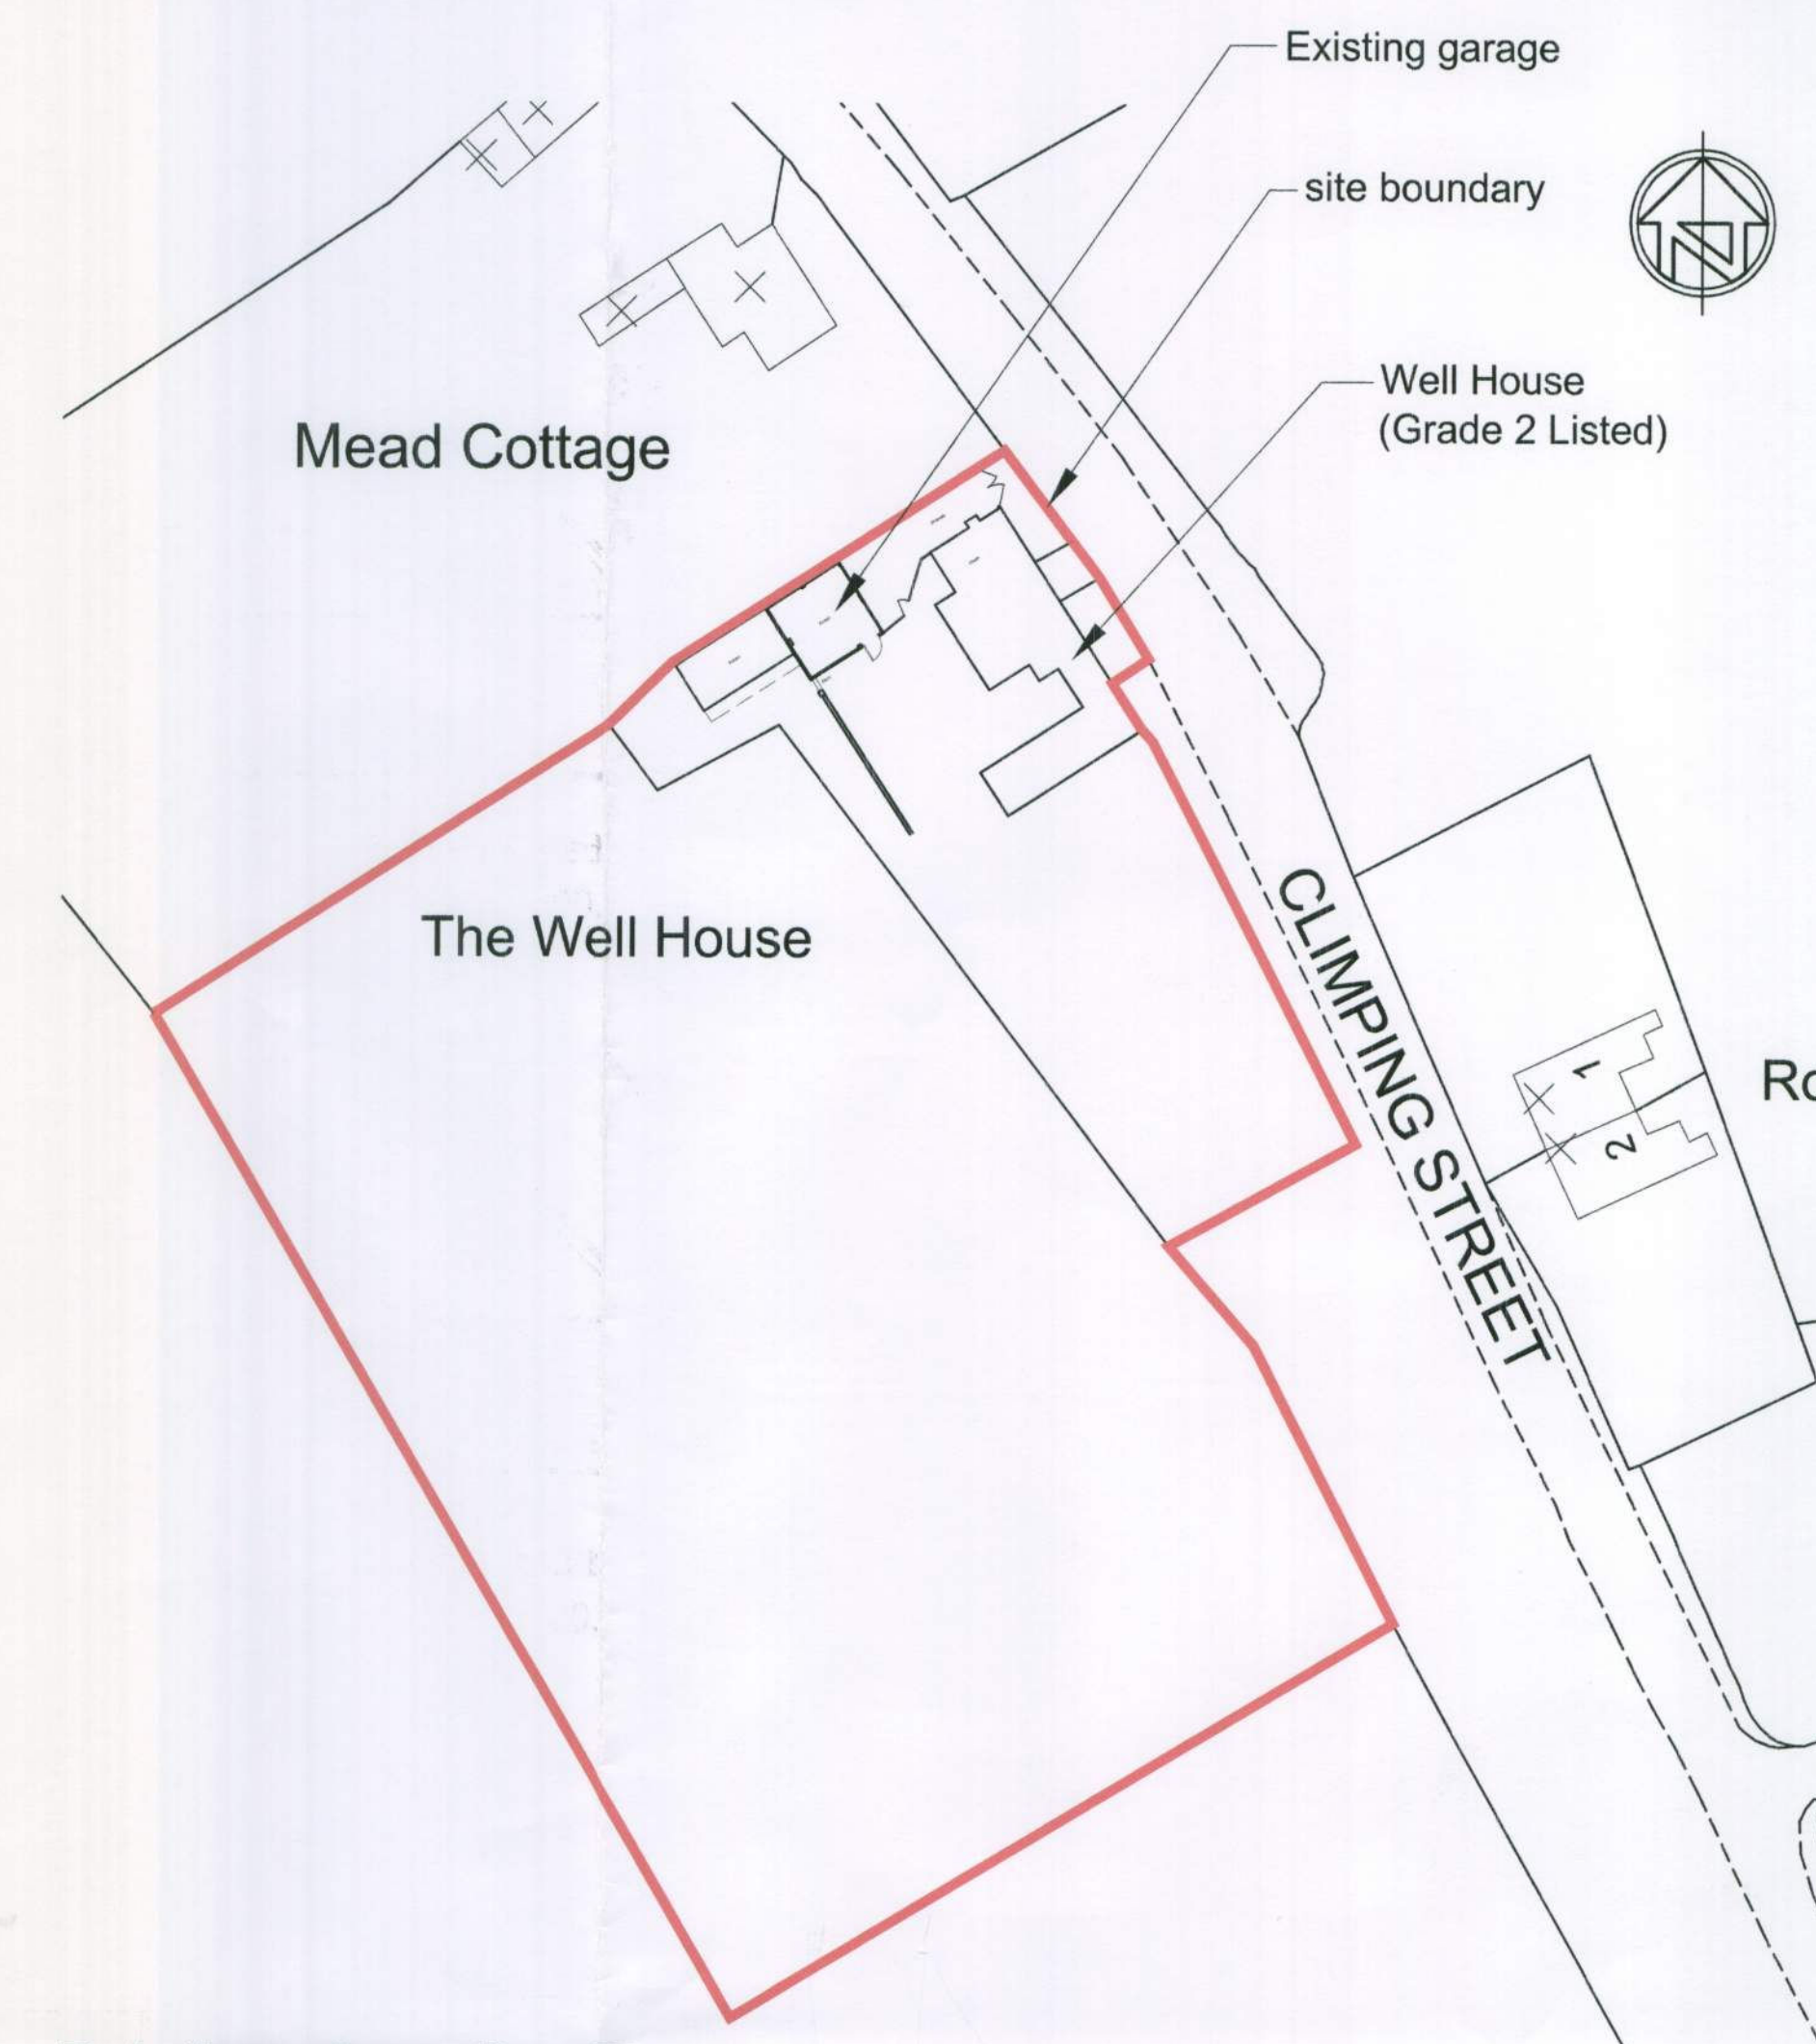
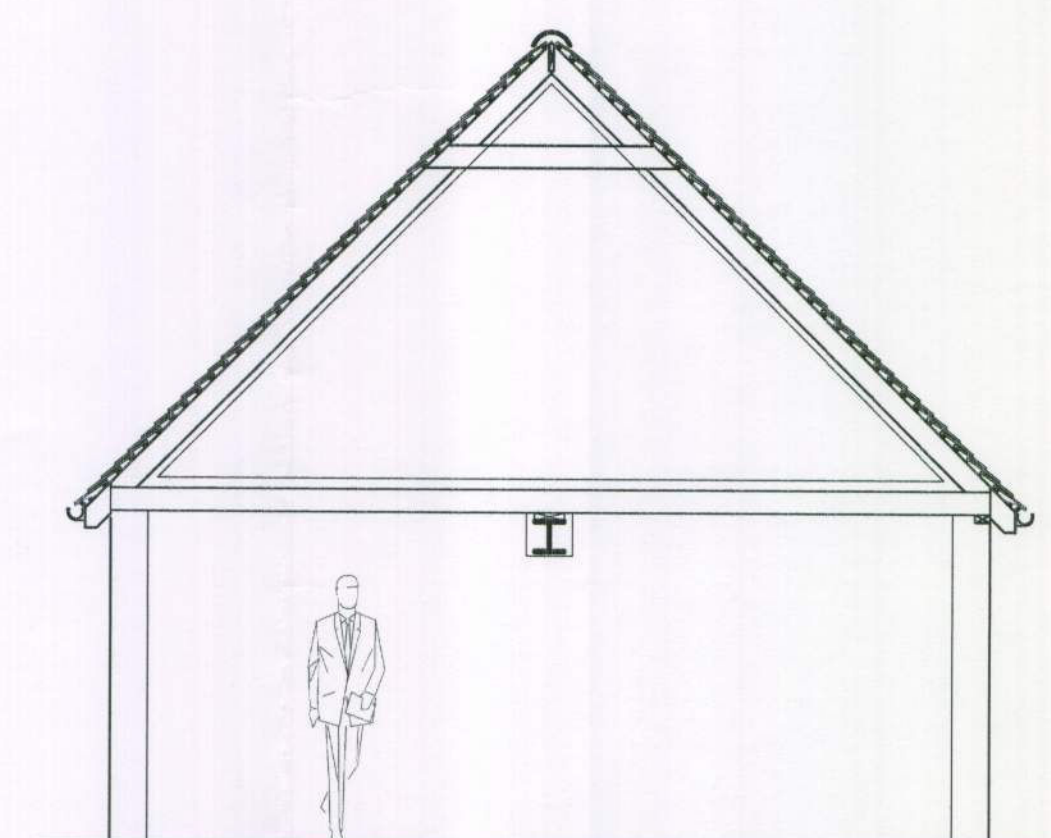
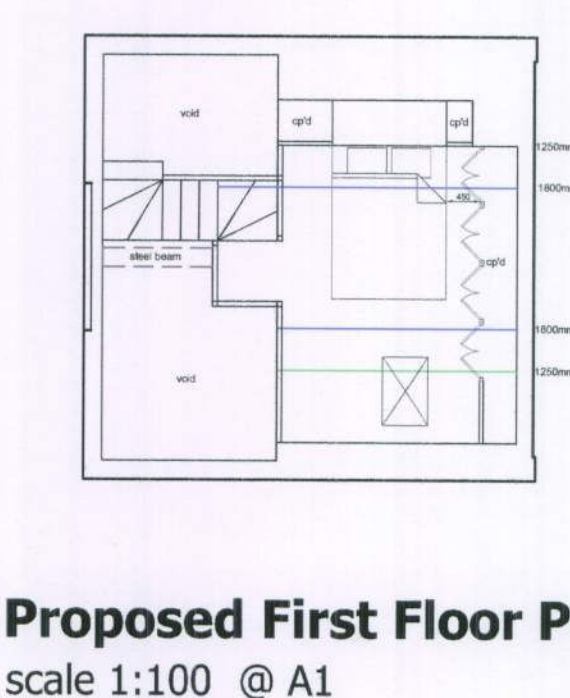
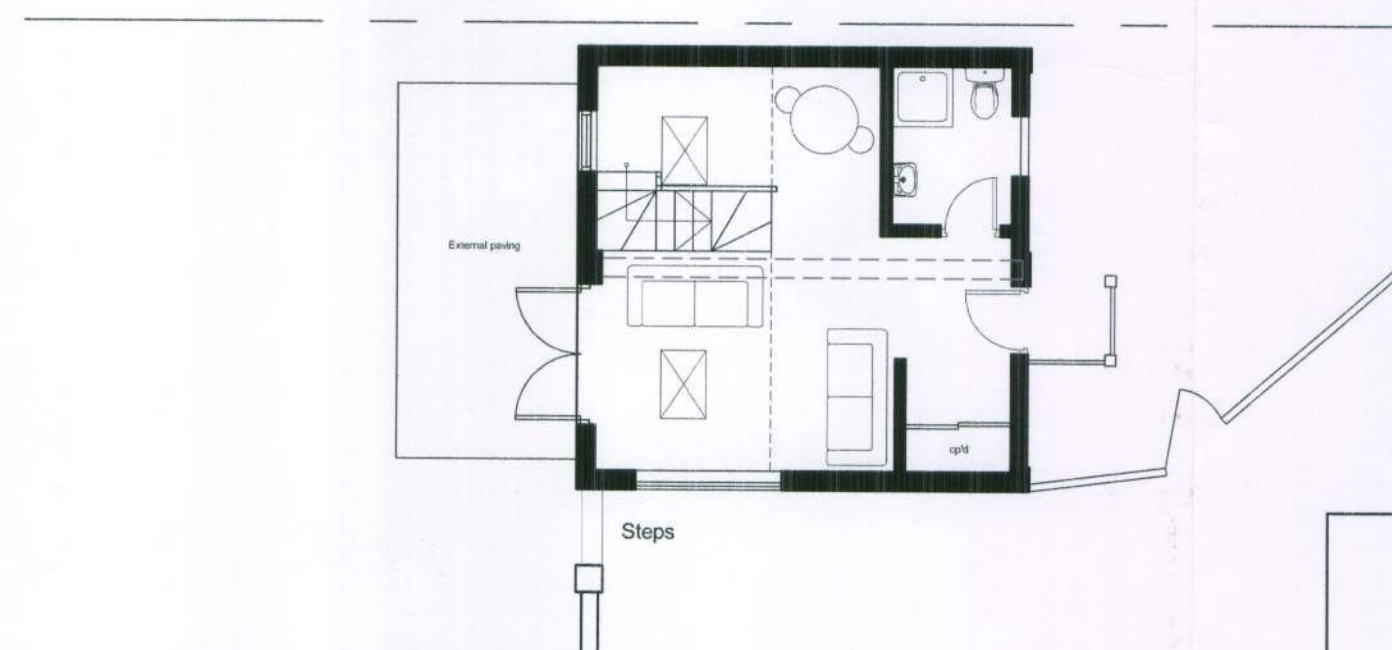
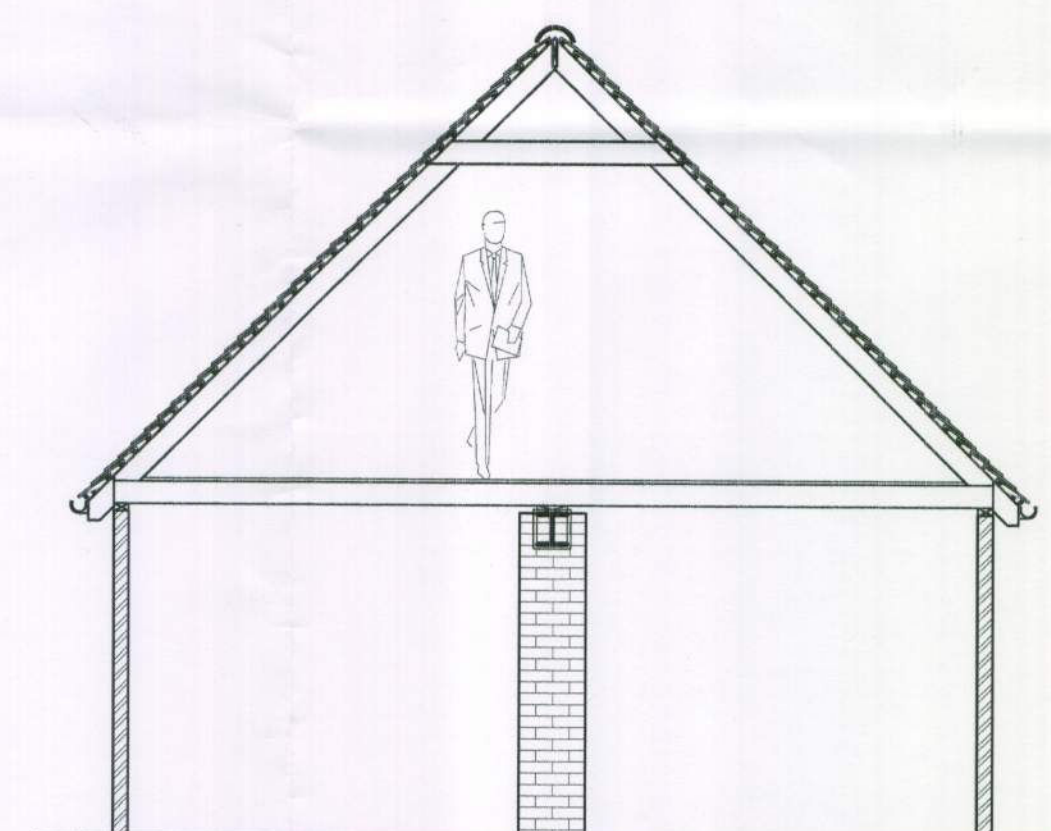
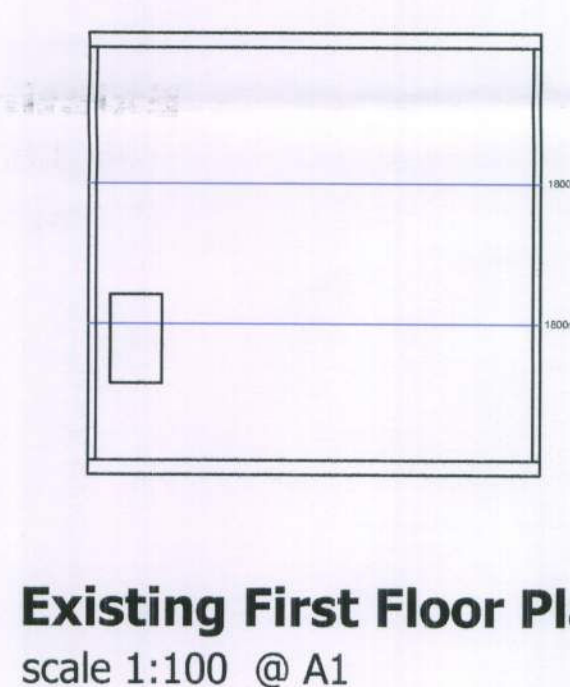
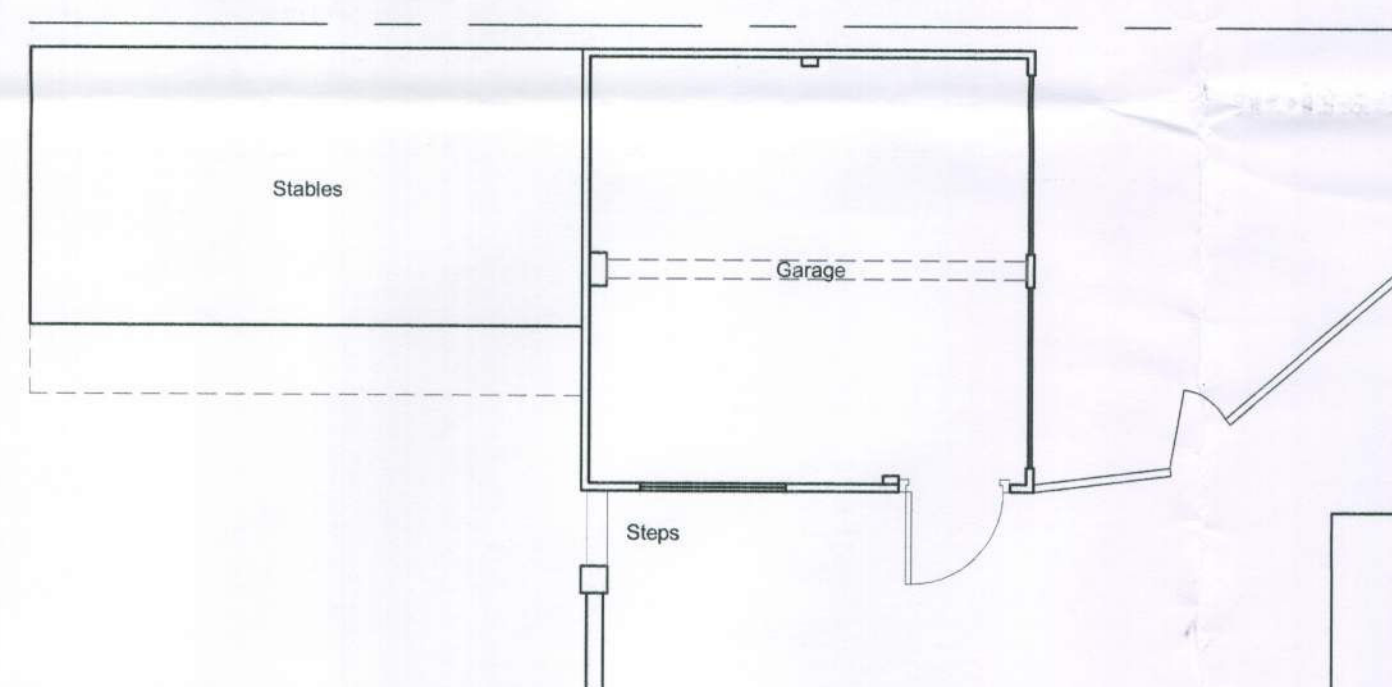
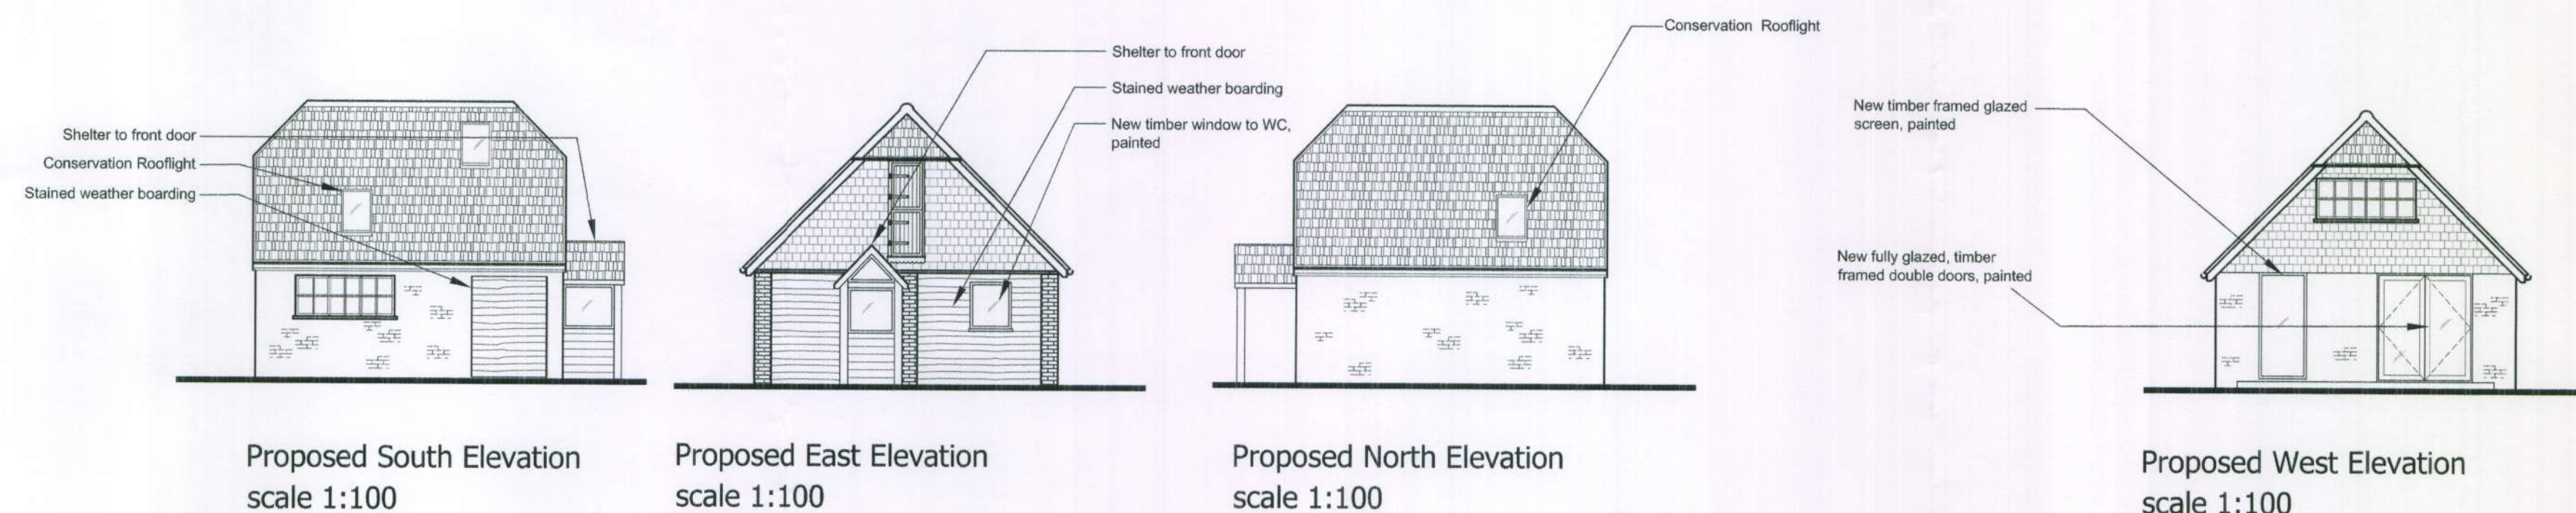


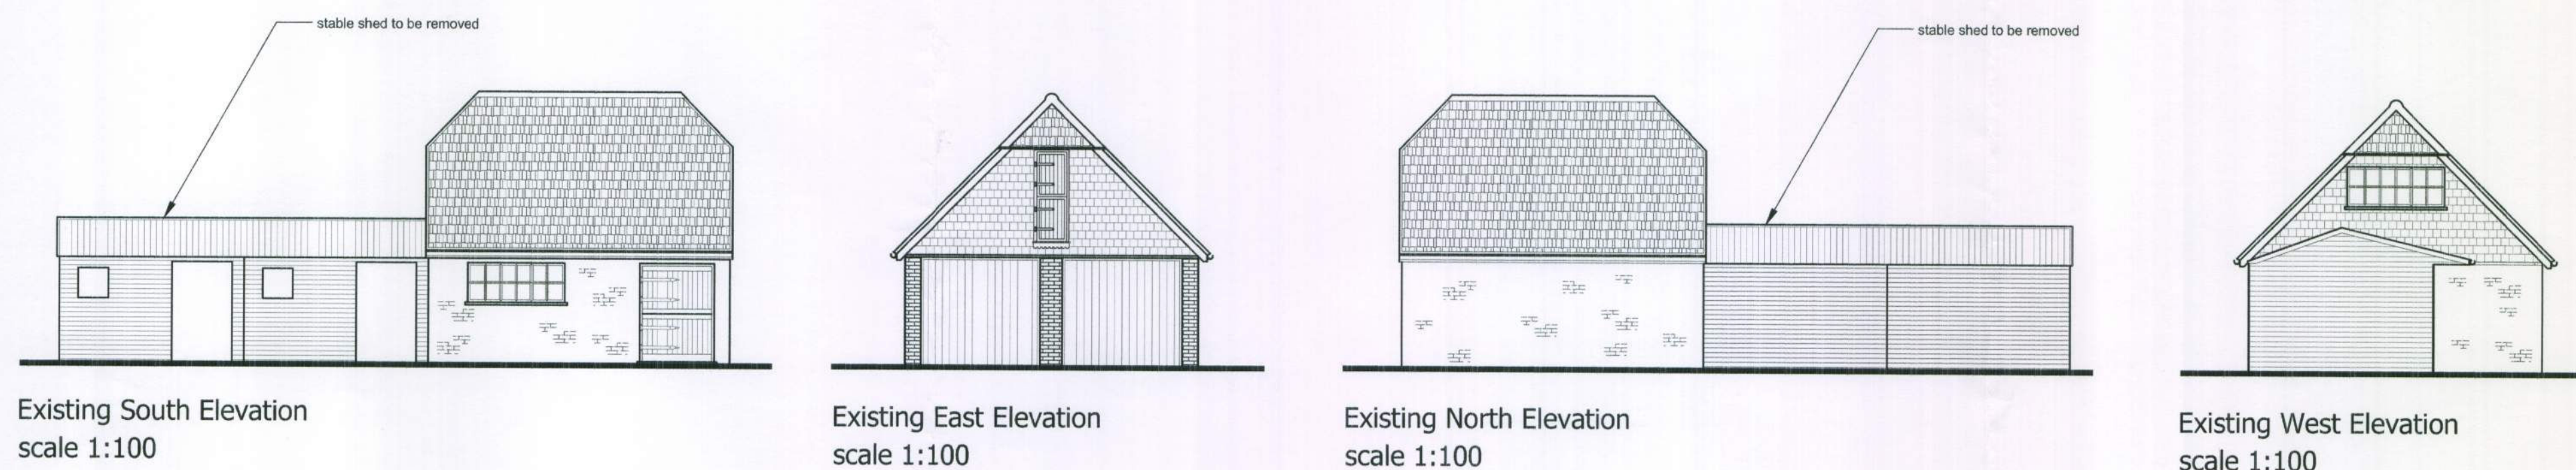

NOTE: Application is a renewal of previous Application No. CM/15/06 & CM/15/06L - The application remains unaltered from the previous permitted 2006 drawings

PROJECT Well House, Climping St, Climping, BN17 5RQ		DRAWING Adaptations to Existing Garage to form Ancillary Accommodation to Existing House		
DRAWN BY NSE	DATE July 09	REV A	SCALE as shown	DRAWING NO. 025 - DPA - 01