



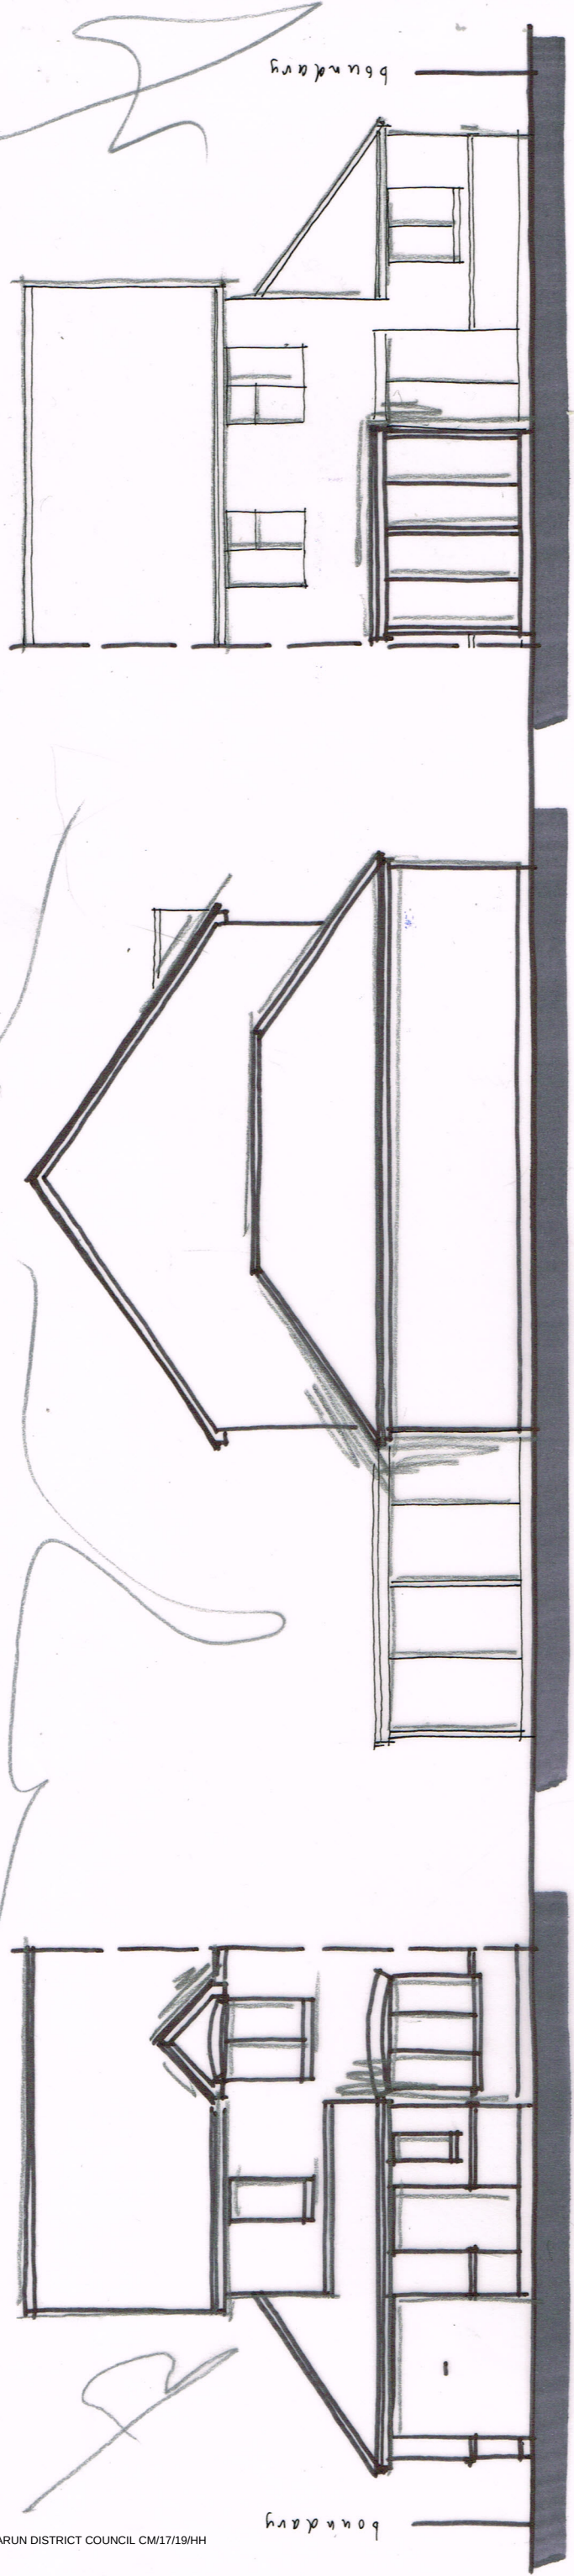



FRONT

SIDE (s)

REAR

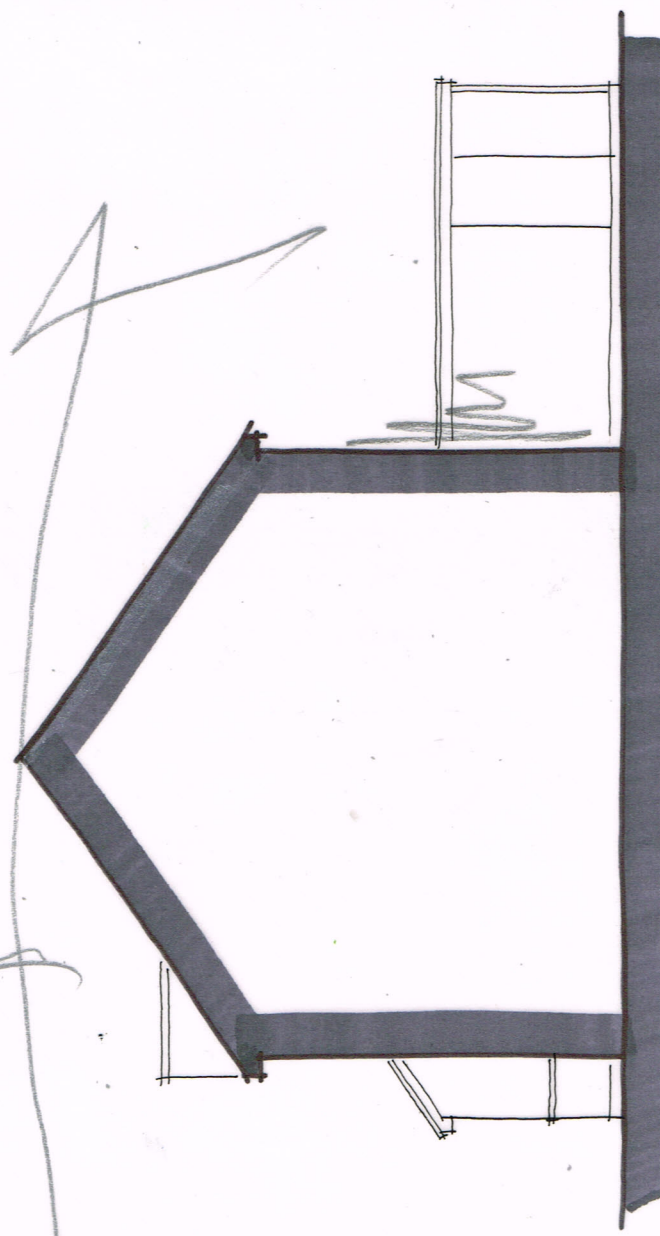

SIDE (n) ELEVATION 1:100 @ A3

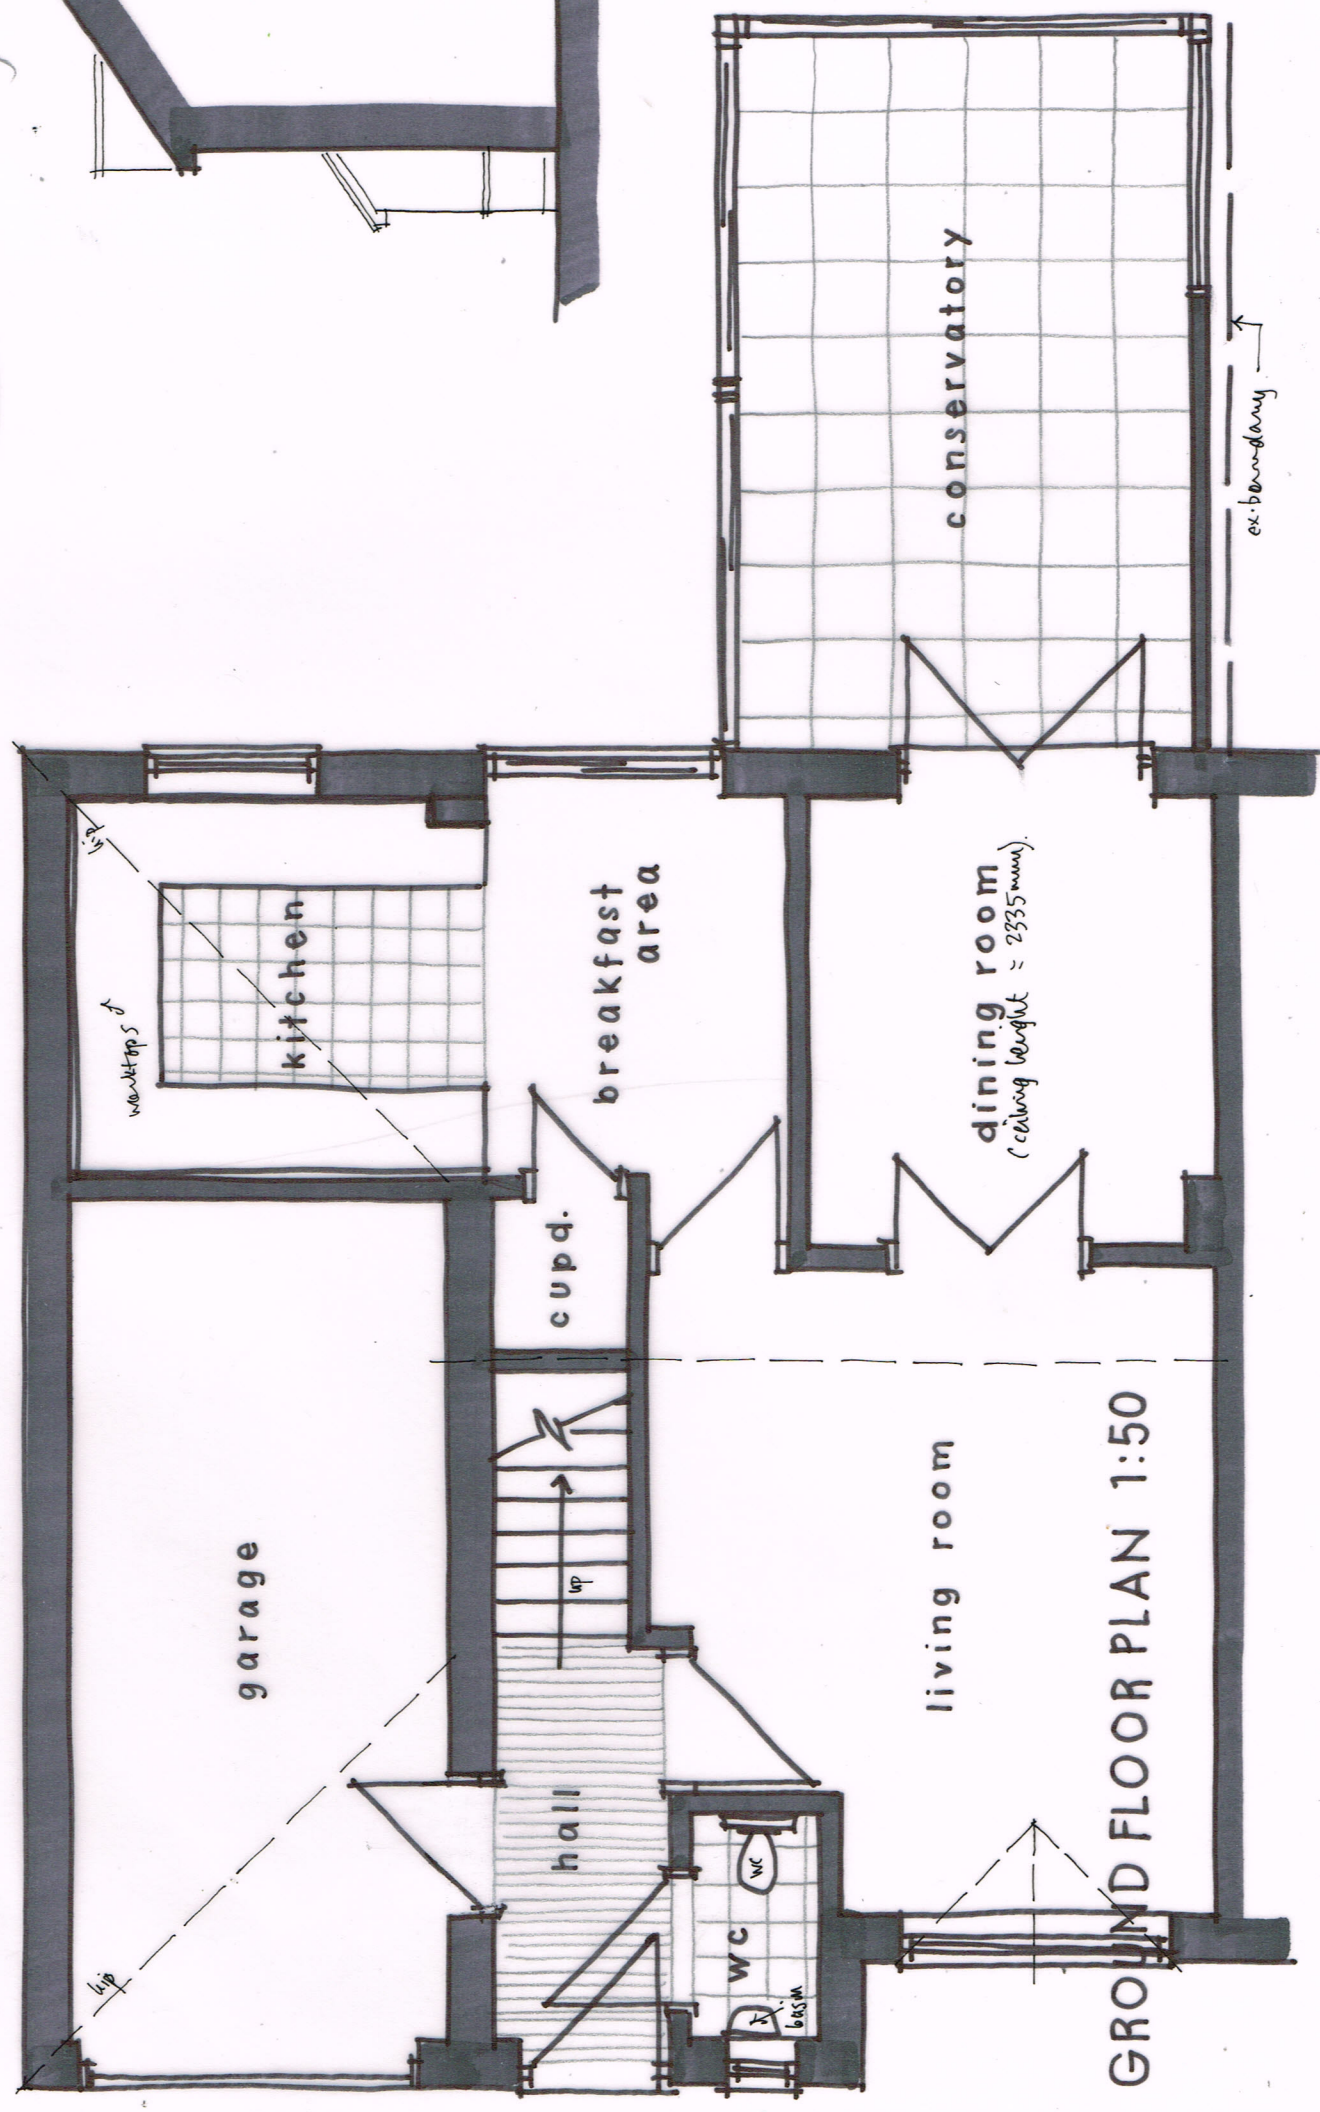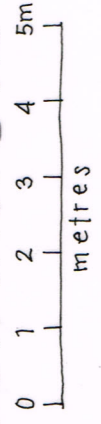

Wayne Gander MCIAT
Architectural Technologist
98 Durrington Lane
Worthing
West Sussex BN13 2RQ
Tel. 01903 694817