



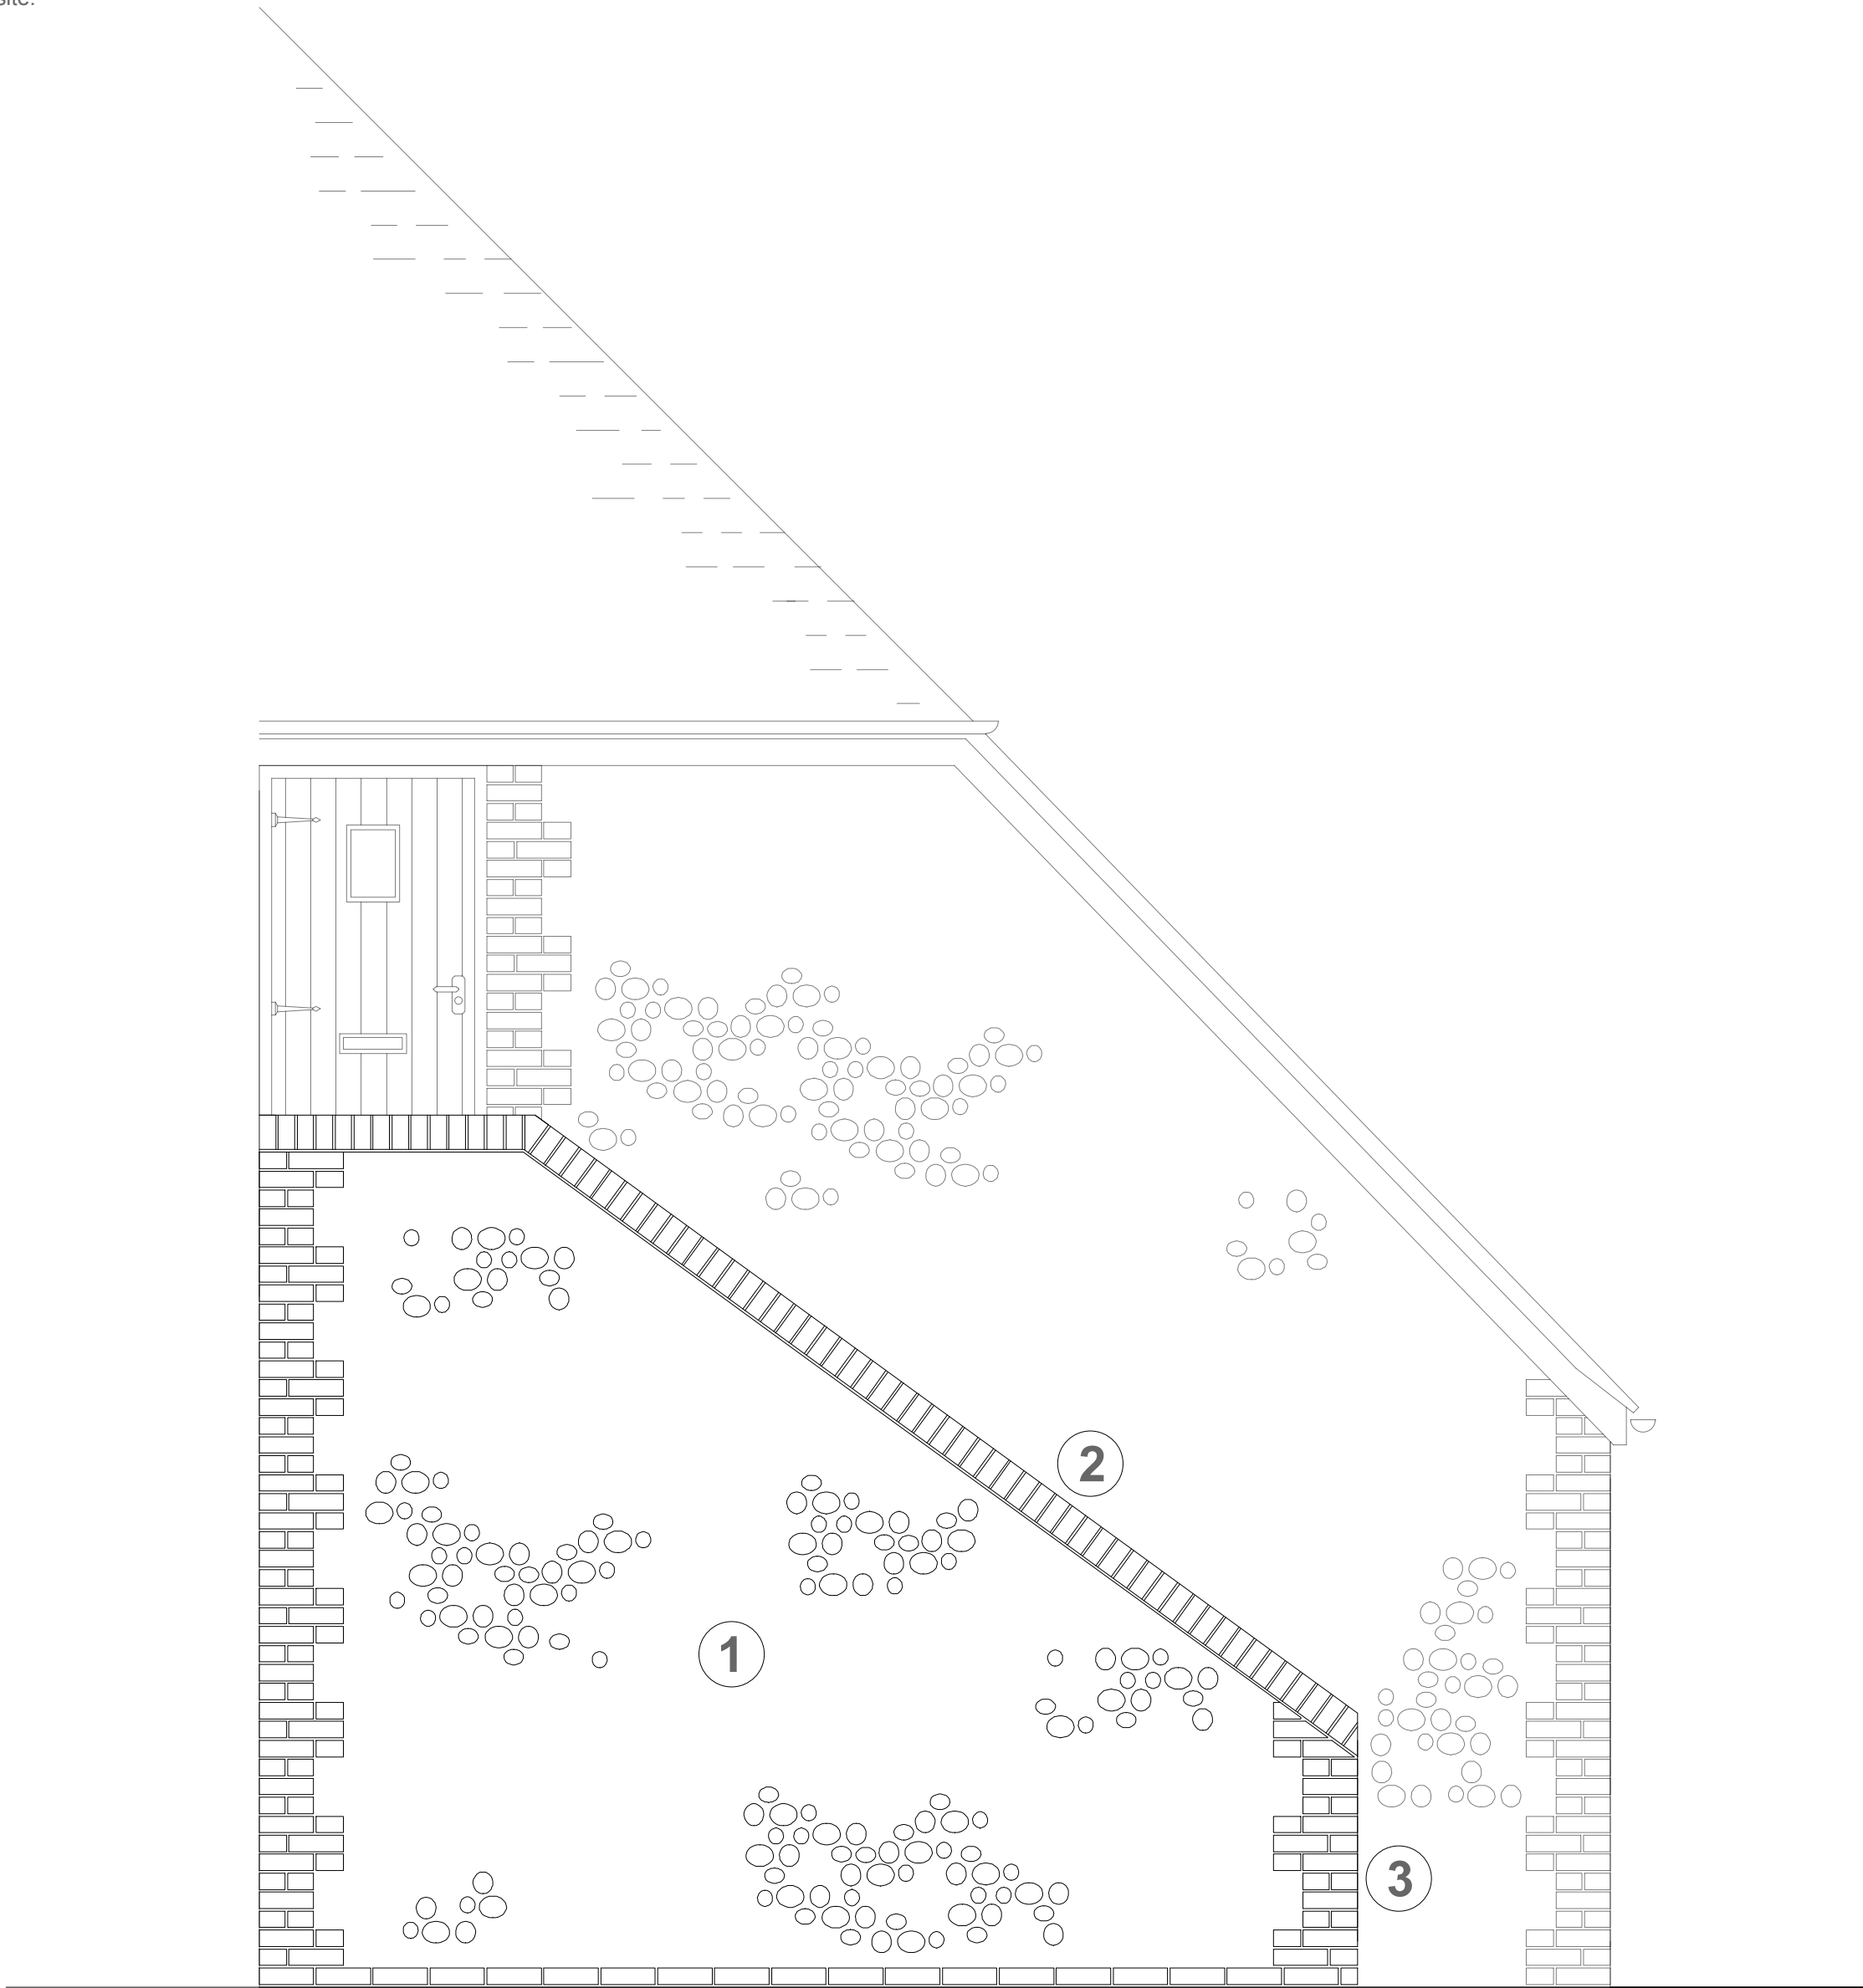

ELEVATION
1:25 @ A1

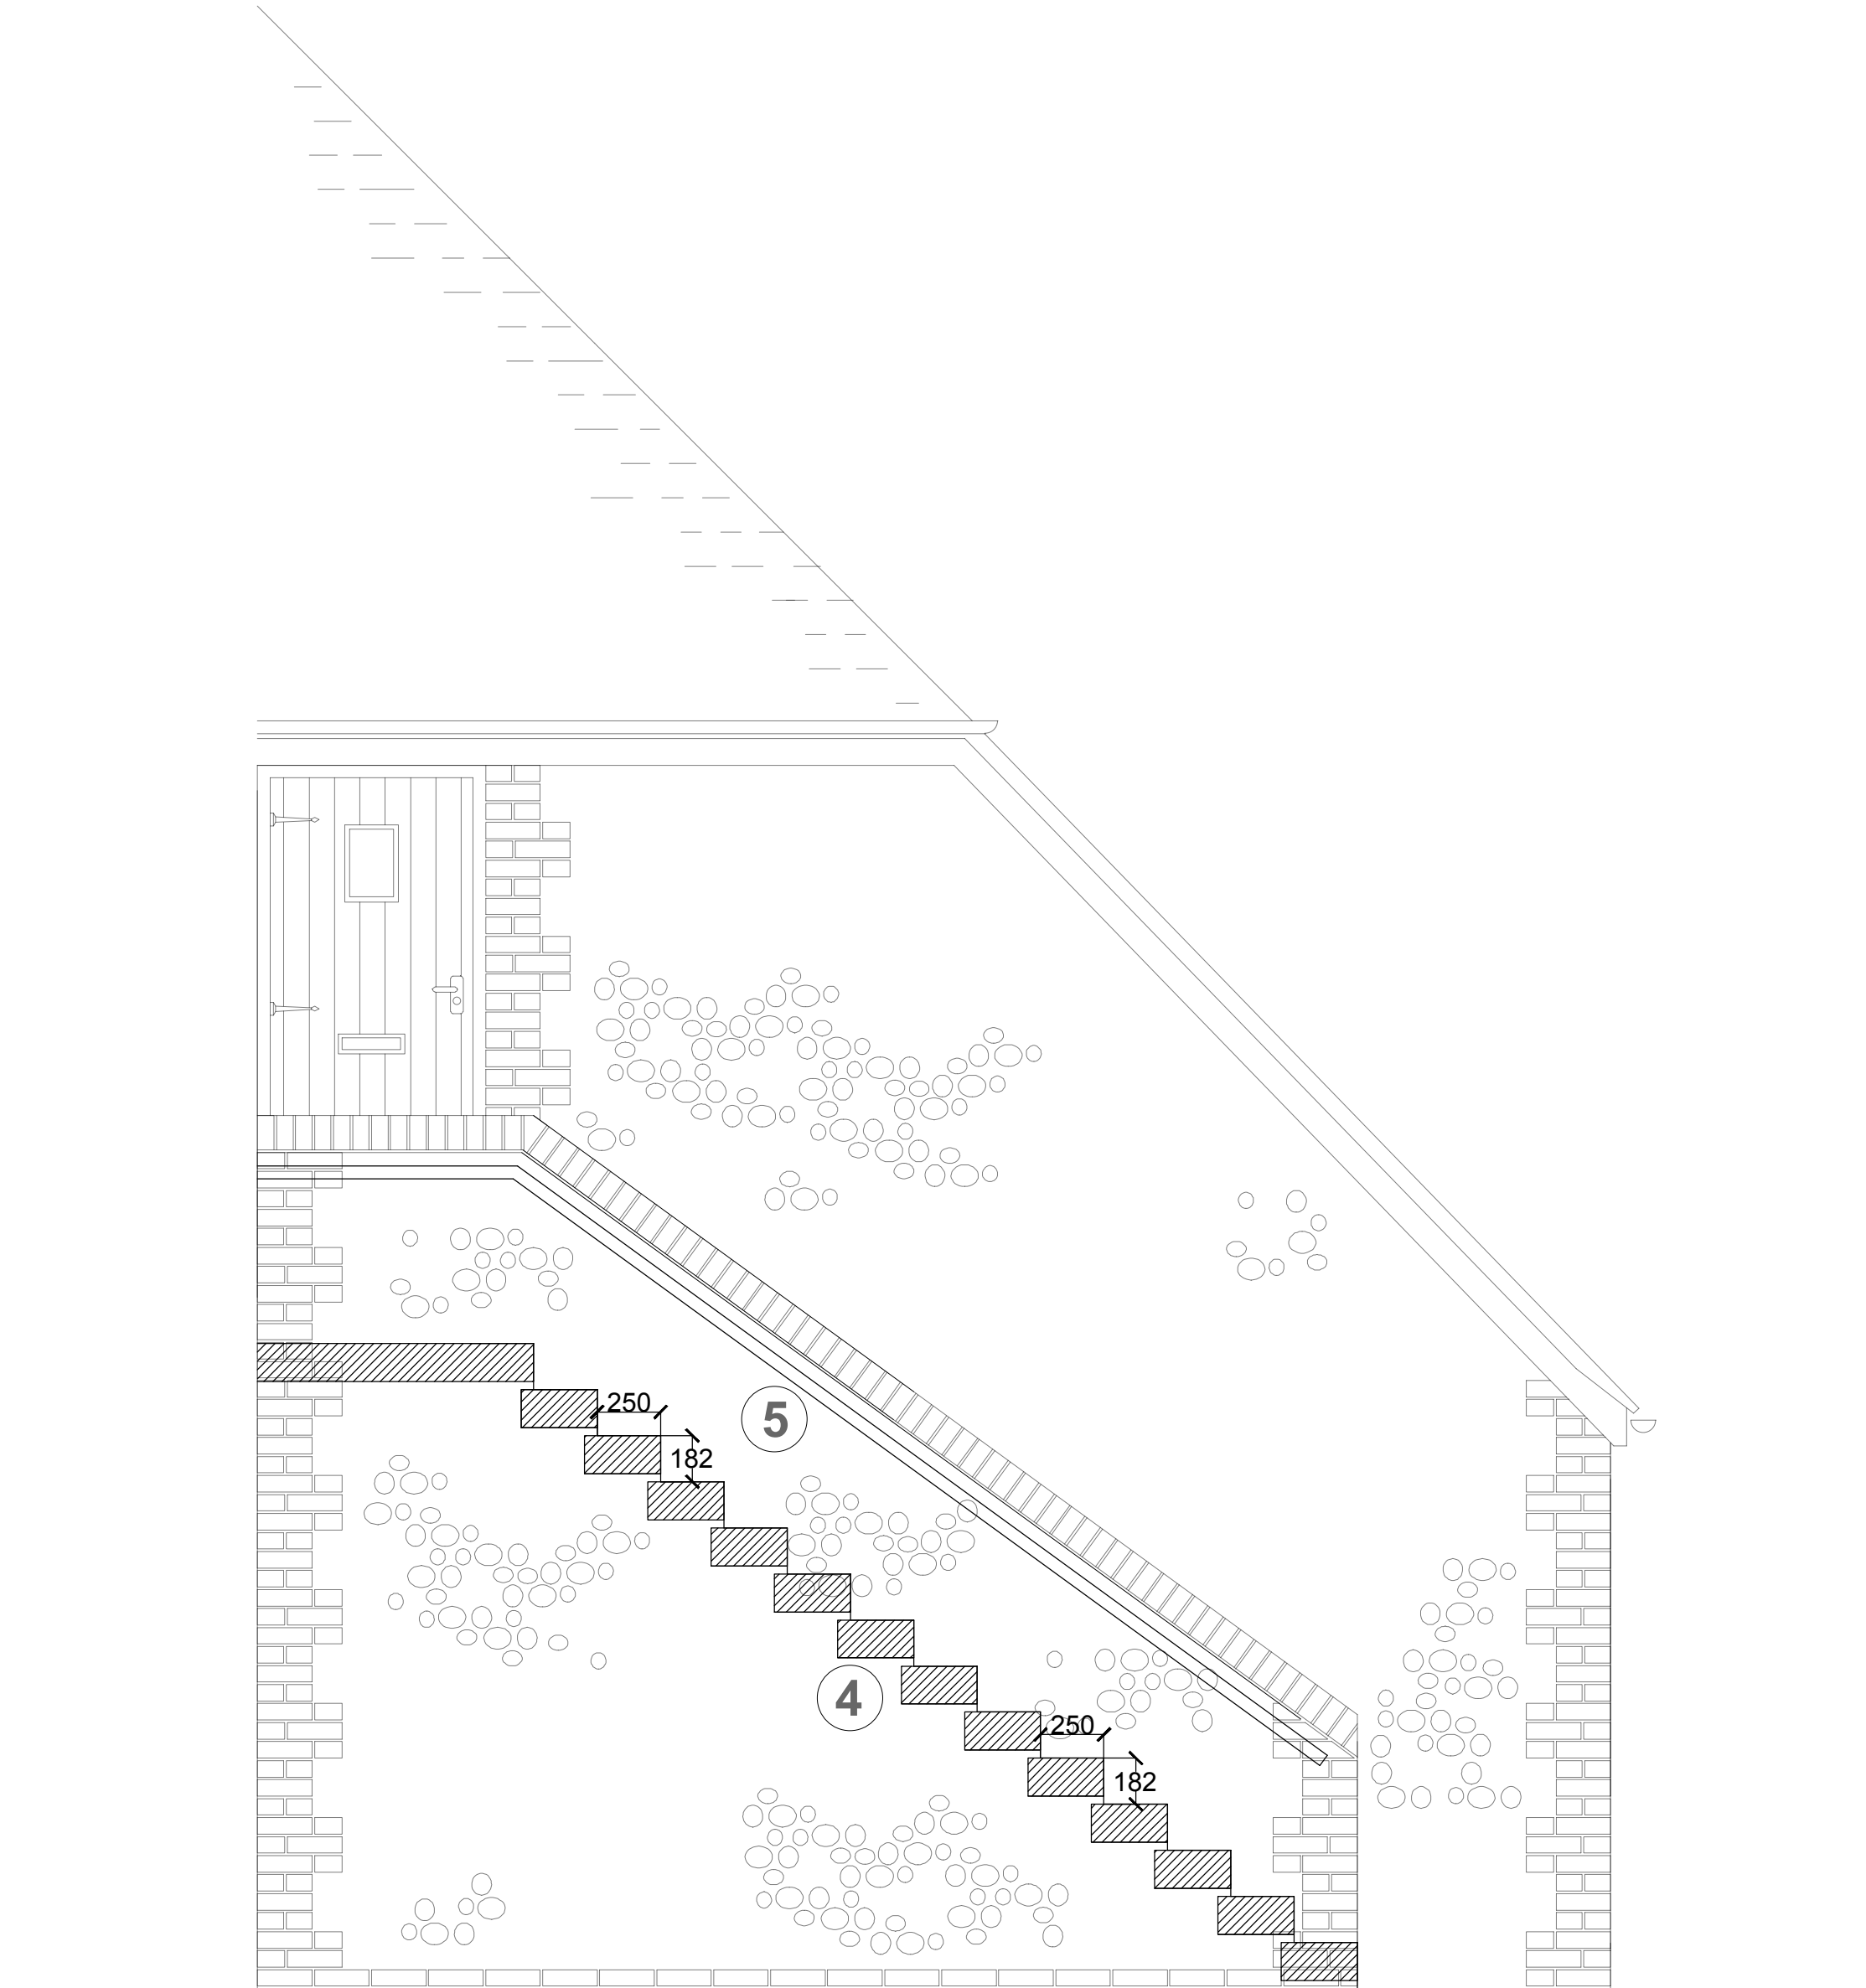

SECTION
1:25 @ A1

MATERIALS SCHEDULE:

1. Flintwork



New flint work to match existing, laid coursed using locally sourced cobbled & napped flints, laid in hydraulic lime mortar.

2. Brickwork Top



Locally sourced reclaimed "Half Round" bricks, laid in hydraulic lime mortar.

3. Brick Quoning



New brick quoining to match existing using locally sourced reclaimed bricks, laid in hydraulic lime mortar.

4. Stone Steps



Locally sourced reclaimed granite kerb/ step stones, laid in hydraulic lime mortar.

5. Handrail



Handcrafted discreet wrought iron handrail fixed to inside of stone staircase. Not visible on elevation.

Rev.	Notes	Date
jbA JB ARCHITECTURE The Bricks, Manor Farm Barns Chichester, West Sussex, PO20 7PL T: 01243 785342 E: admin@jbarch.co.uk W: www.jbarch.co.uk Project RYEBANK FARMHOUSE New Barn, Grevatts Lane, Climping, BN17 5RF Drawing CM/45/19/PL Condition 4 Release		
Drawn By	Scale	As Shown
Date	Revision	
May 2020		
Drawing No.	CM/45/19/PL - Condition 4	