


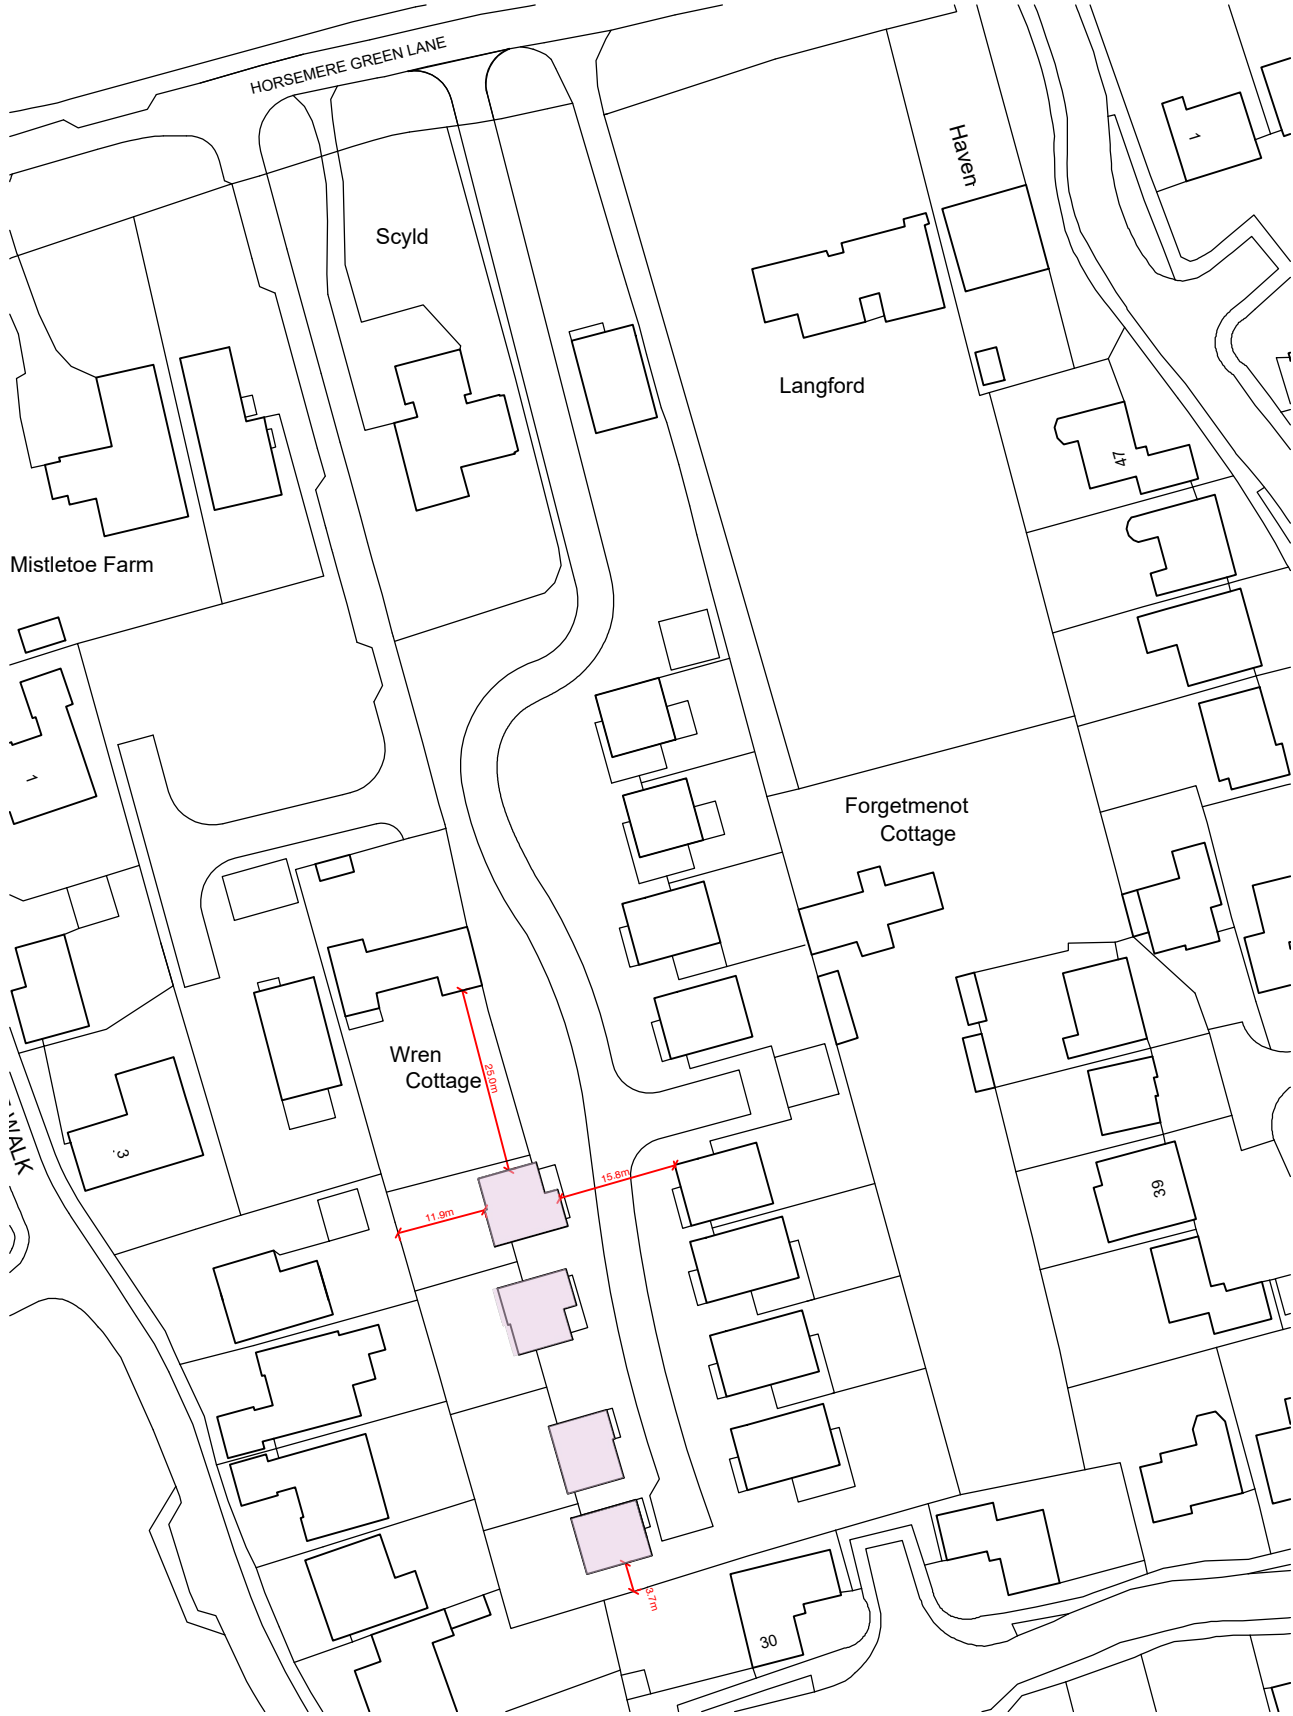

PROPOSED:

- 2No. 3B DETACHED HOUSES
- 2No. 2B DETACHED HOUSES

BLOCK PLAN
SCALE 1:1000 @ a3

