





FRONT ELEVATION (EAST)

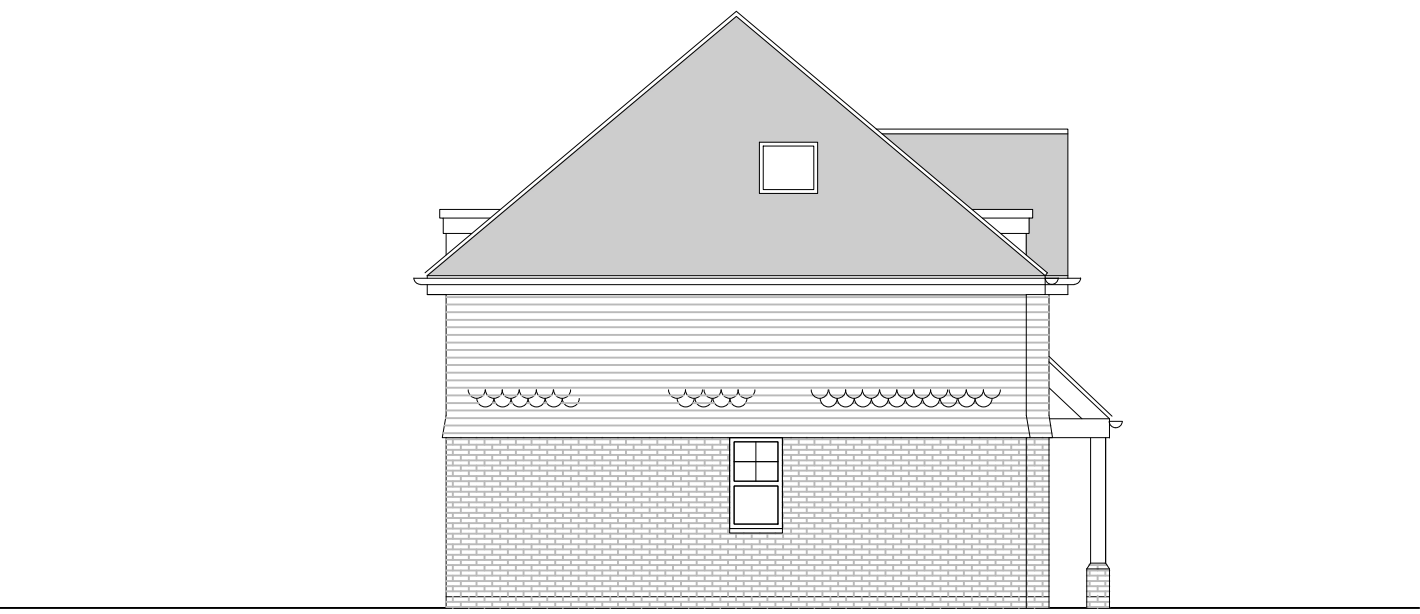


SIDE ELEVATION (SOUTH)



REAR ELEVATION (WEST)

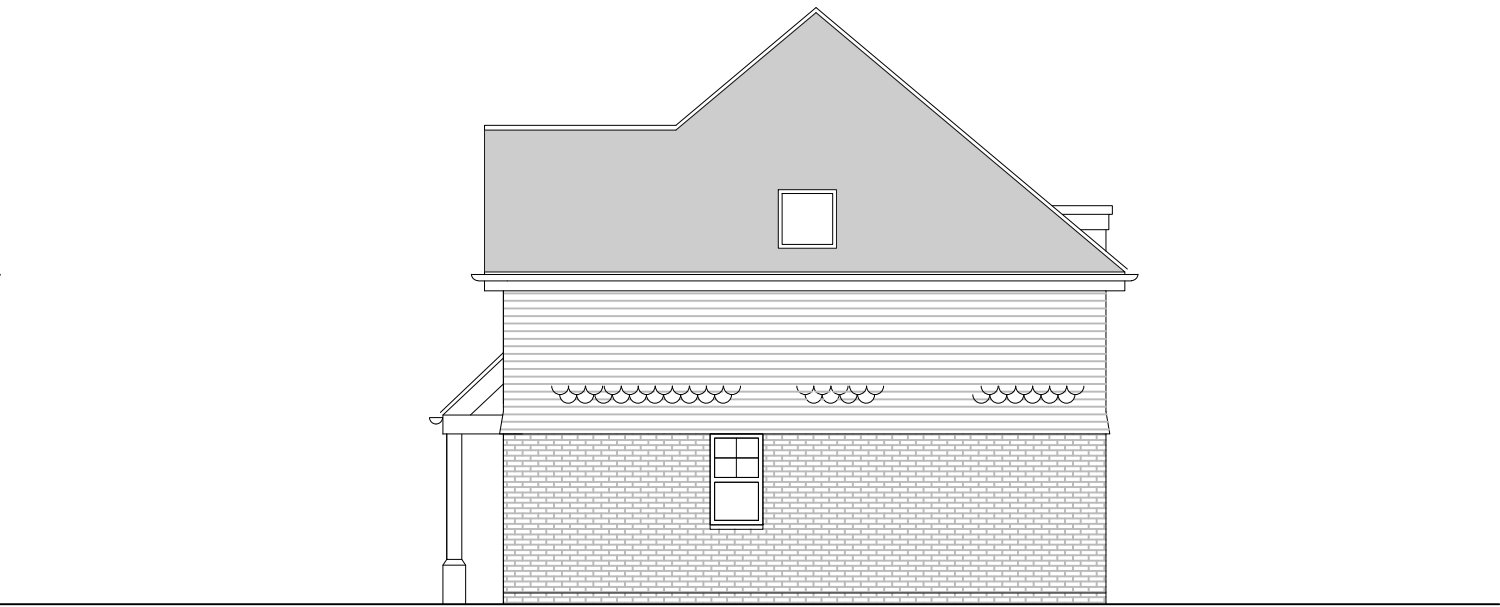

SIDE ELEVATION (NORTH)

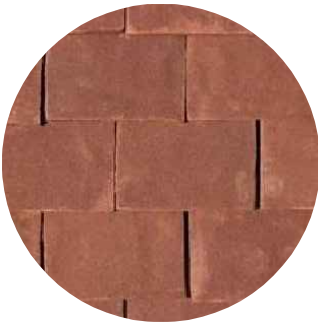

Roof - Clay tile



Upper Walls - Tile hanging



Lower Walls - Brick