



from
**Southern
Water**

Planning and Development Services
Arun District Council
Arun Civic Centre
Maltravers Road
Littlehampton
West Sussex
BN17 5LF

Your ref
CM/17/21/PL

Our ref
PLAN-038836

Date
20/05/2021



Dear Sir/Madam,

Proposal: Development of 2 No. 2-bed & 2 No. 3-bed detached dwellings & associated works (resubmission following CM/53/20/PL). This site is in CIL Zone 3 & is CIL Liable as new dwellings.
Site: CM/17/21/PL: - Land at Wren Cottage, Horsemere Green Lane, Climping, BN17 5QZ.

Thank you for your letter dated 21/04/2021.

The comments in our response dated 21/01/2021 remain unchanged and valid.

For further advice, please contact Southern Water, Southern House, Yeoman Road, Worthing, West Sussex, BN13 3NX

Website: southernwater.co.uk or by email at:

Yours faithfully,


Growth Planning Team
Business Channels

southernwater.co.uk/developing-building/planning-your-development

Southern Water, Southern House, Yeoman Road, Worthing, West Sussex, BN13 3NX
southernwater.co.uk

Southern Water Services Ltd, Registered Office: Southern House, Yeoman Road, Worthing, West Sussex, BN13 3NX Registered in England No. 2366870

SOUTHERN WATER

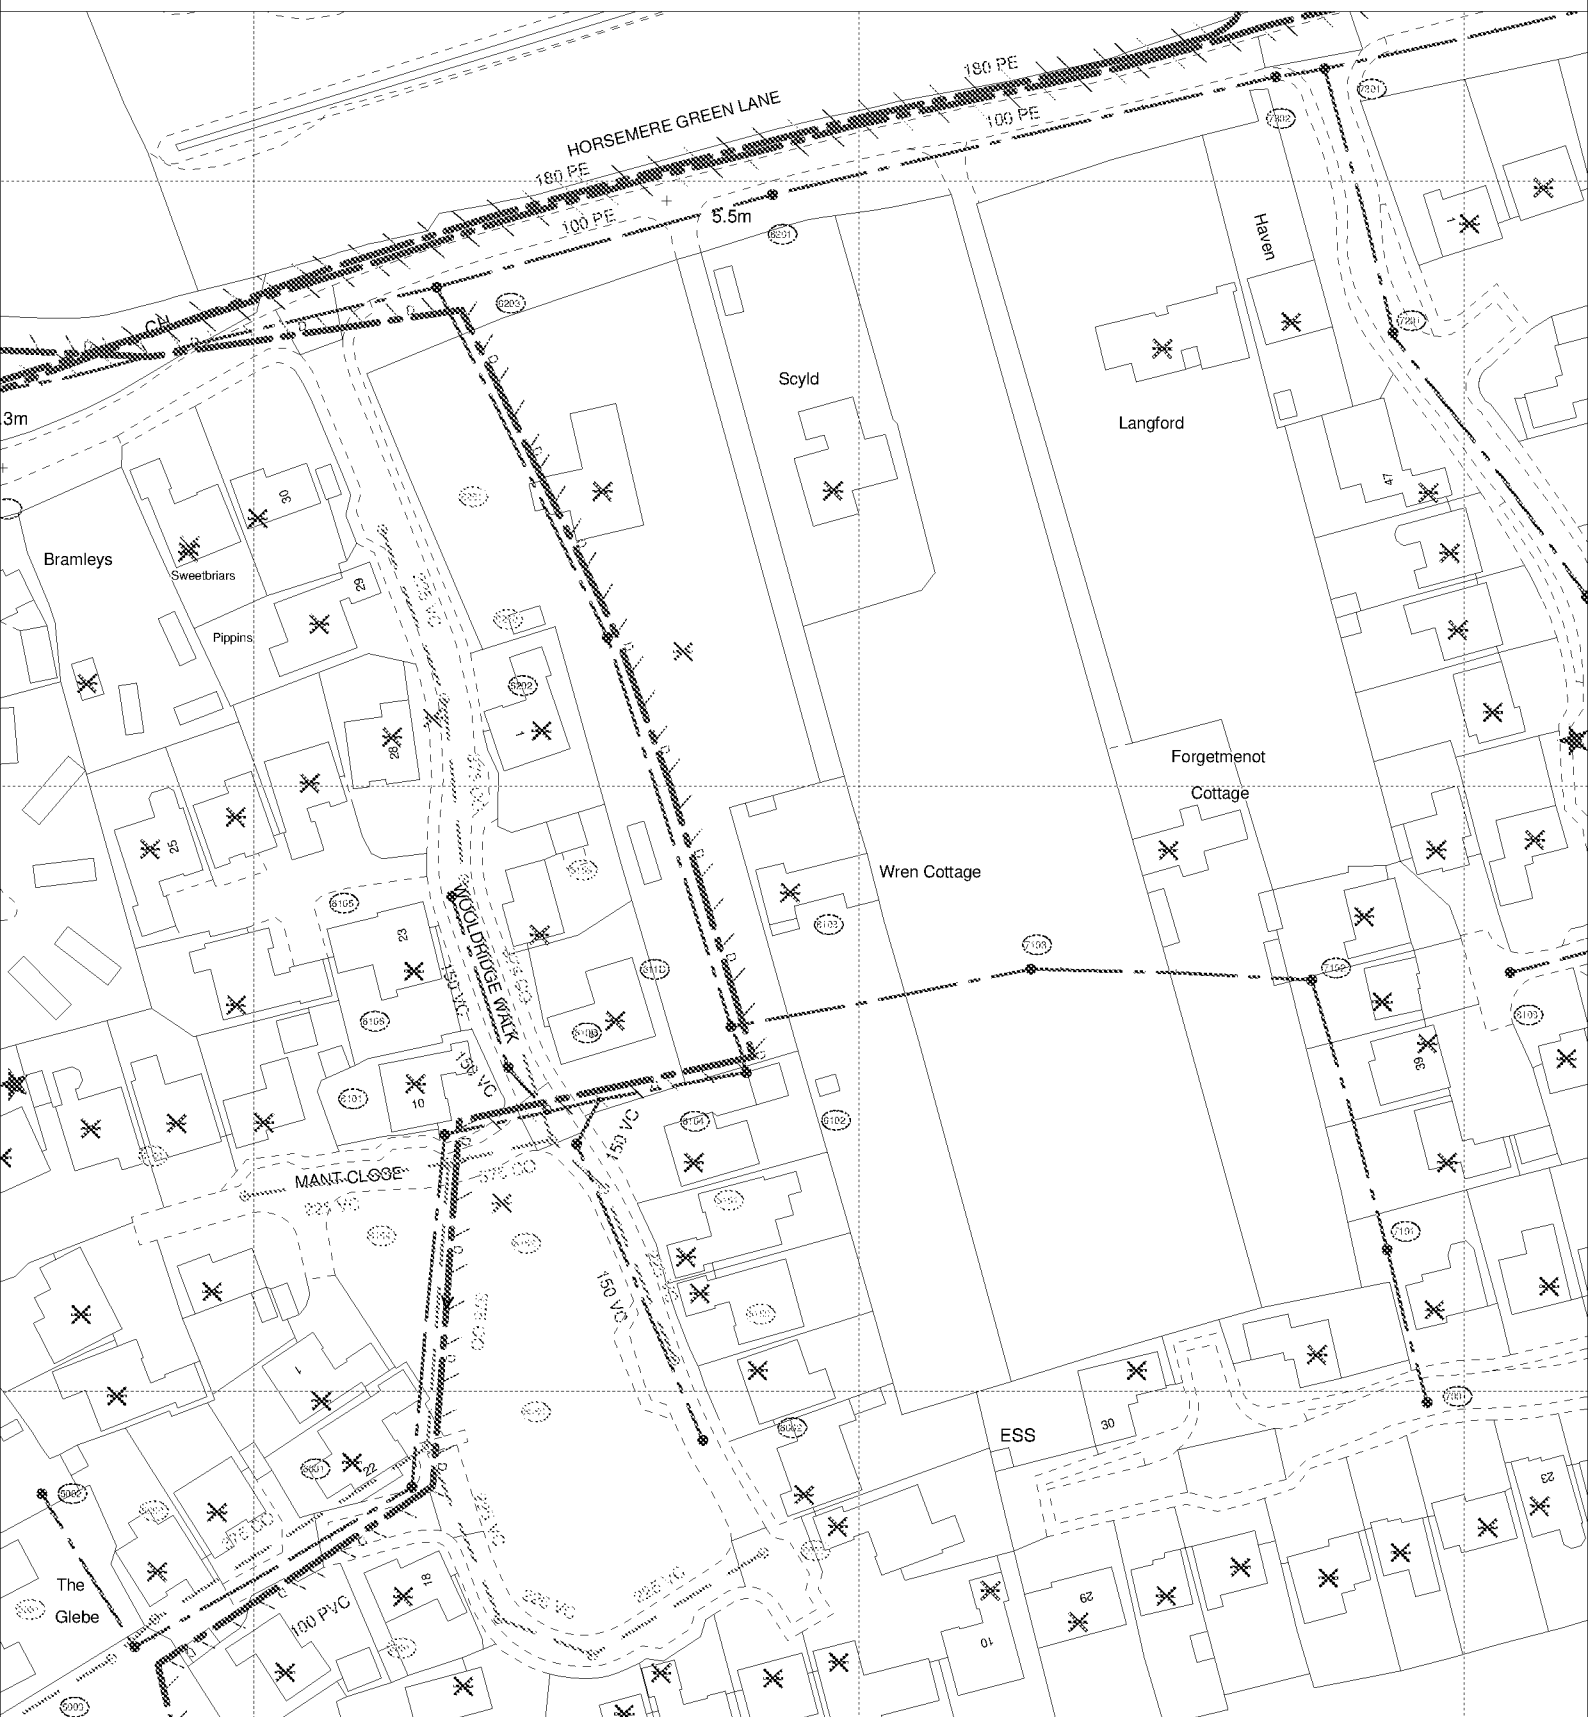

The positions of pipes shown on this plan are believed to be correct, but Southern Water Services Ltd accept no responsibility in the event of inaccuracy. The actual positions should be determined on site.

Based upon Ordnance Survey Digital Data with the permission of the controller of H.M.S.O. Crown Copyright Reserved Licence No. WU 298530

O.S. REF: SU9902SE

Scale: 1:1250

Screen Print

WARNING: BAC pipes are constructed of Bonded Asbestos Cement

WARNING: Unknown (UNK) materials may include Bonded Asbestos Cement

ARUN DISTRICT COUNCIL CM/17/21/PL



Printed By: ngravik

Date: 19-5-2021

Southern Water MapGuide Browser

Requested By:

