


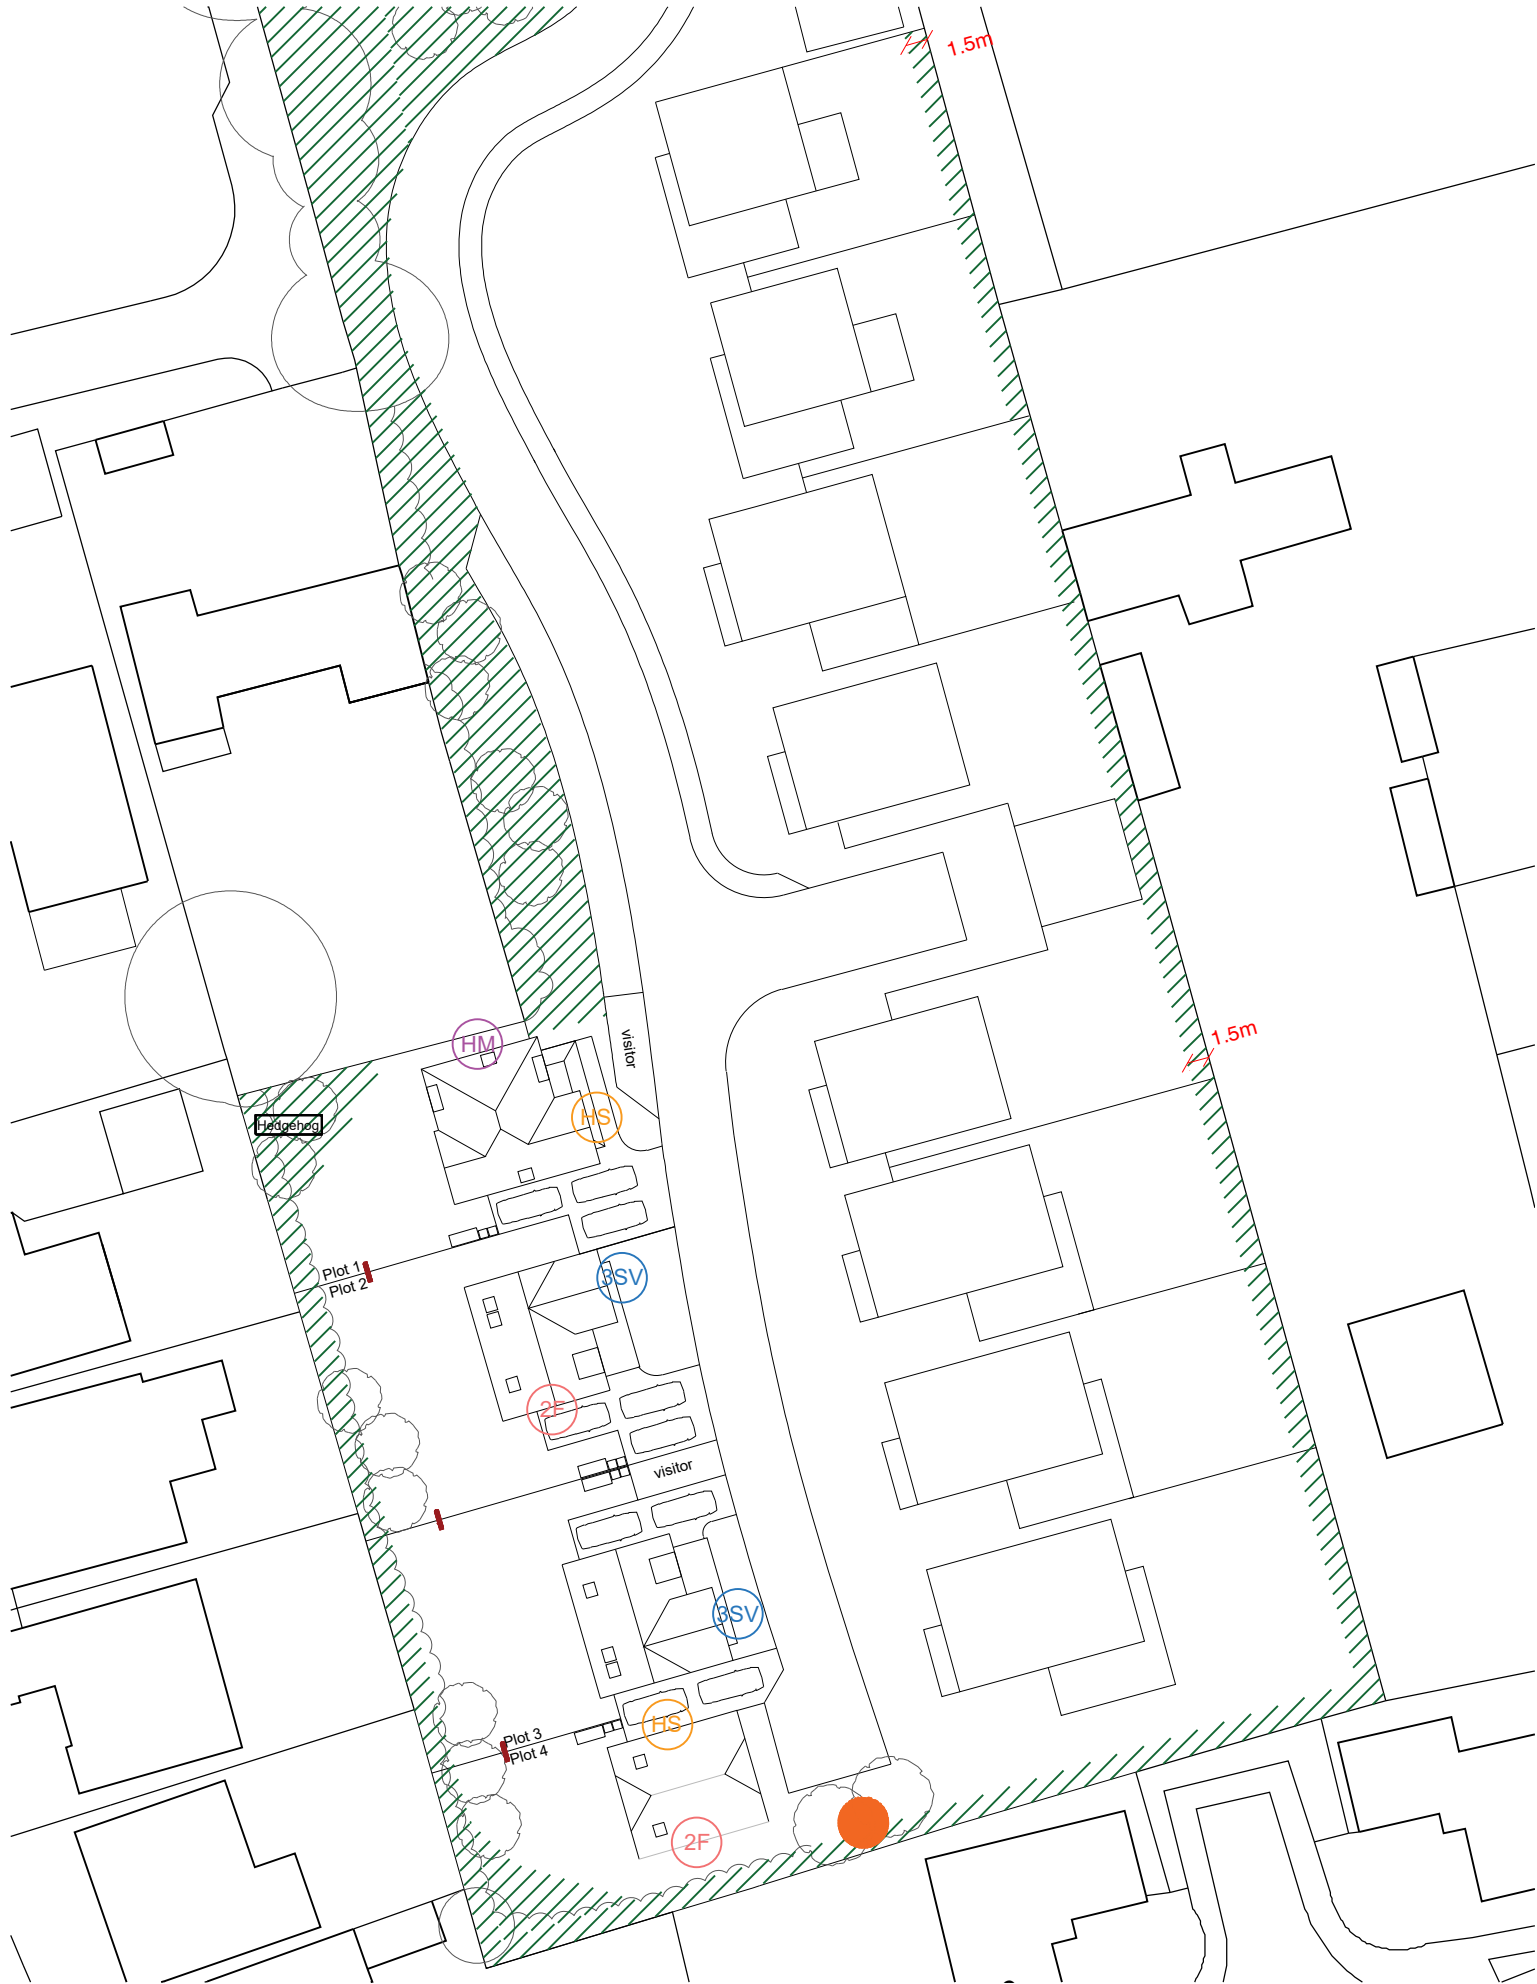

Key:

- Proposed Mature vegetation (Rough Grassland)
- Proposed 3SV Schwegler Bird Box 34mm diameter hole
- Proposed 2F Schwegler Bat Box
- Proposed Hogitat Hedgehog House
- Proposed Double Entrance House Martin Nest
- Proposed House Sparrow Terrace FSC Nest Box
- Proposed Compost and Log Piles
- Proposed Hedgehog Entrance Hole



ECOLOGY ENHANCEMENT PLAN
SCALE 1:500 @ a3

