
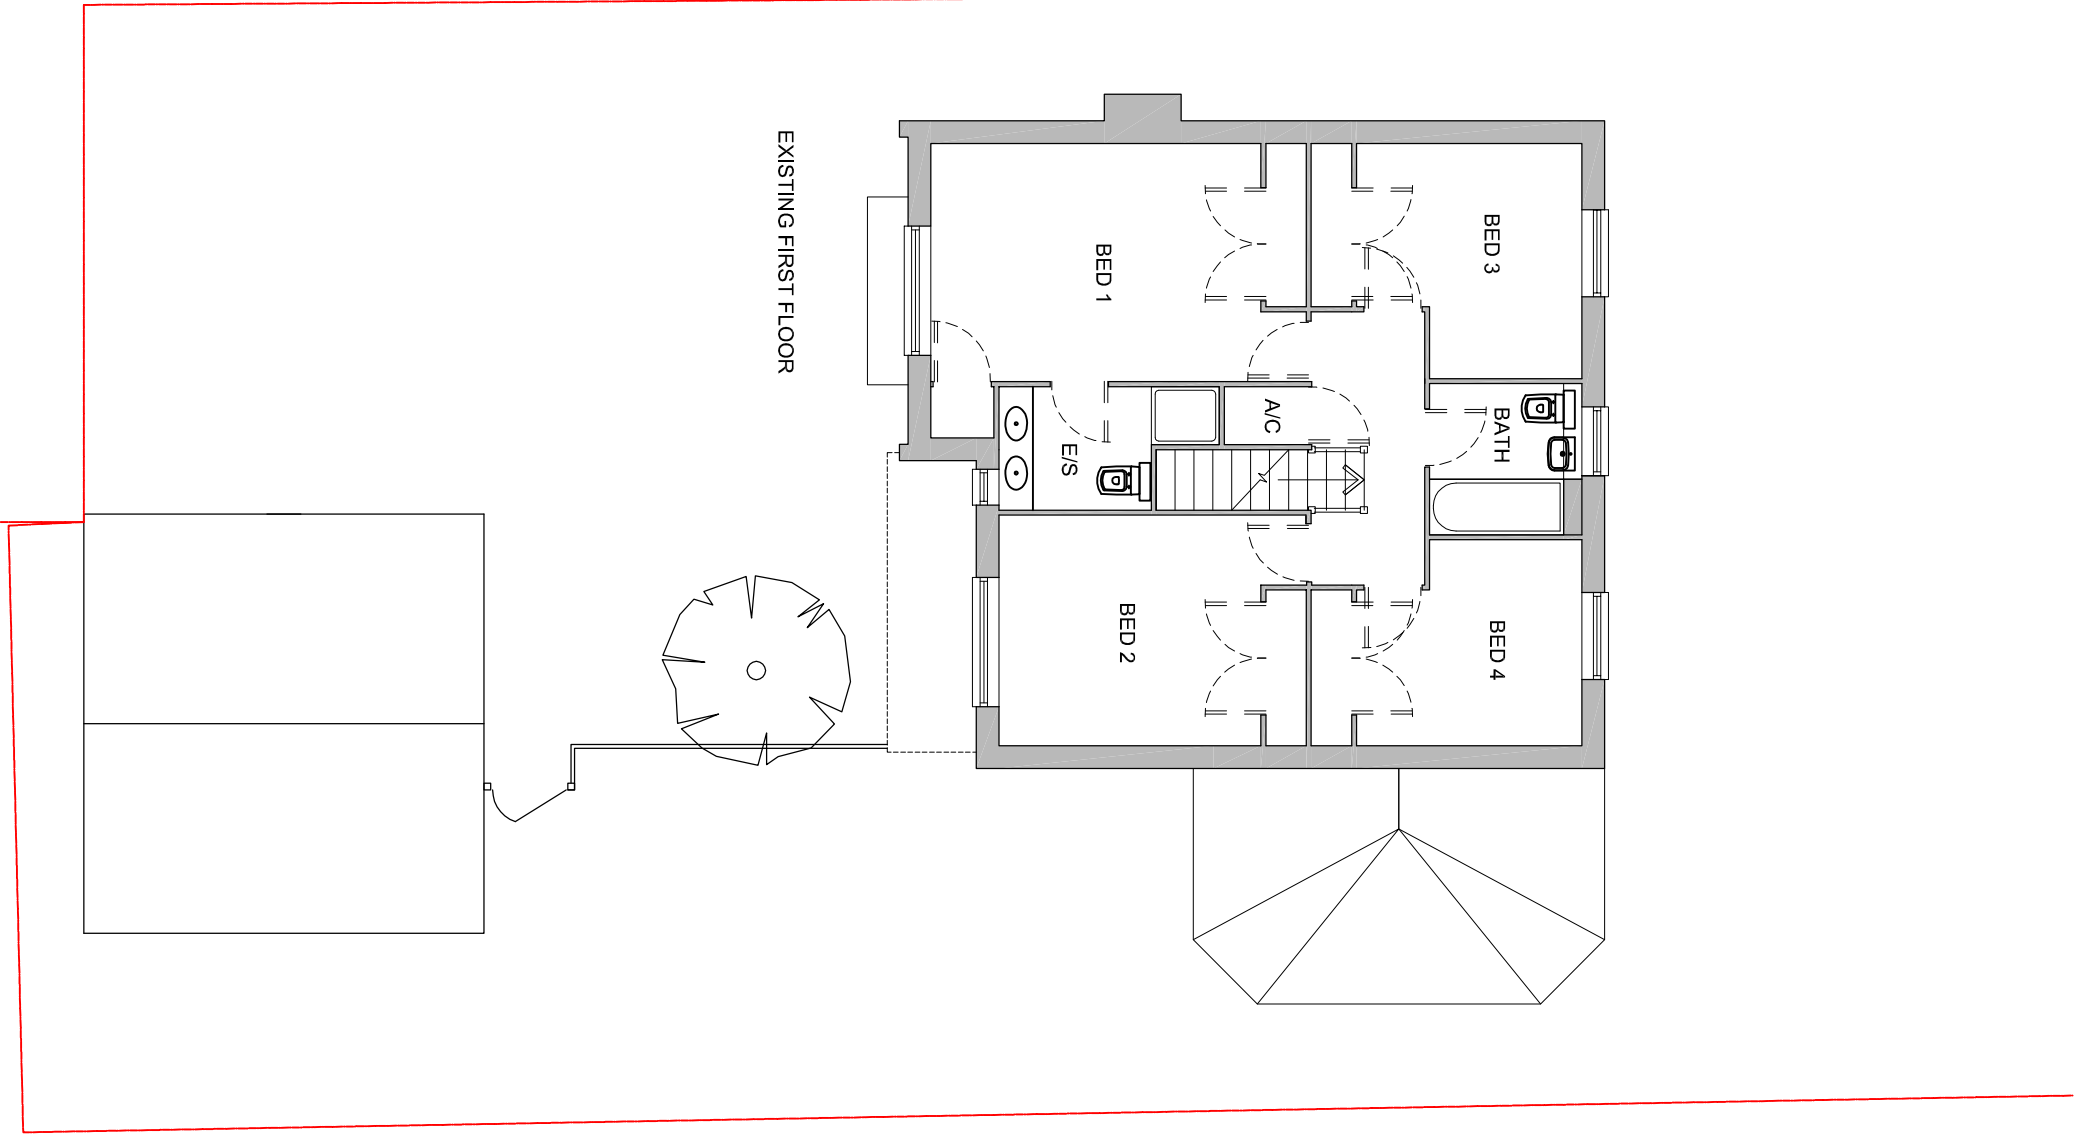
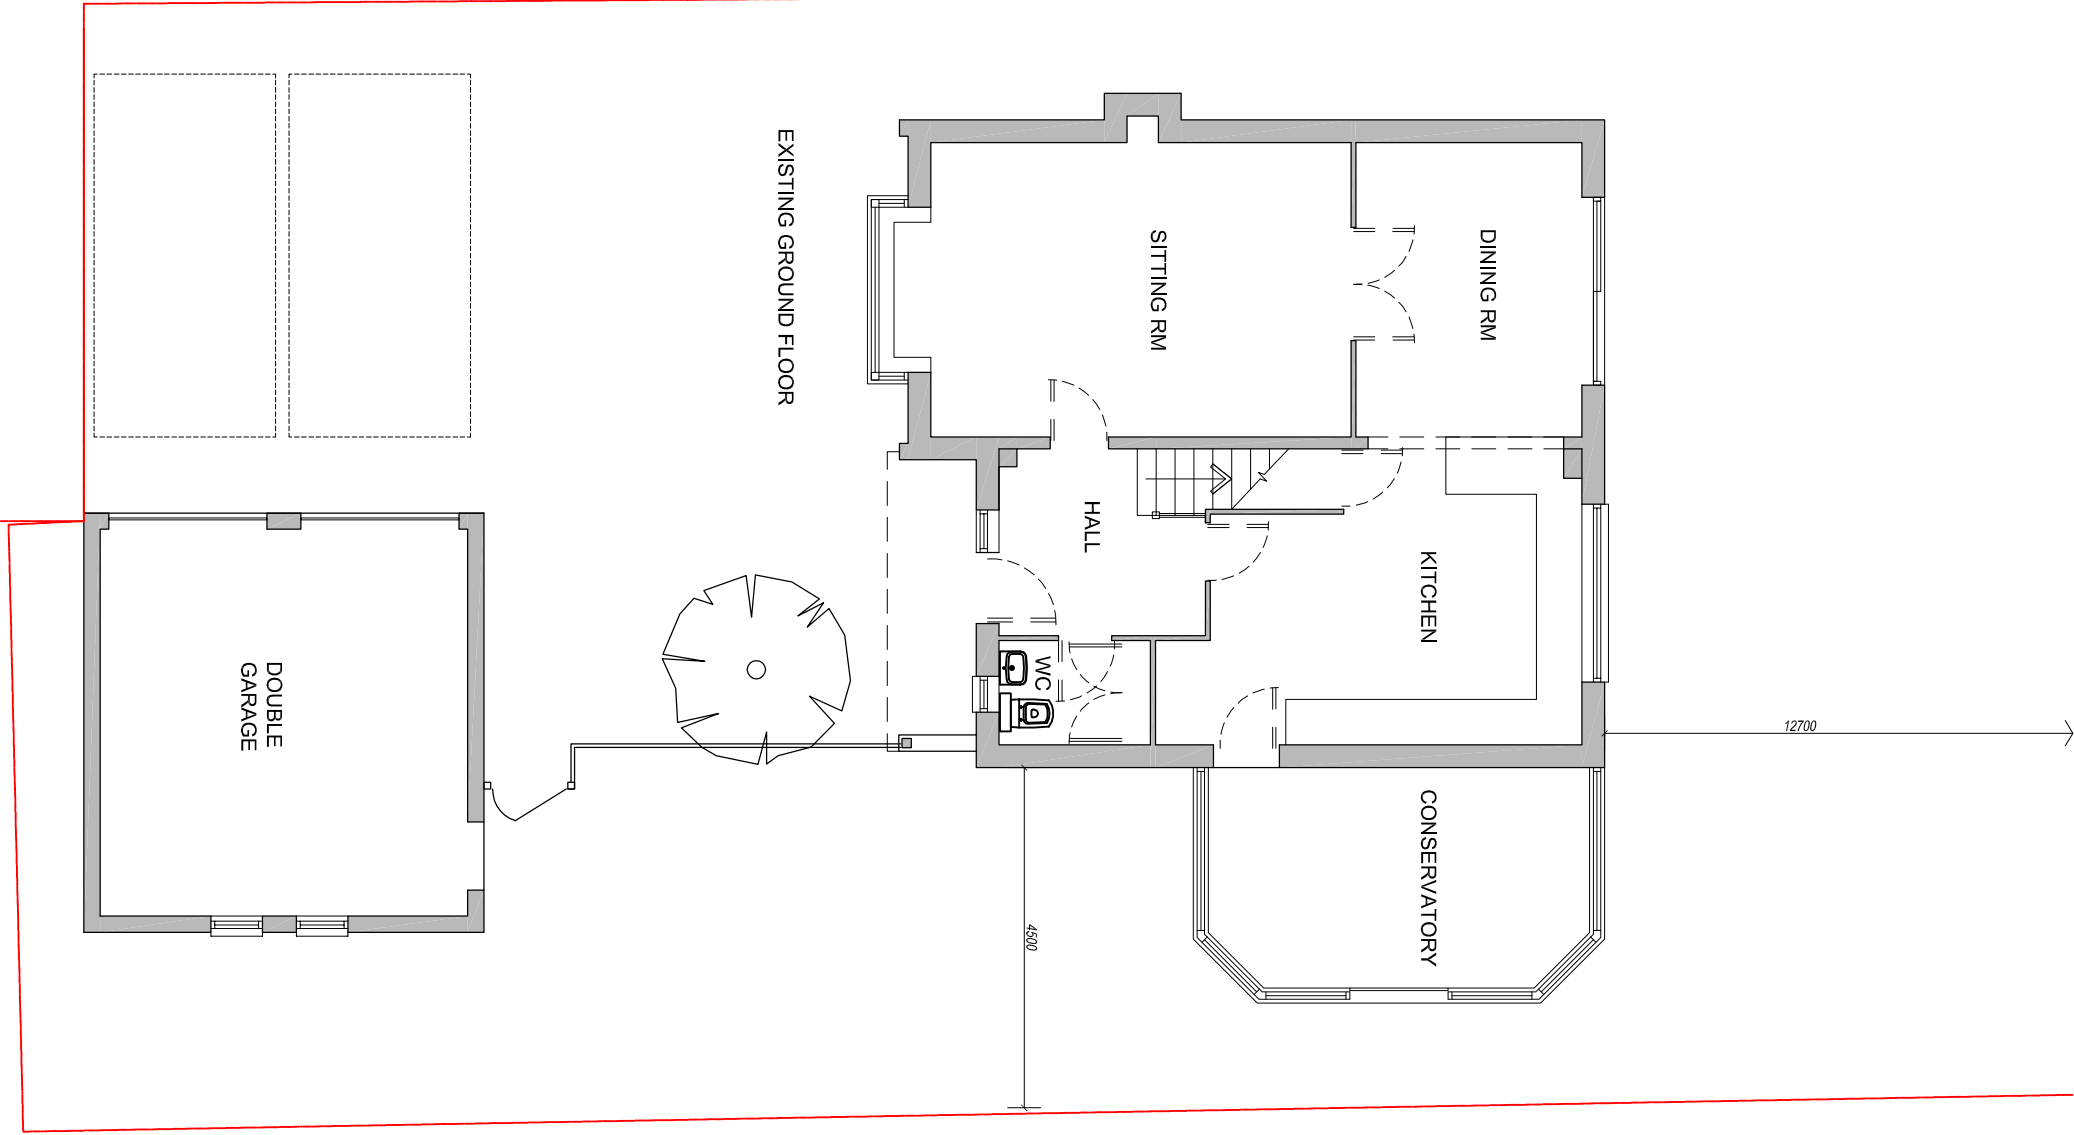
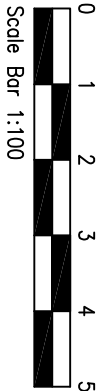


This drawing is to be read in conjunction with all other relevant drawings and specifications. Do not scale from this drawing (Unless for planning purposes). Use figured dimensions only. All levels and dimensions to be checked on site prior to commencement of works on site. All dimensional discrepancies are to be brought to the immediate attention of the originator. Responsibility cannot be accepted for alteration and/or deviation from this design without prior written consent. Copyright reserved.

This drawing may only be used under license for the client and location specified in the title block. It may not be copied or disclosed to any other third party without written consent. It is the responsibility of the client to check that the drawings are correctly intended and that relevant Party Wall Notices (usually served via a Surveyor) where required have been served to adjoining neighbours prior to any commencement of works. No responsibility will be held by S. Harvey for any failure in the above.

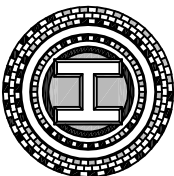

PLANNING			
Revision			
		S. Harvey 2 Greenfield Way, Storrington, West Sussex, RH20 4PY T: 07833 178649 E: simonharvey@hotmail.com	
Client: M.Smith & C.Brookes			
Project: Two Storey Side Extension & Garage conversion			
Address: 19 Appletree Walk, Climping, Littlehampton, West Sussex, BN17 5QN			
Drawing Title: EXISTING PLANS			
Drawing Number: 39_102			
Date: May 2020		Scale:1:100 @A3	

RUN DISTRICT COUNCIL CM/18/20/HH