

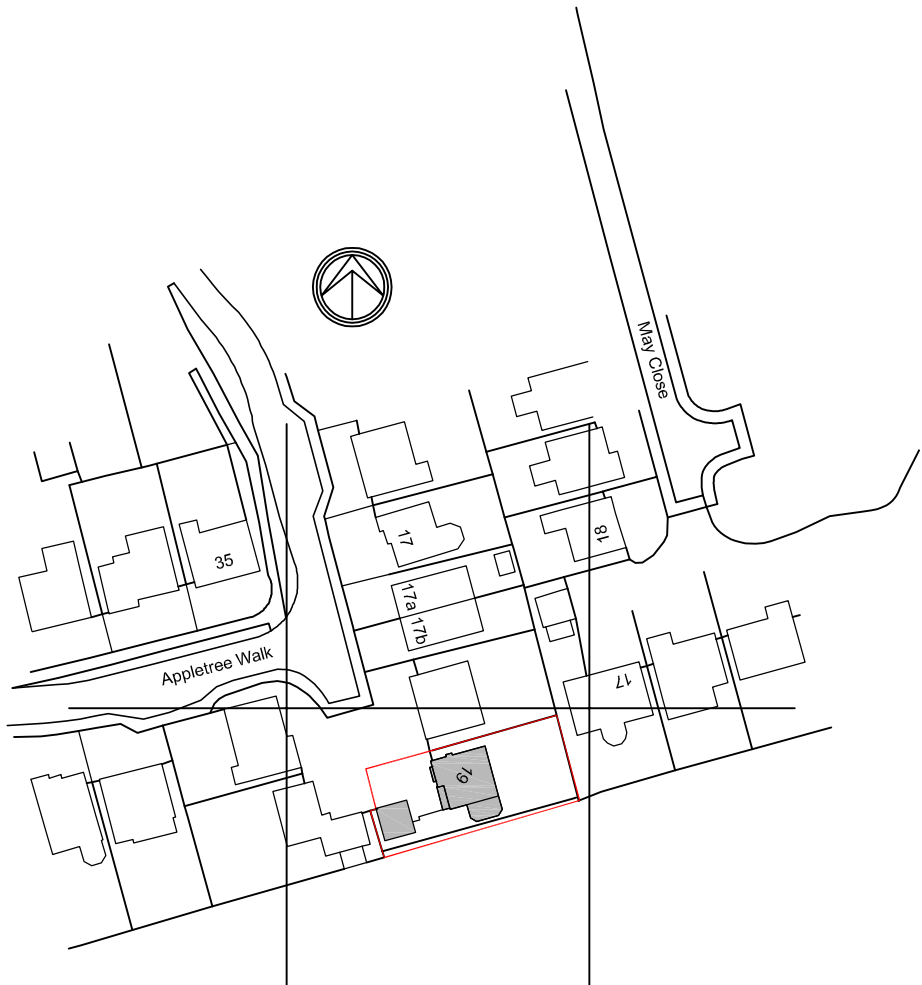


This drawing is to be read in conjunction with all other relevant drawings and specifications.
Do not scale from this drawing (Unless for planning purposes). Use figured dimensions only.
All levels and dimensions to be checked on site prior to commencement of works on site.
All dimensional discrepancies are to be brought to the immediate attention of the originator.
Responsibility cannot be accepted for alteration and/or deviation from this design without prior knowledge.
Copyright reserved.
This drawing may only be used under licence for the client and location specified in the title block. It may not be copied or disclosed to any other third party without prior written consent.



It is the responsibility of the Client to check Legal Boundaries are correctly indicated and that relevant Party Wall Notices (usually served via a Surveyor) where required have been served to adjoining neighbours prior to any commencement of works. No responsibility will be held by S.Harvey for any failure in the above.

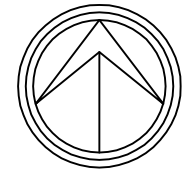

Ordnance Survey (c) Crown Copyright 2020. All rights reserved. Licence number 100022432

 


LOCATION PLAN
1:1250

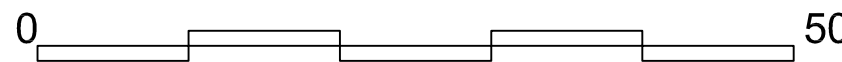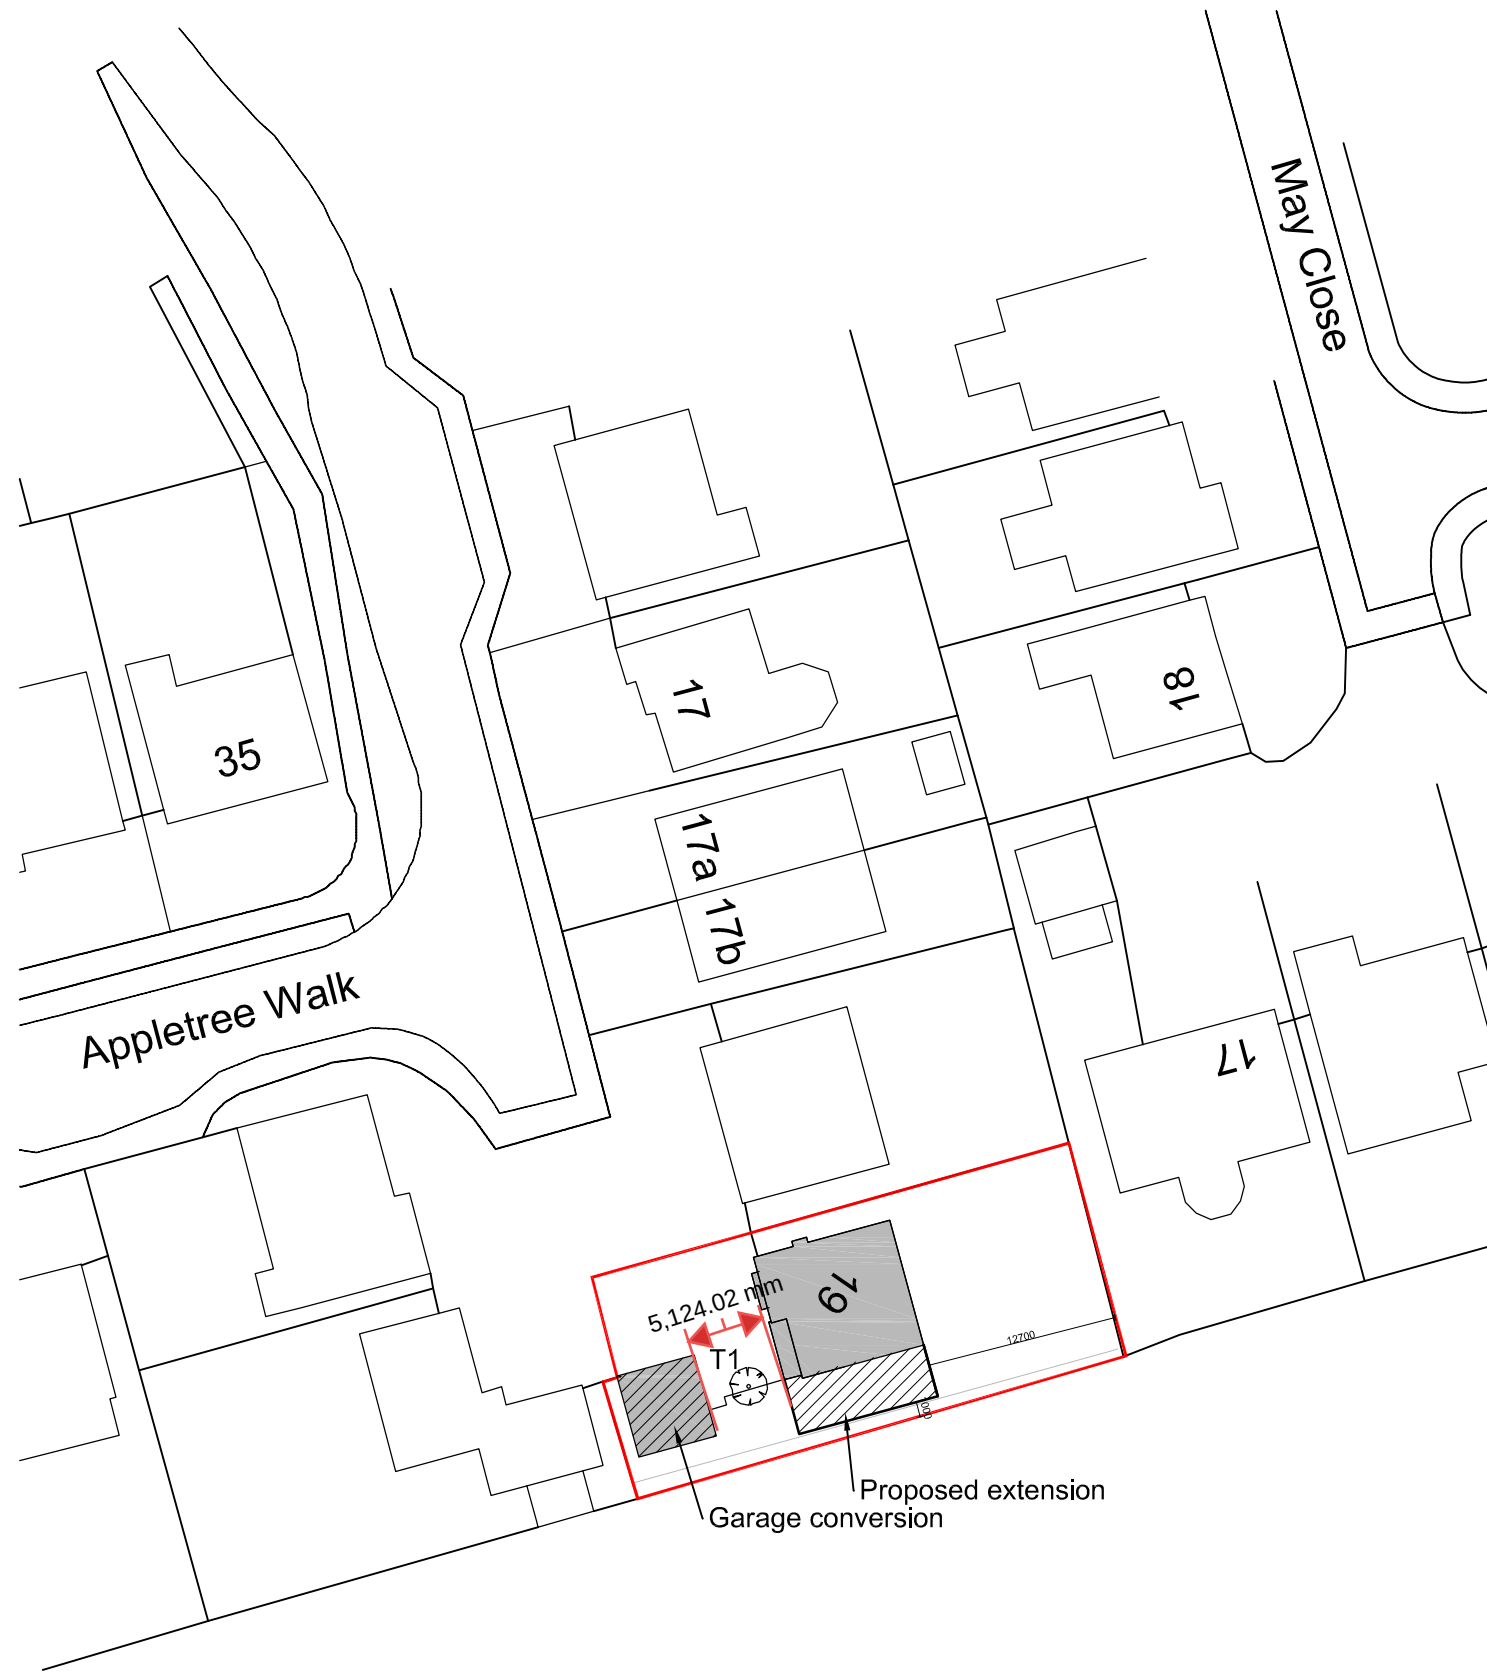

SITE BLOCK PLAN
1:500

PLANNING

Revision

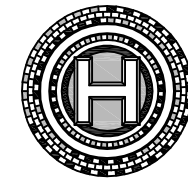

S.Harvey
2 Greenfield Way,
Storrington,
West Sussex,
RH20 4PY
T: 07833 178649
E: simonharvey@hotmail.com

Client: M.Smith & C.Brookes

Project: Two Storey Side Extension
& Garage conversion

Address:

19 Appletree Walk,
Climping,
Littlehampton,
West Sussex.
BN17 5QN

Drawing Title: SITE BLOCK & LOCATION PLAN

Drawing Number: 39_101

Date: May 2020

Scale: 1:1250 / 1:500 @ A3

ARJUN CIL CM/18/20/HH