

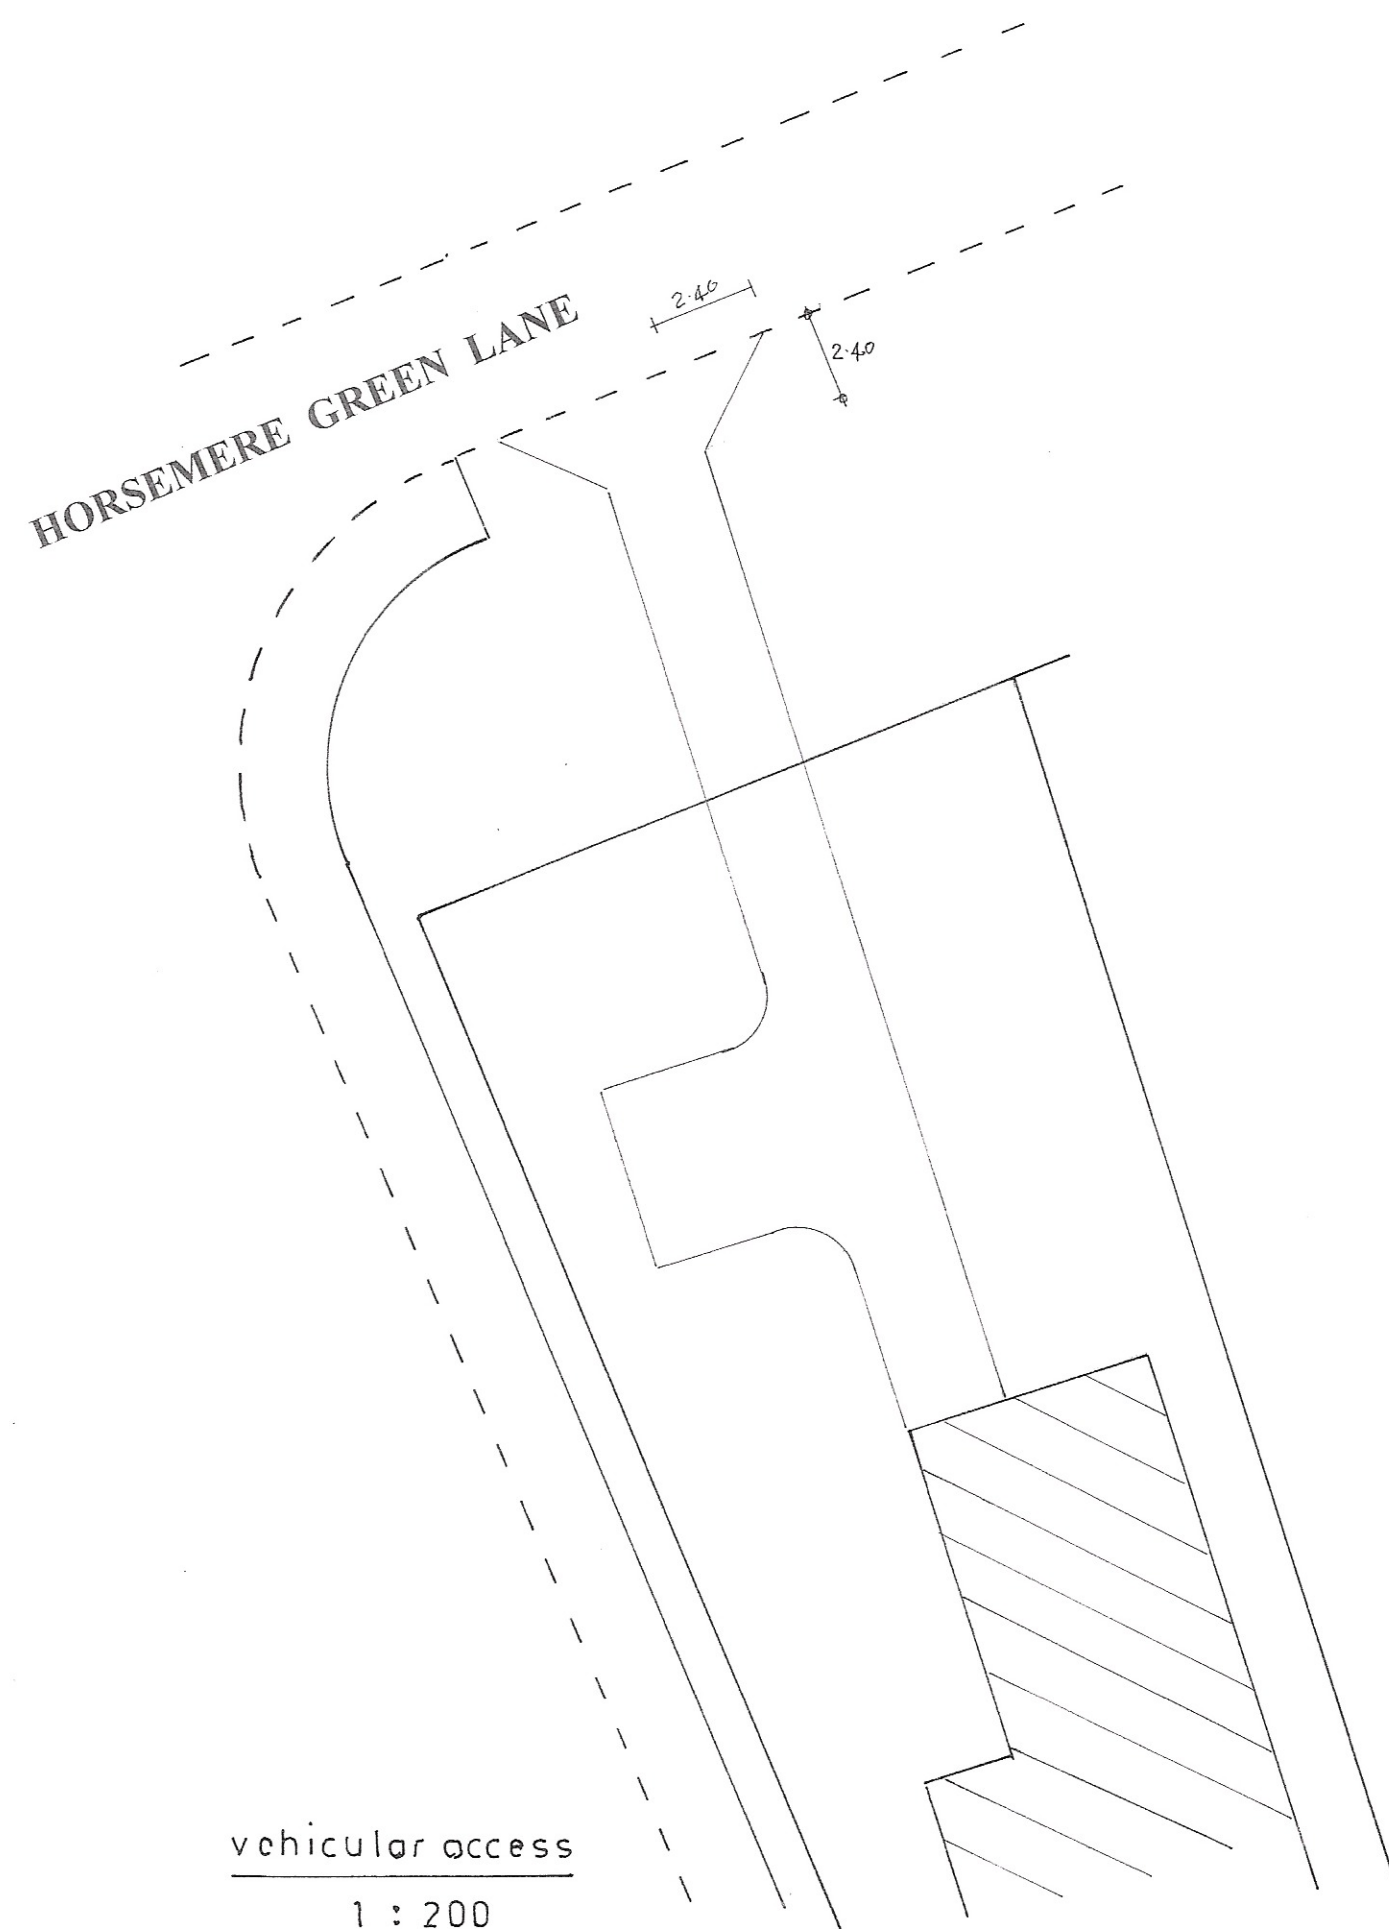


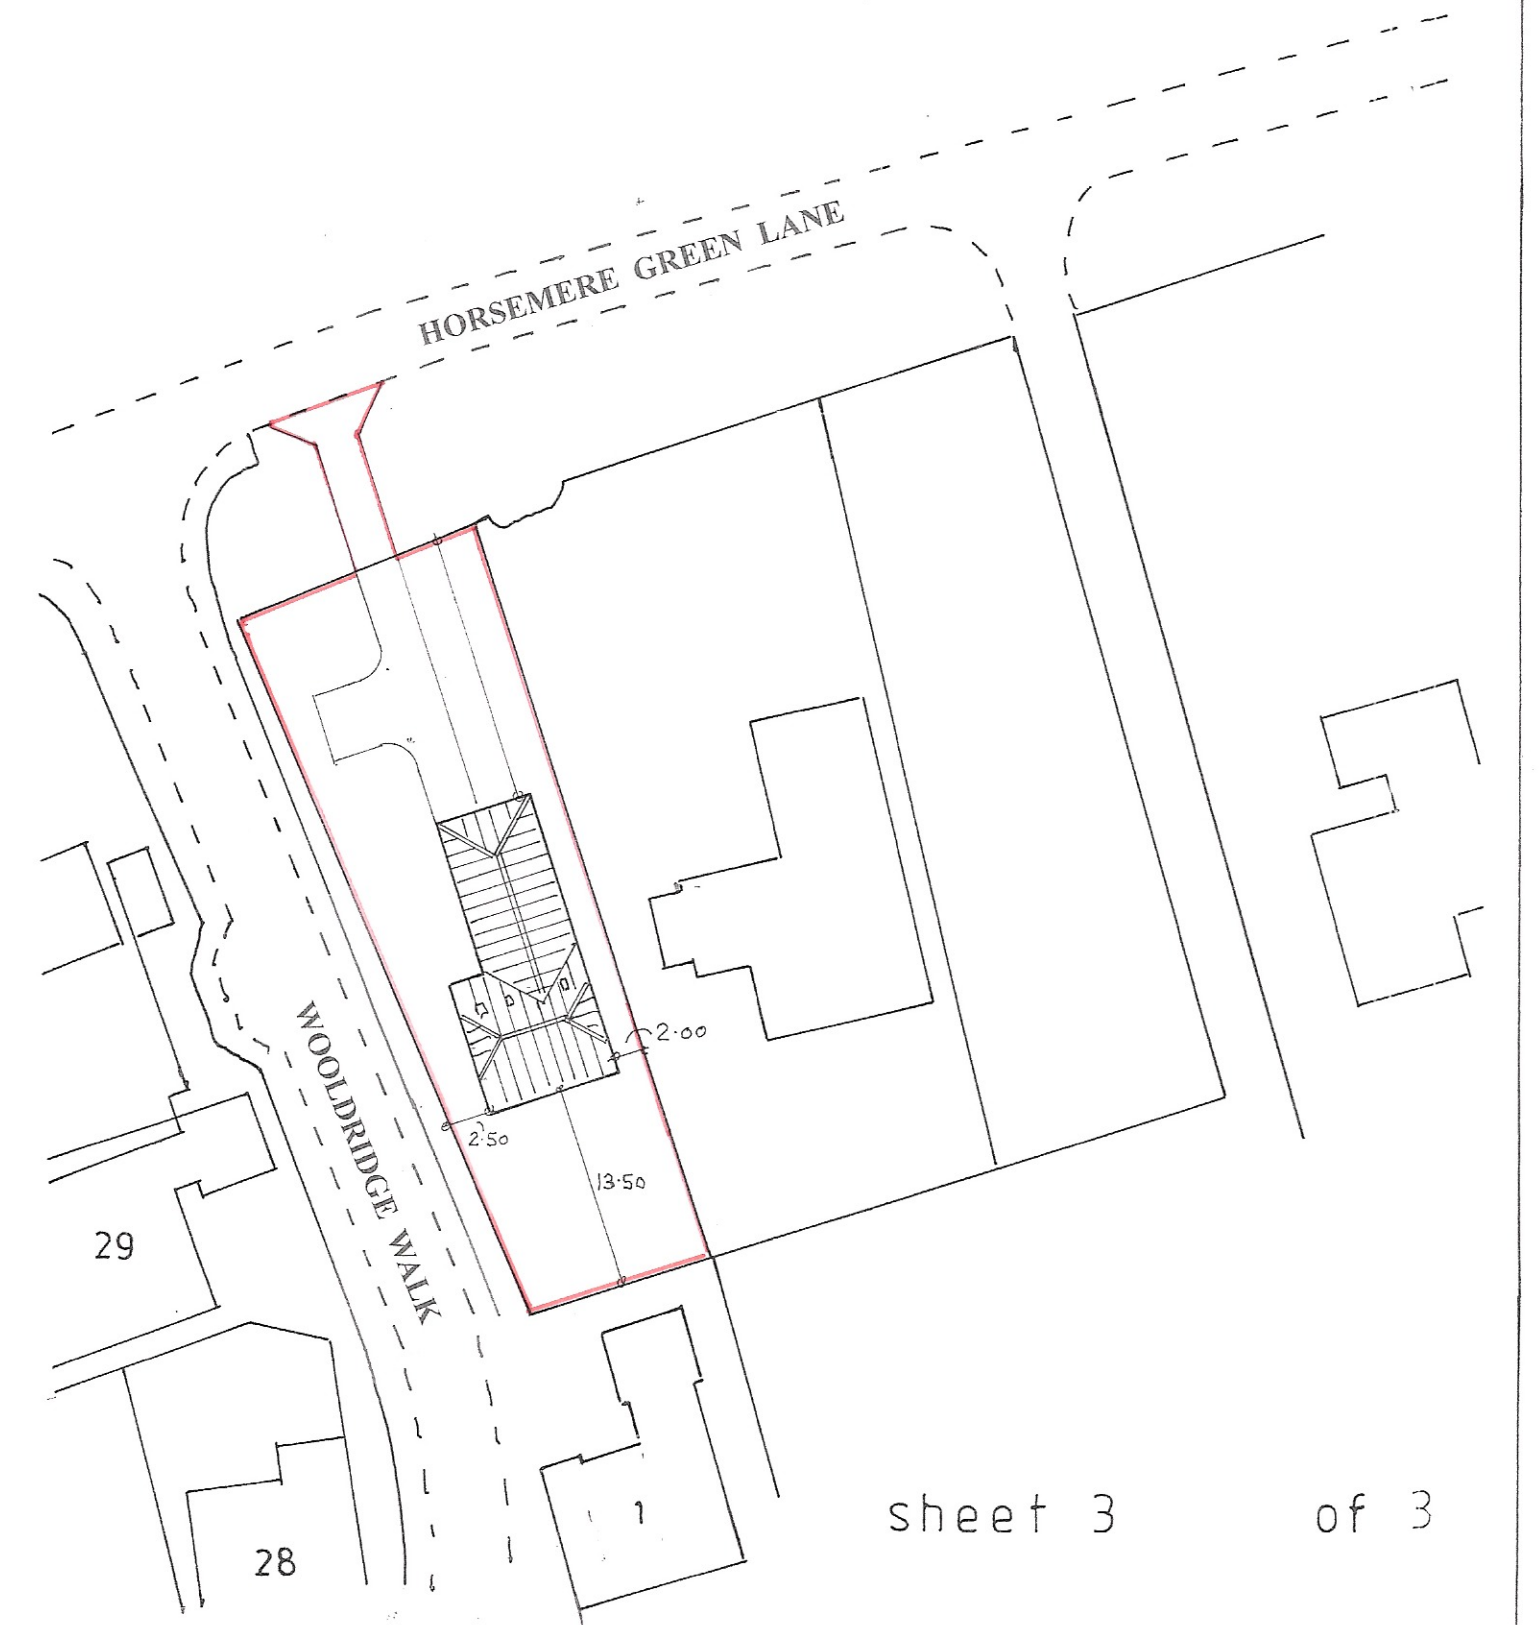

Proposed

PROPOSED DETACHED DWELLING AT ADJ. 'MISTLETOE FARM', HORSEMER GREEN LANE,
CLIPPING FOR MR. & MRS. A. RICARDS.

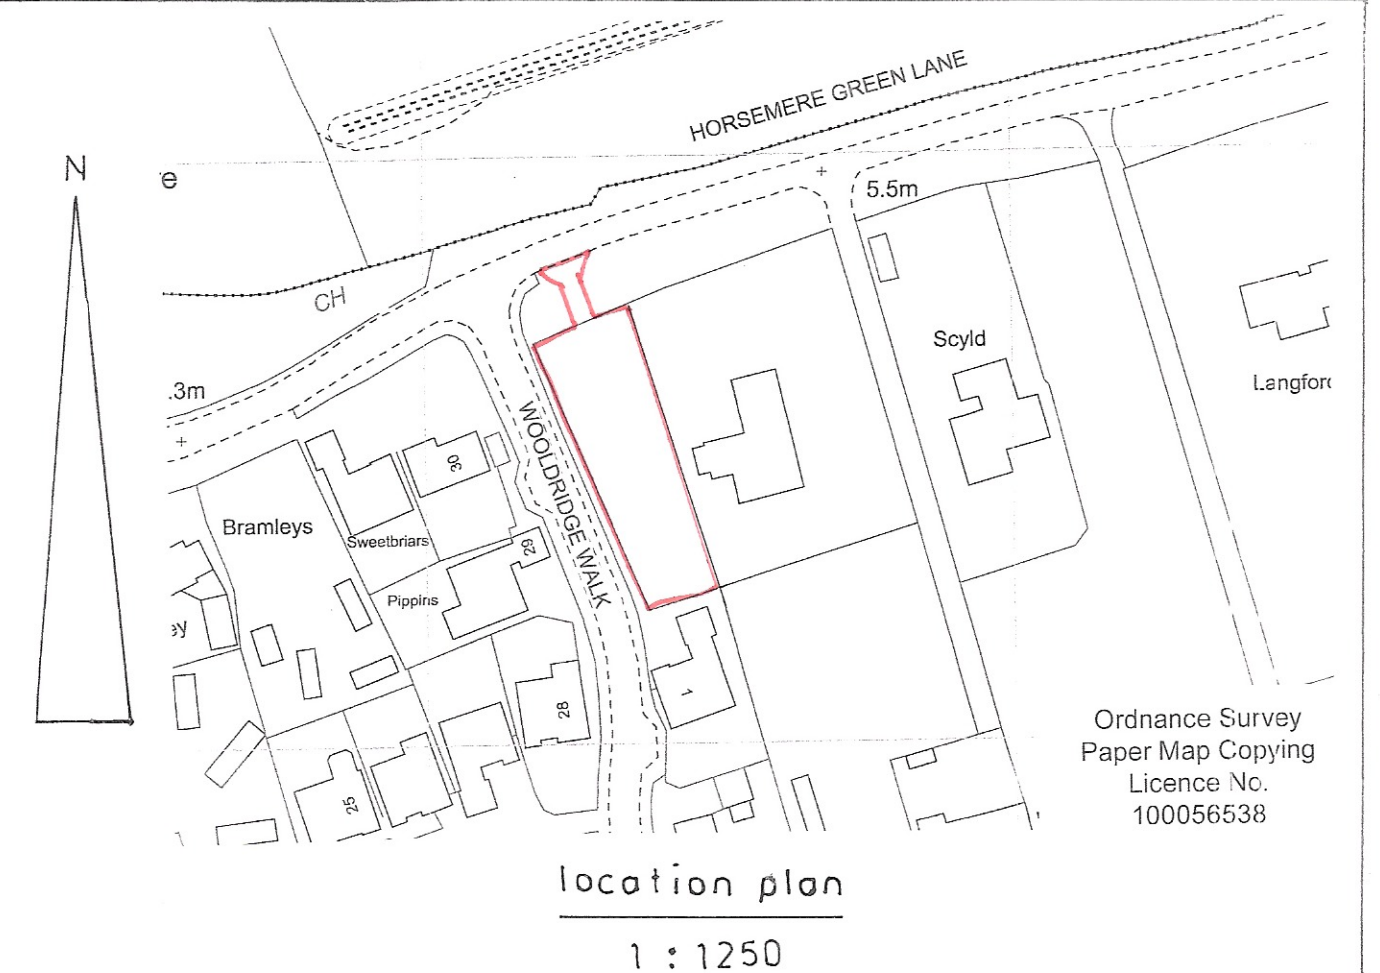

sheet 3 of 3

Bryan Butcher
Rainbow Cottage
Nyetimber Lane
Bognor Regis PO21 3JX
01243 266871
07973 233442
bryan.butcher@btinternet.com
www.bryanbutcher.com