


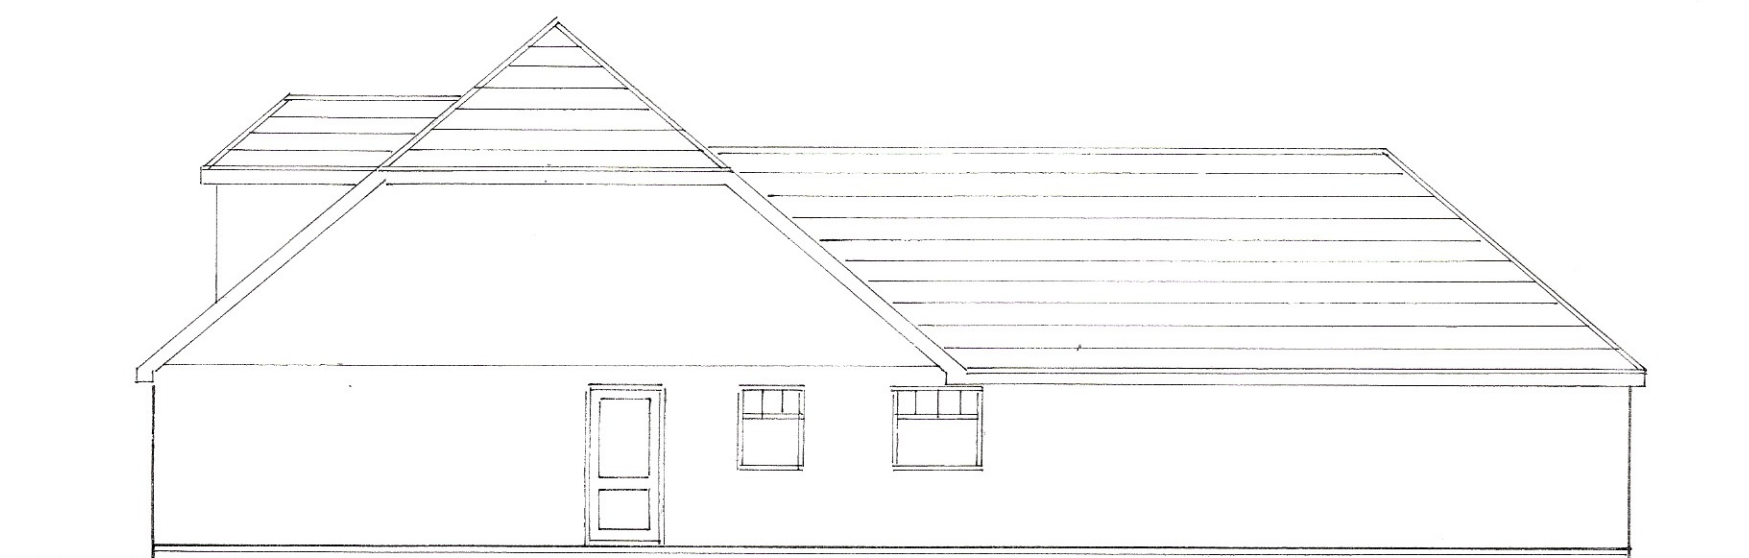

west




east



north
1 : 100



south

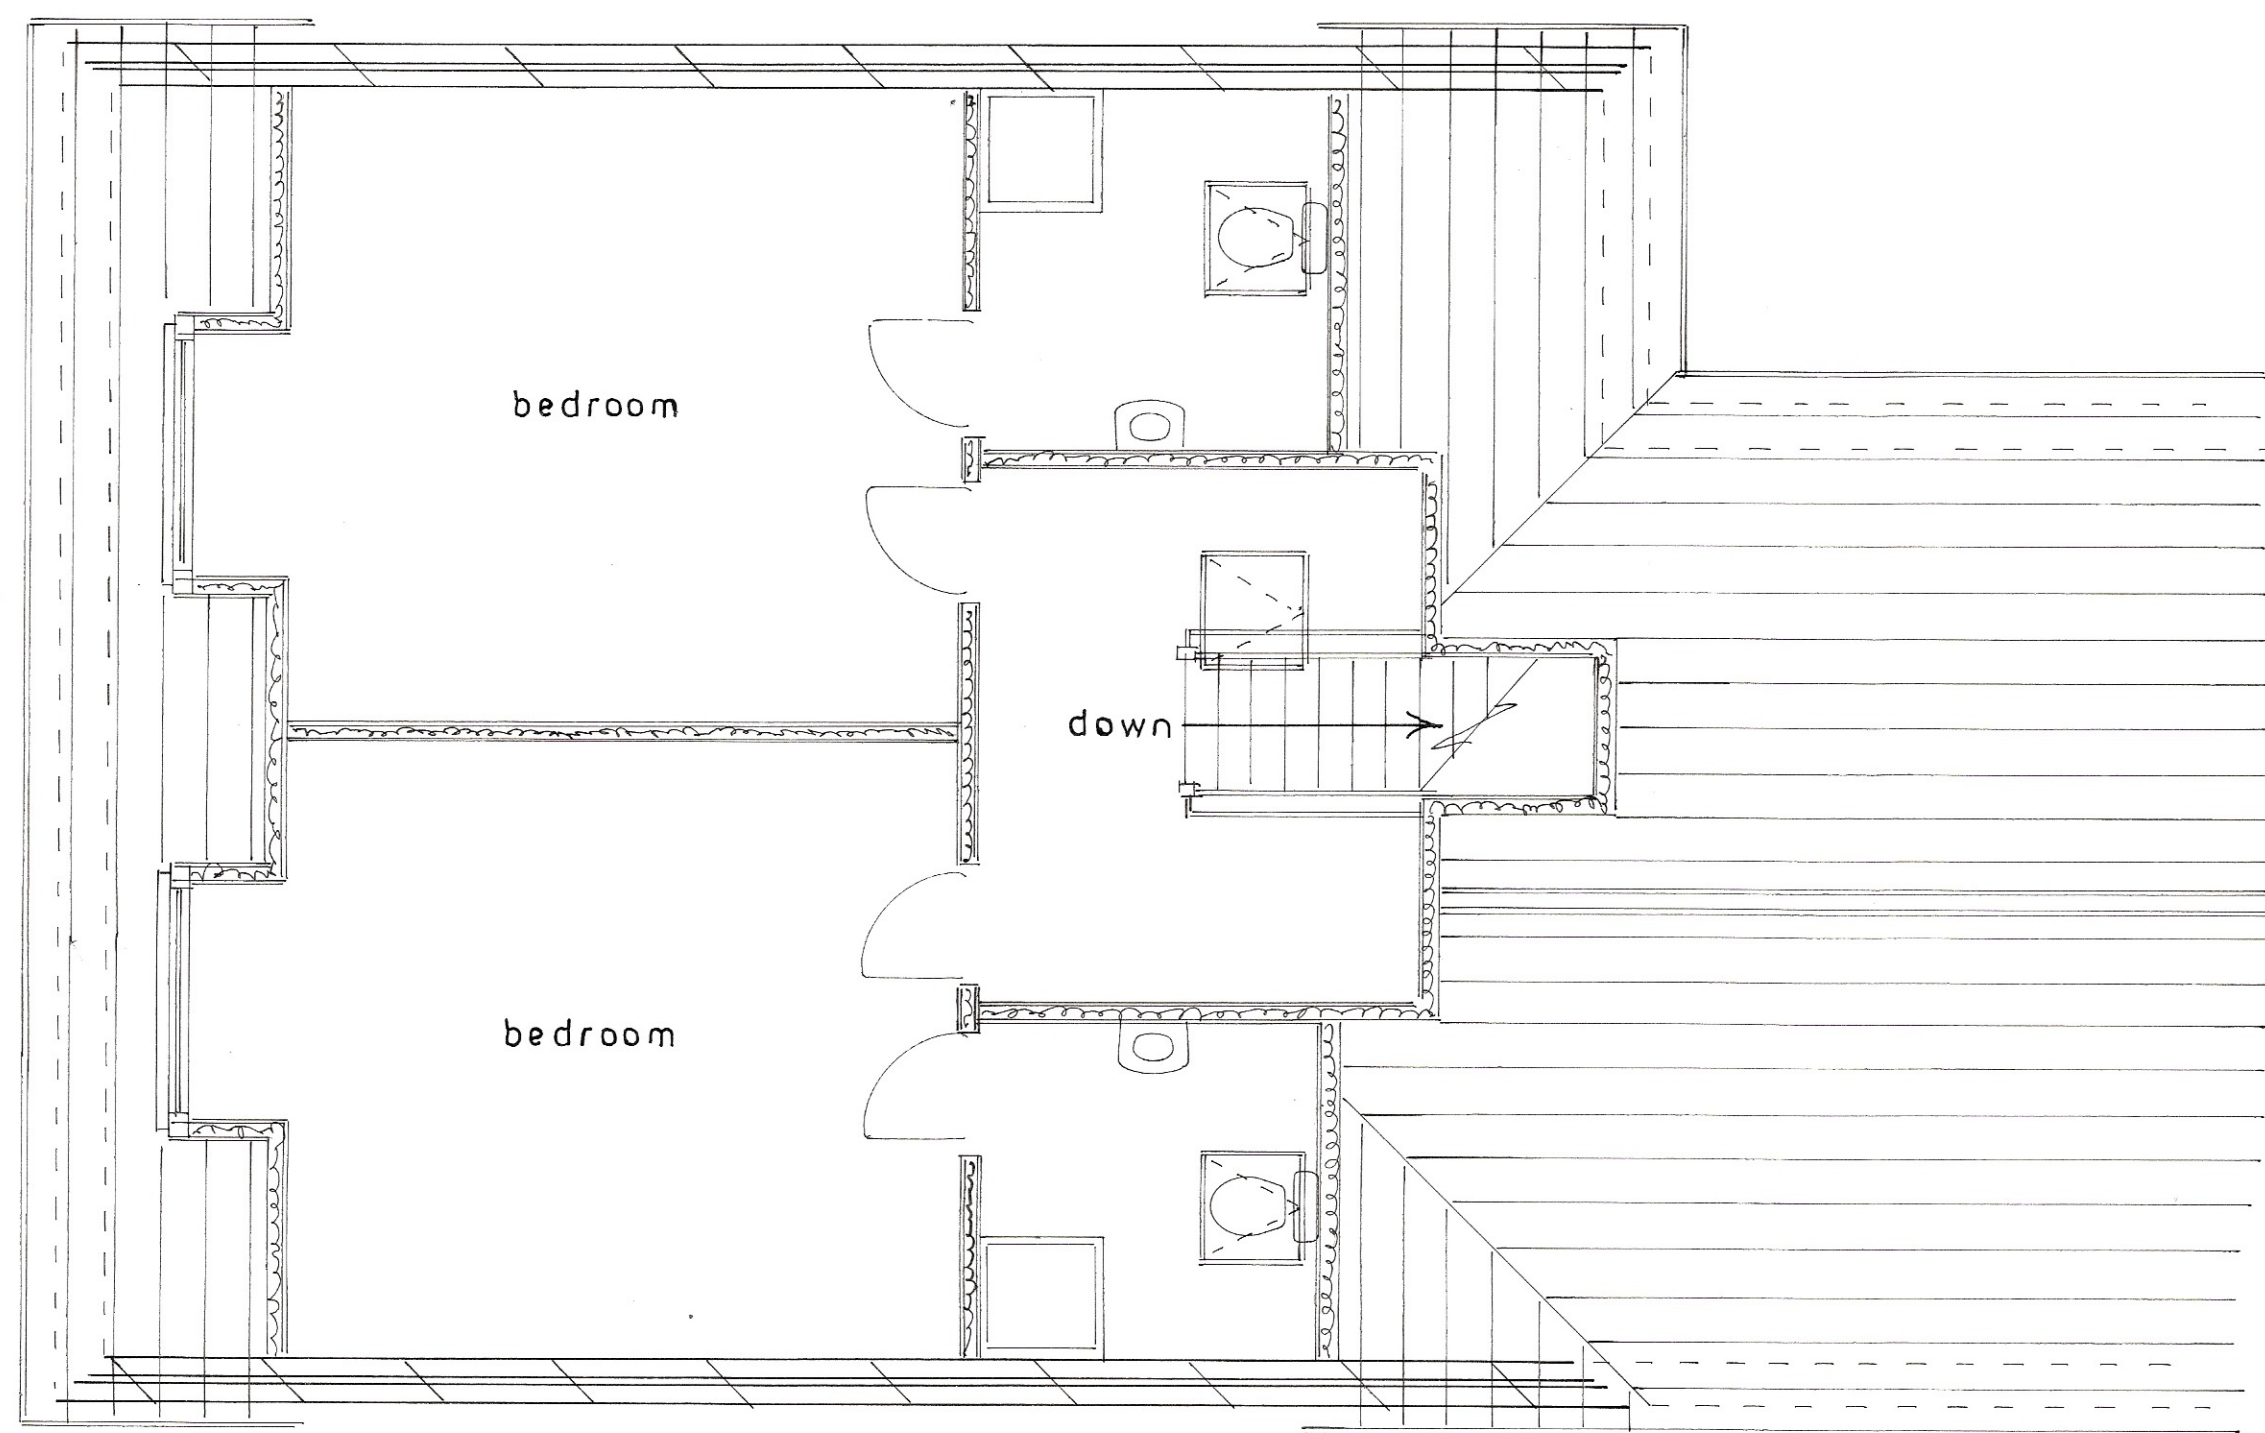

1st floor plan
1 : 50

Proposed

PROPOSED DETACHED DWELLING AT ADJ. MISTLETOE FARM, HORSEMERE GREEN LANE,
CLIPPING FOR MR. & MRS. A. RICARDS.

sheet 2 of 3

Bryan Butcher
Rainbow Cottage
Nyetimber Lane
Bognor Regis PO21 3JX
01243 266871
07973 233442
bryan.butcher@btinternet.com
www.bryanbutcher.com