

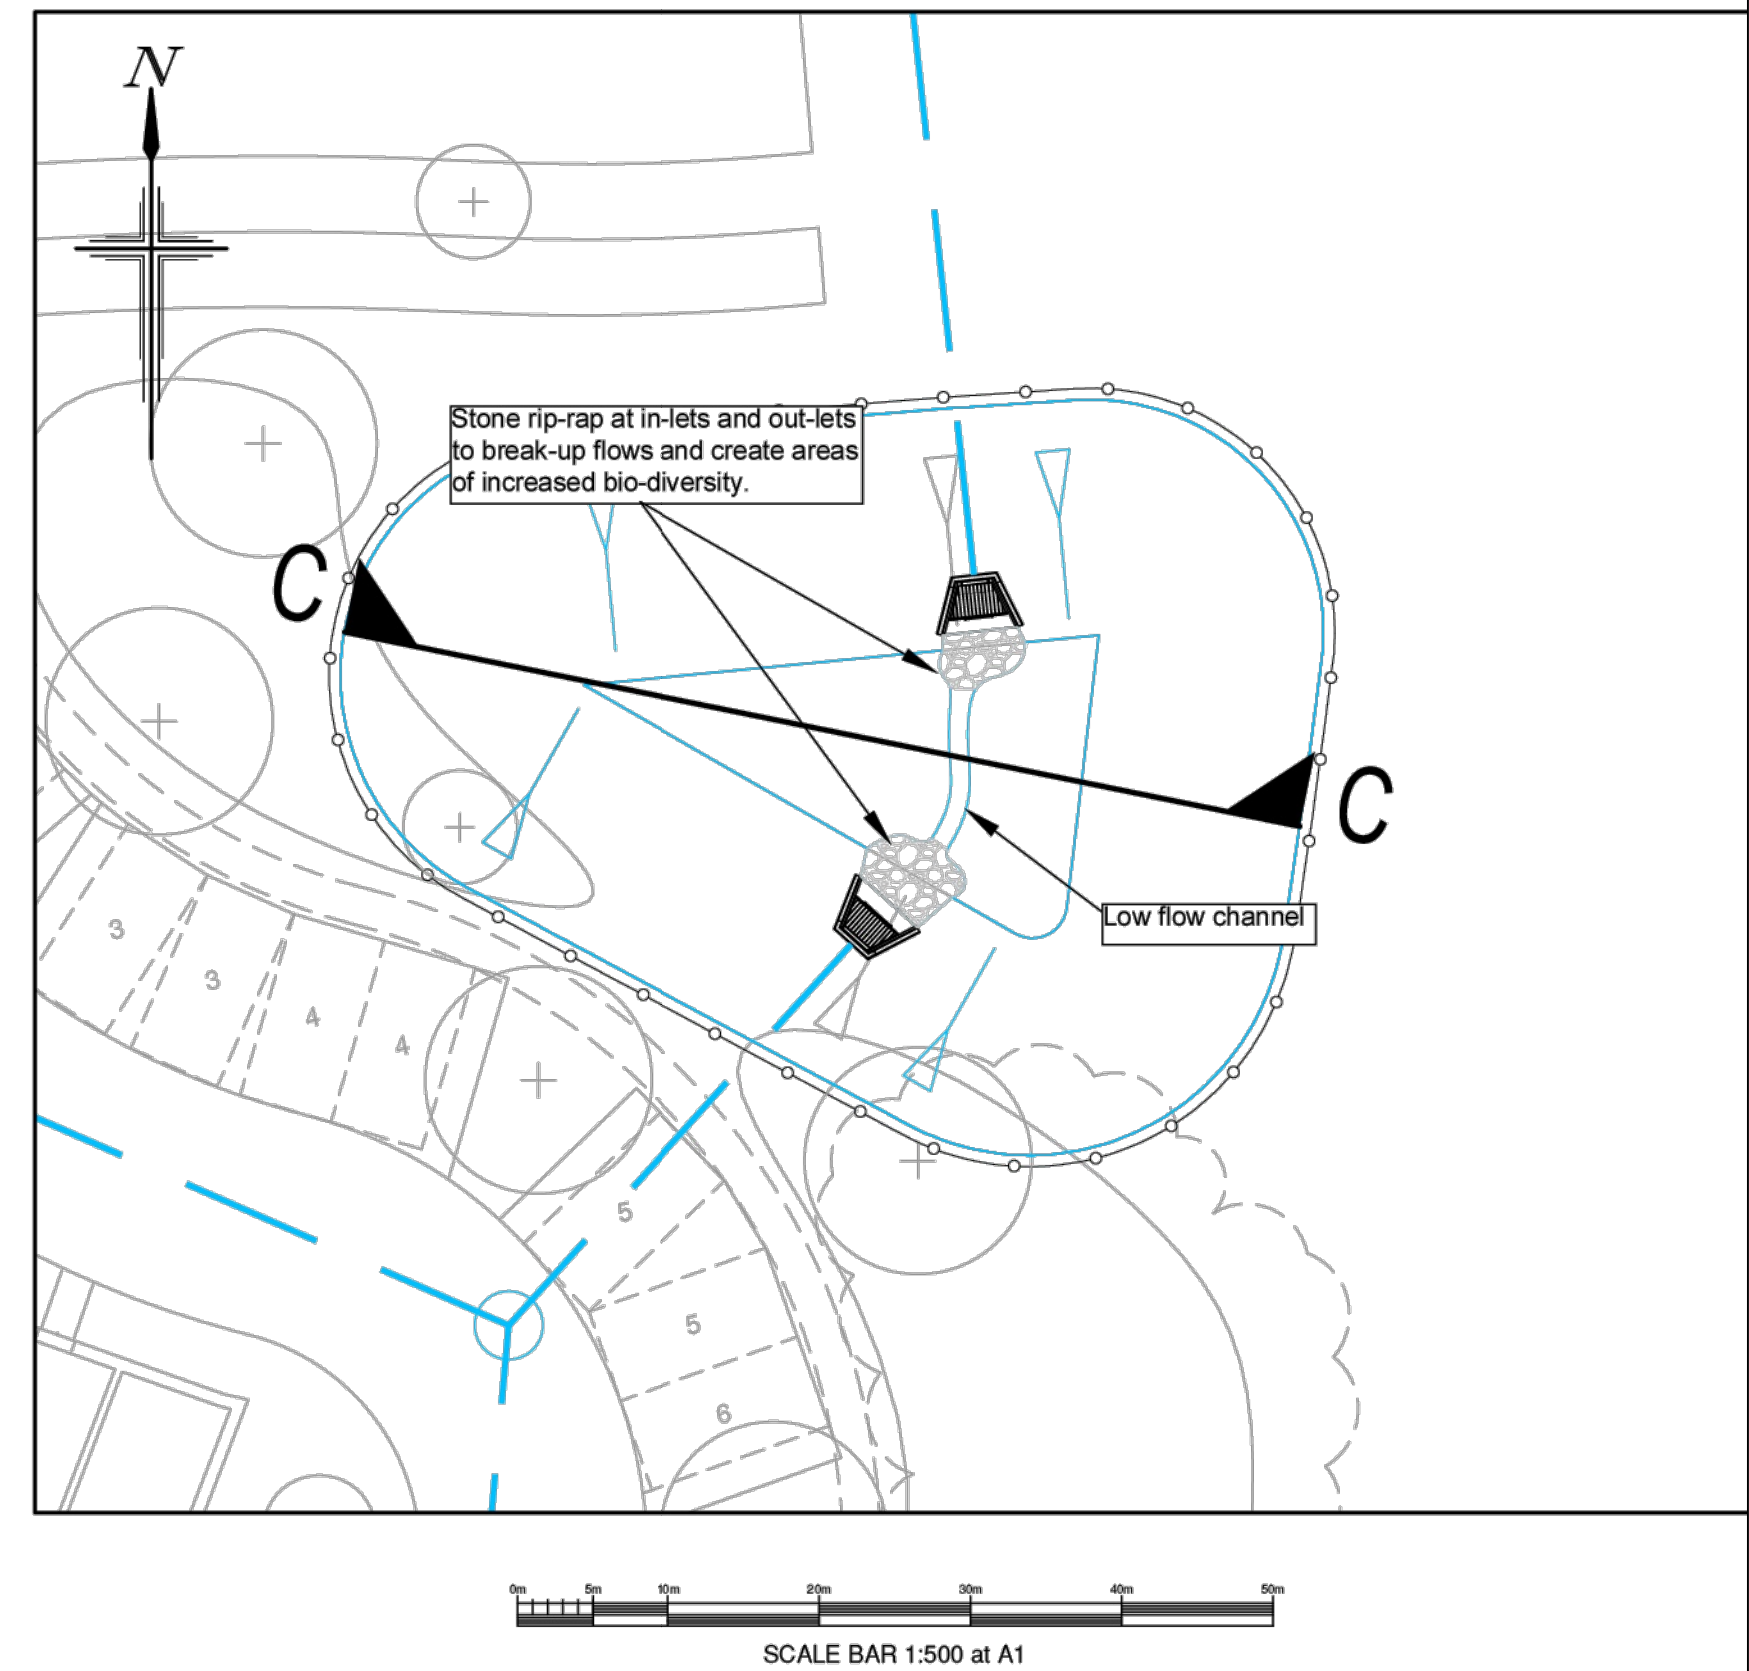
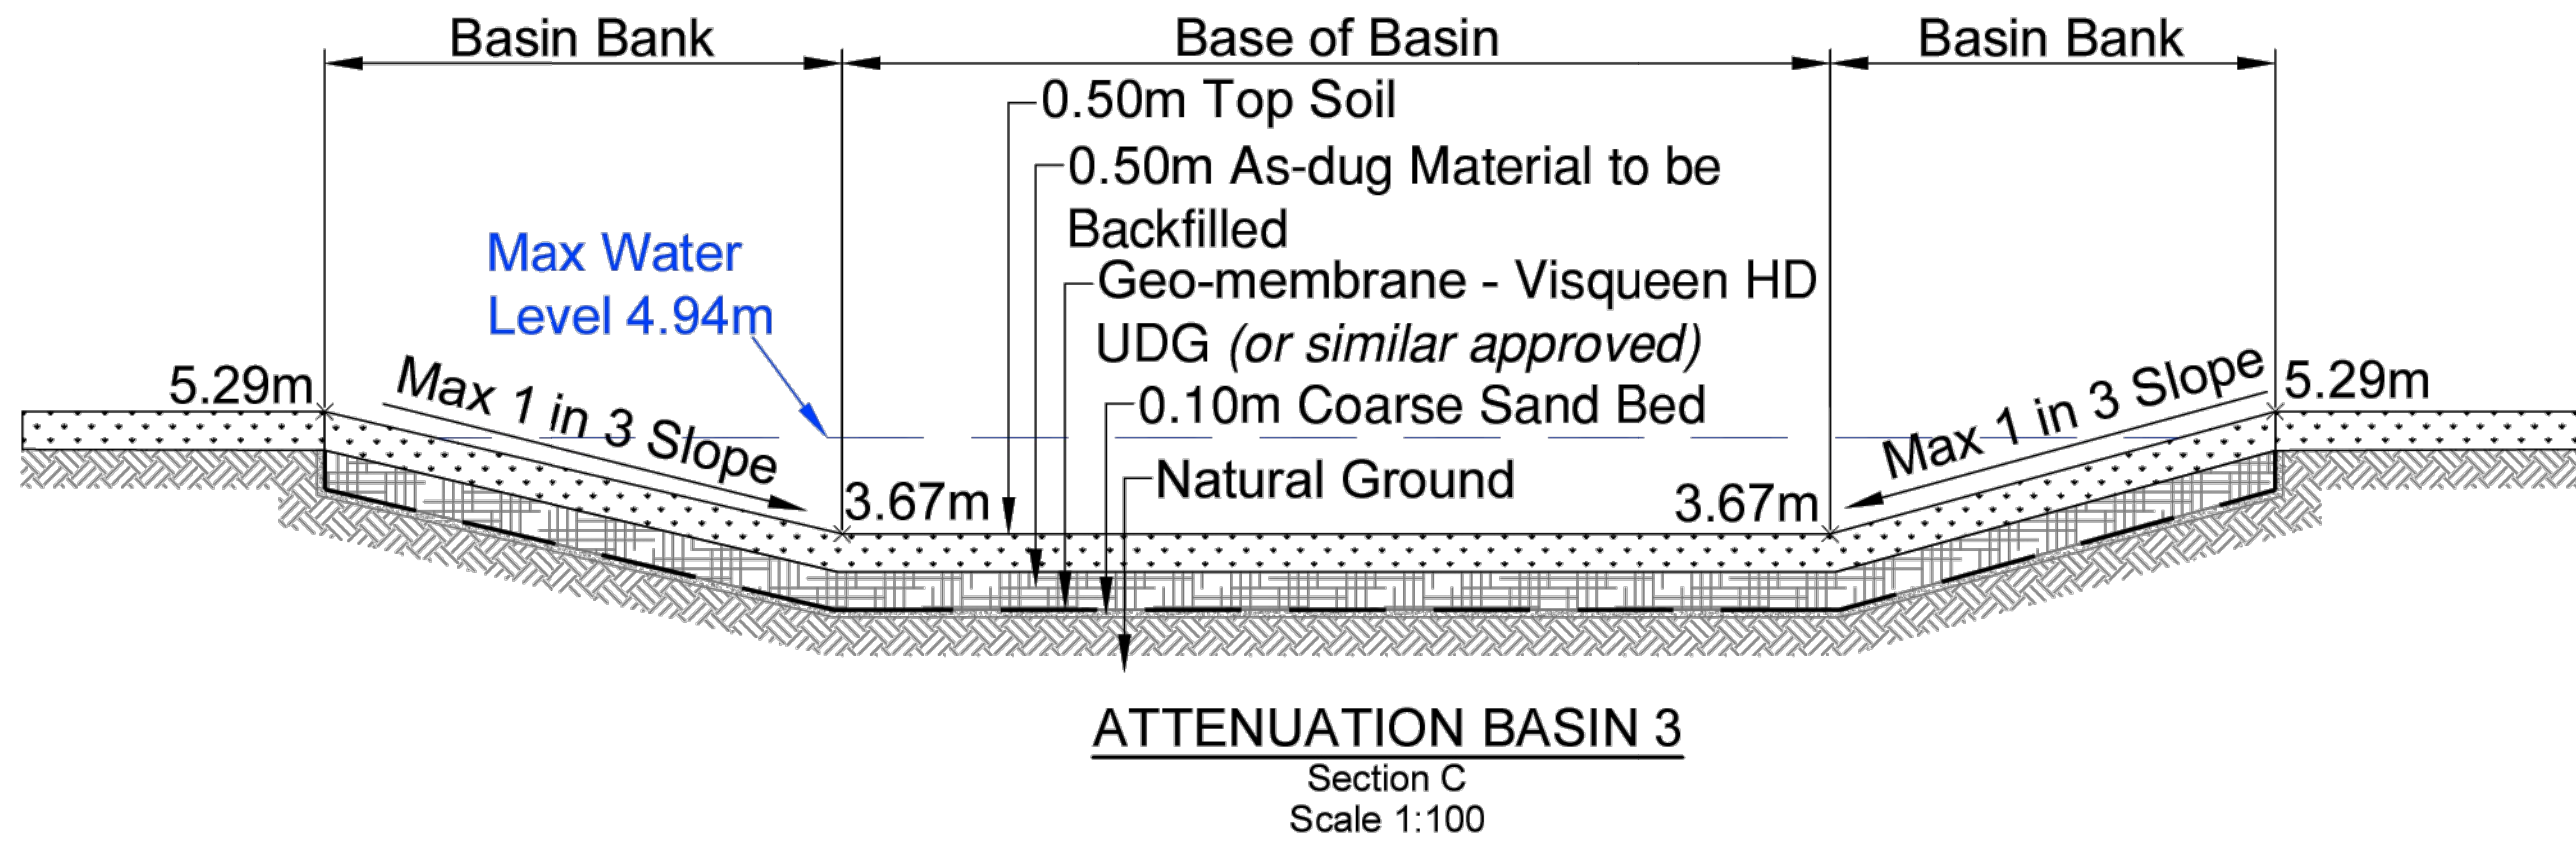


1. This drawing is to be read in conjunction with all other BP Civils drawings, and with all relevant Architects and Engineer's drawings and specification. Any discrepancies found are to be reported immediately to the Engineer.
2. BP Civils accepts no responsibility for inaccuracies in data provided by third parties such as topographic surveys or Ordnance Survey mapping.
3. Do not scale, work to figured dimensions only. All dimensions are in millimeters unless noted otherwise and all levels are in metres from the topographic survey datum.
4. Any information given regarding existing underground services is given in good faith after consultation with the relevant authority, however accuracy is not certain. The main contractor is responsible for checking all information on site prior to work commencing and taking due care whilst undertaking the works.
5. All dimensions to be checked on site. All details and dimensions relating to sub-contractors work must be checked and agreed between the sub-contractor or supplier and the general contractor.
6. The electronic information from this drawing can not be guaranteed as dimensionally drawn exact. Figured dimensions must be used for setting out and detailing. BP Civils logos and company information must be removed from copies if information is re-used.
7. Where used, this map is based on or reproduced from Ordnance Survey material with the permission of Ordnance Survey on behalf of the controller of His Majesty's Stationary Office (c) Crown Copyright. Licence number: 100022432. BP Civils accept no liability for any inaccuracies with the data.
8. The client shall ensure that all licences, consents and approvals required to implement the works are in place prior to commencing construction.

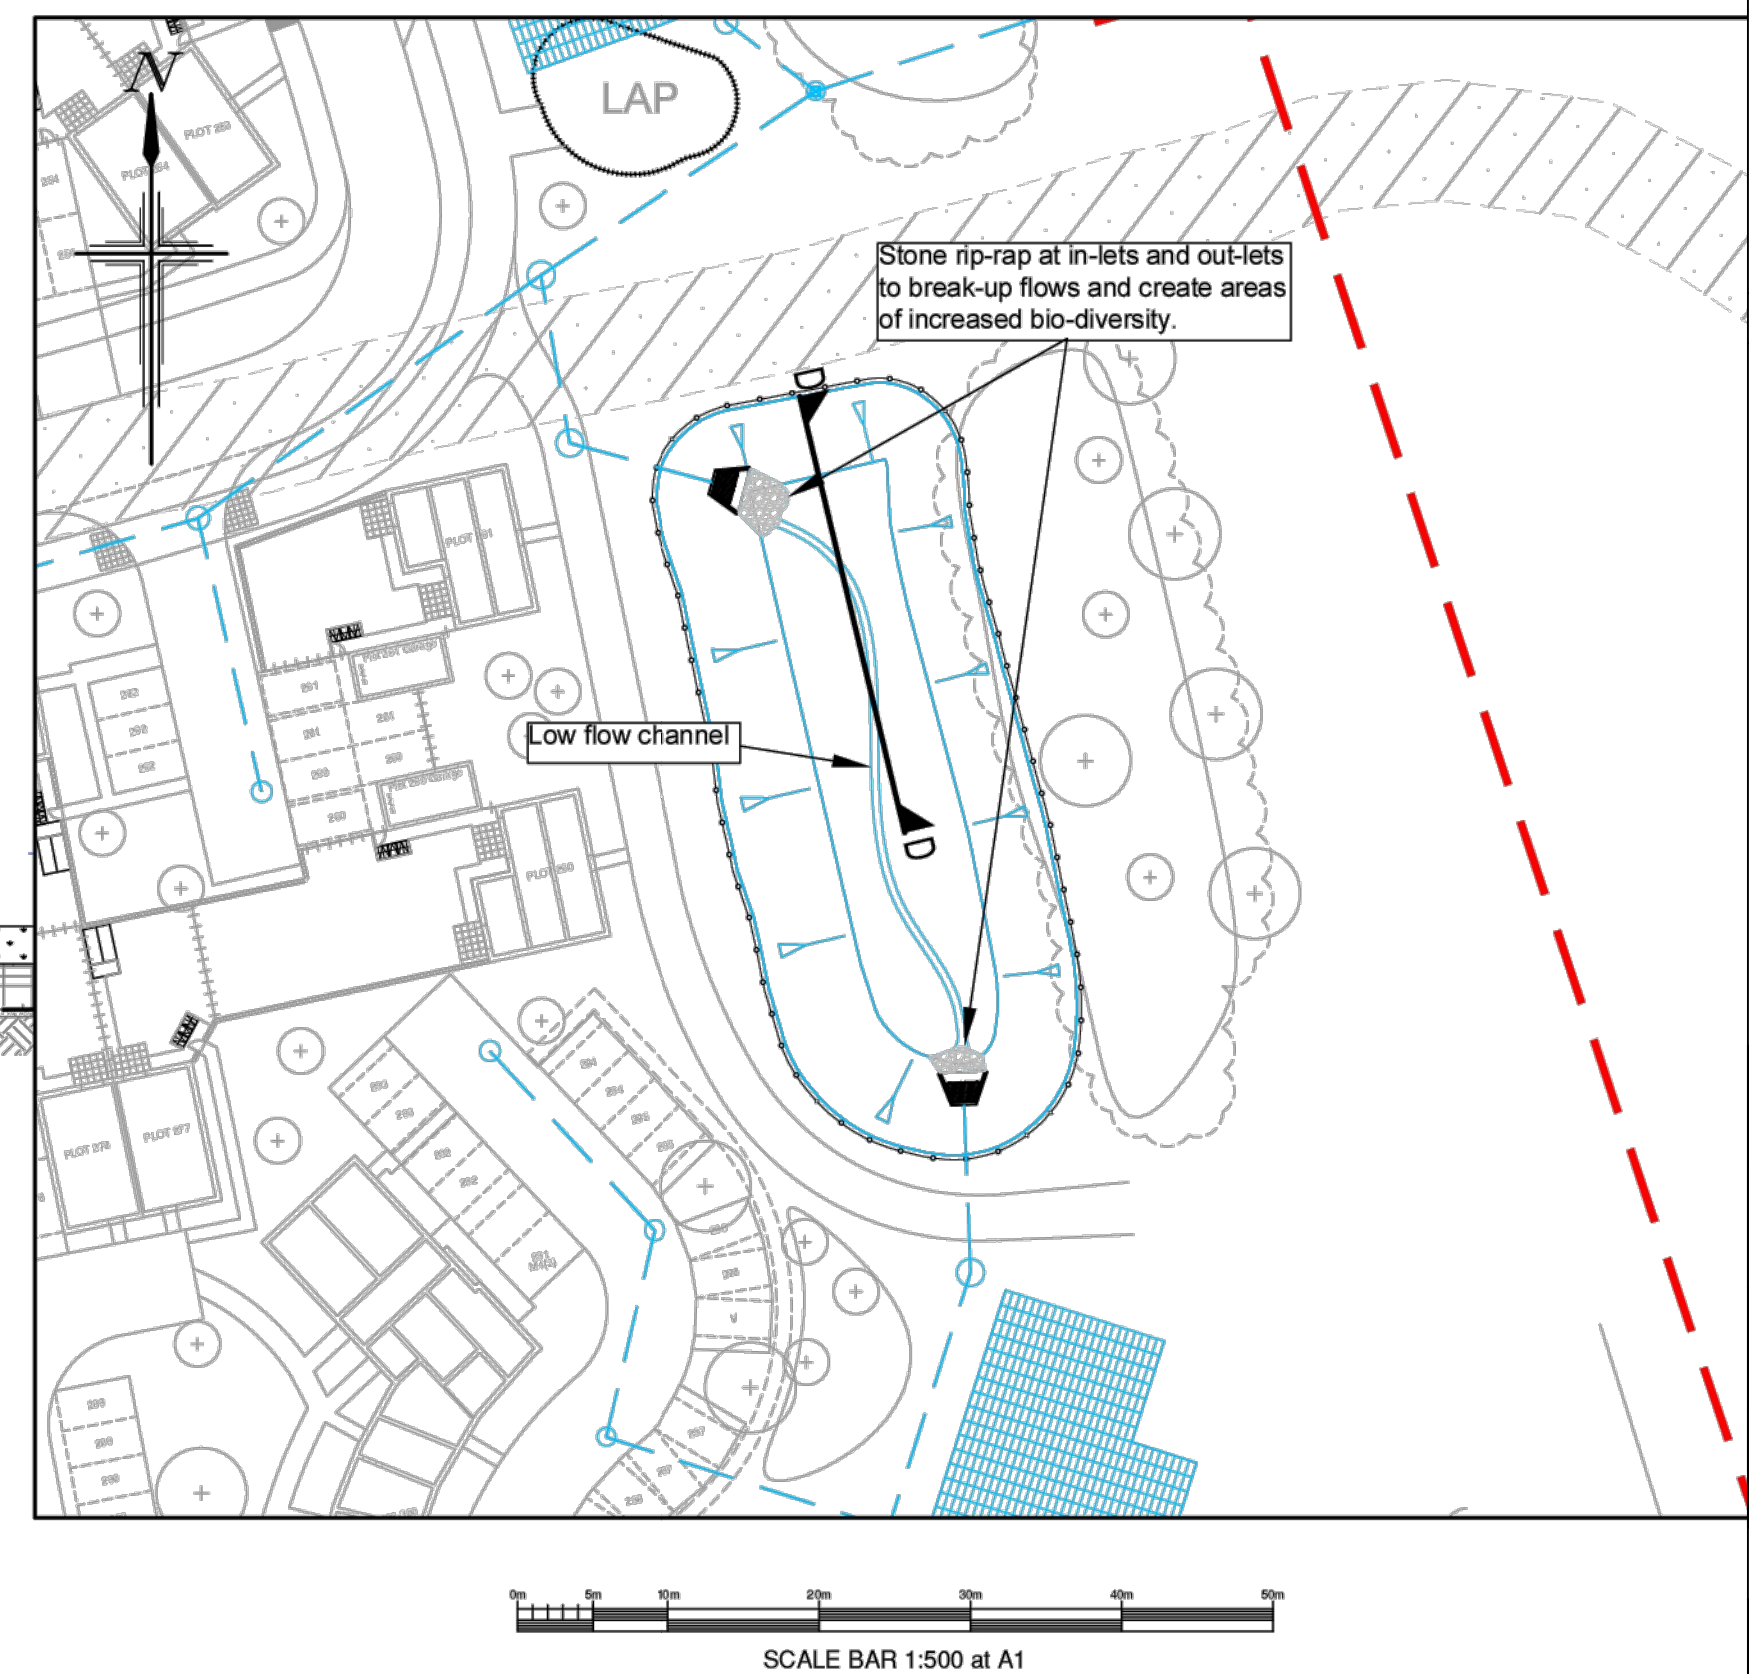

**SUBJECT TO ADOPTING
AUTHORITY APPROVAL WHERE
APPLICABLE**

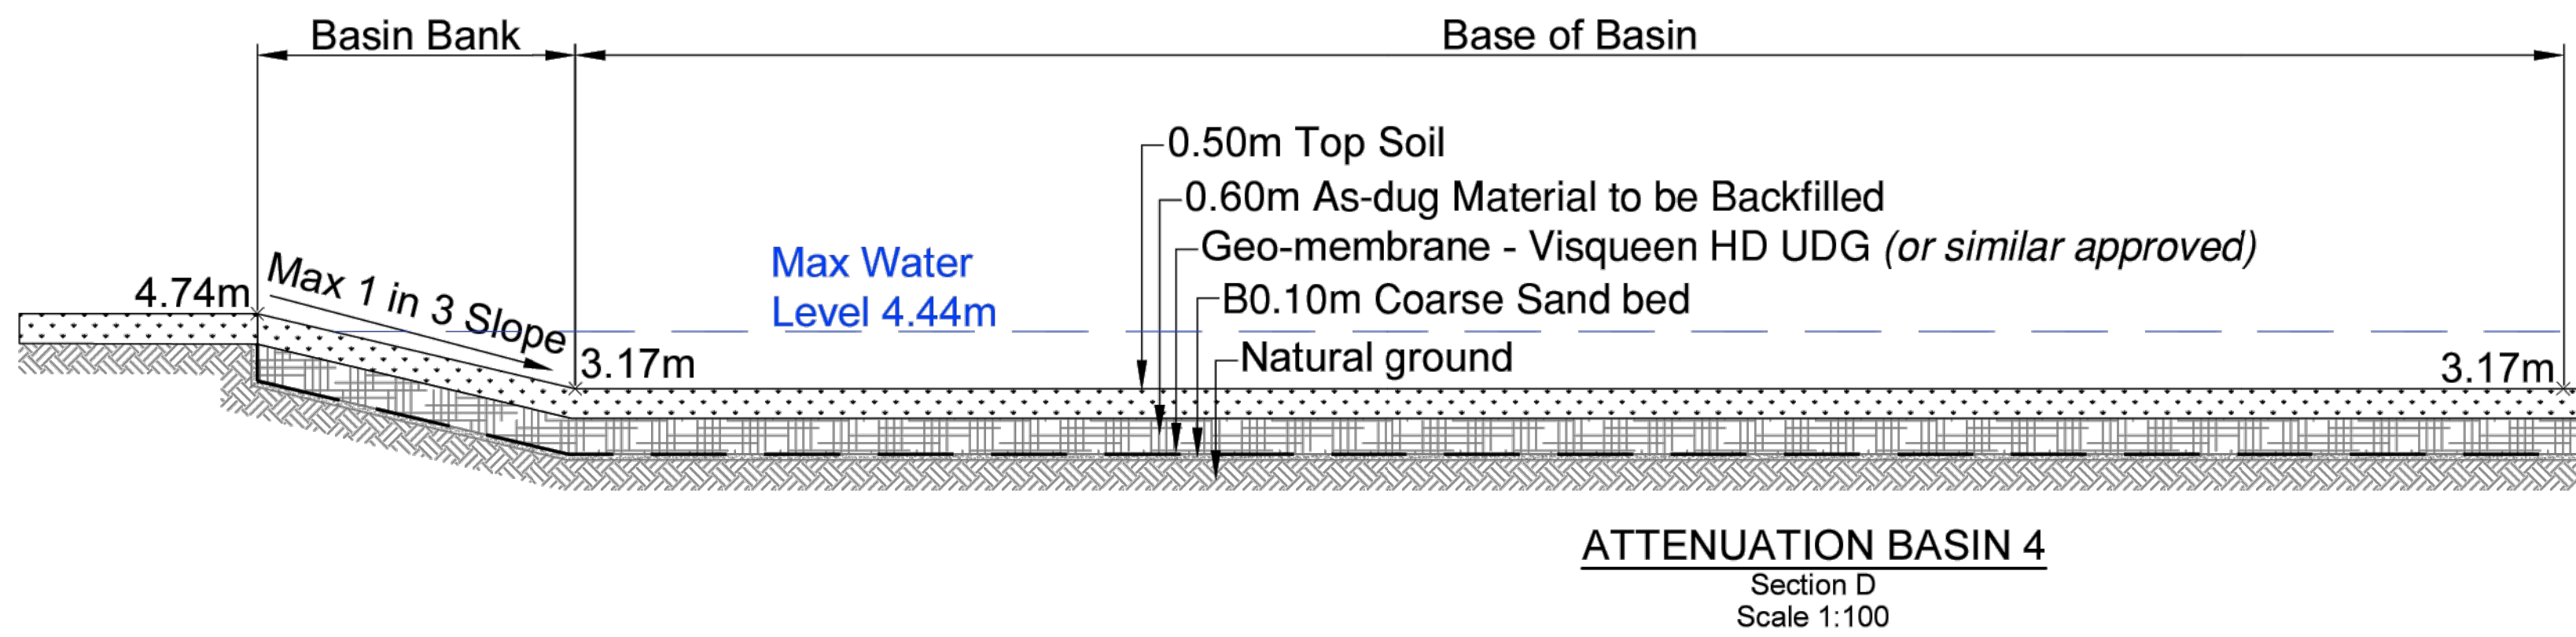

Original Issue	
Rev.	Date
-	-
Amendments	
 BP CIVILS Infrastructure Design and Transport Planning Consultants 2 West Barn, Norton Lane, Chichester, West Sussex PO20 3AF Tel: 01243 210418 www.bpcivils.co.uk enquiries@bpcivils.co.uk	
Drawing Status	
FOR TENDER	
Client	
Foreman Homes Ltd	
Project	
Land West of Church Lane & Horsemere Green Lane, Climping	
Drawing Title	
Basin Sections	
Scale at A1	Date
Jul 25	JHL
Drawn By	Checked By
LDF	D2385
Project No.	Rev.
000-BPC-WD-ZZ-D-C	D487
-	-