

Site Boundary

Adaptable Surface Water Sewers (ICOSA)

Adaptable Flow Control Manhole (ICOSA)

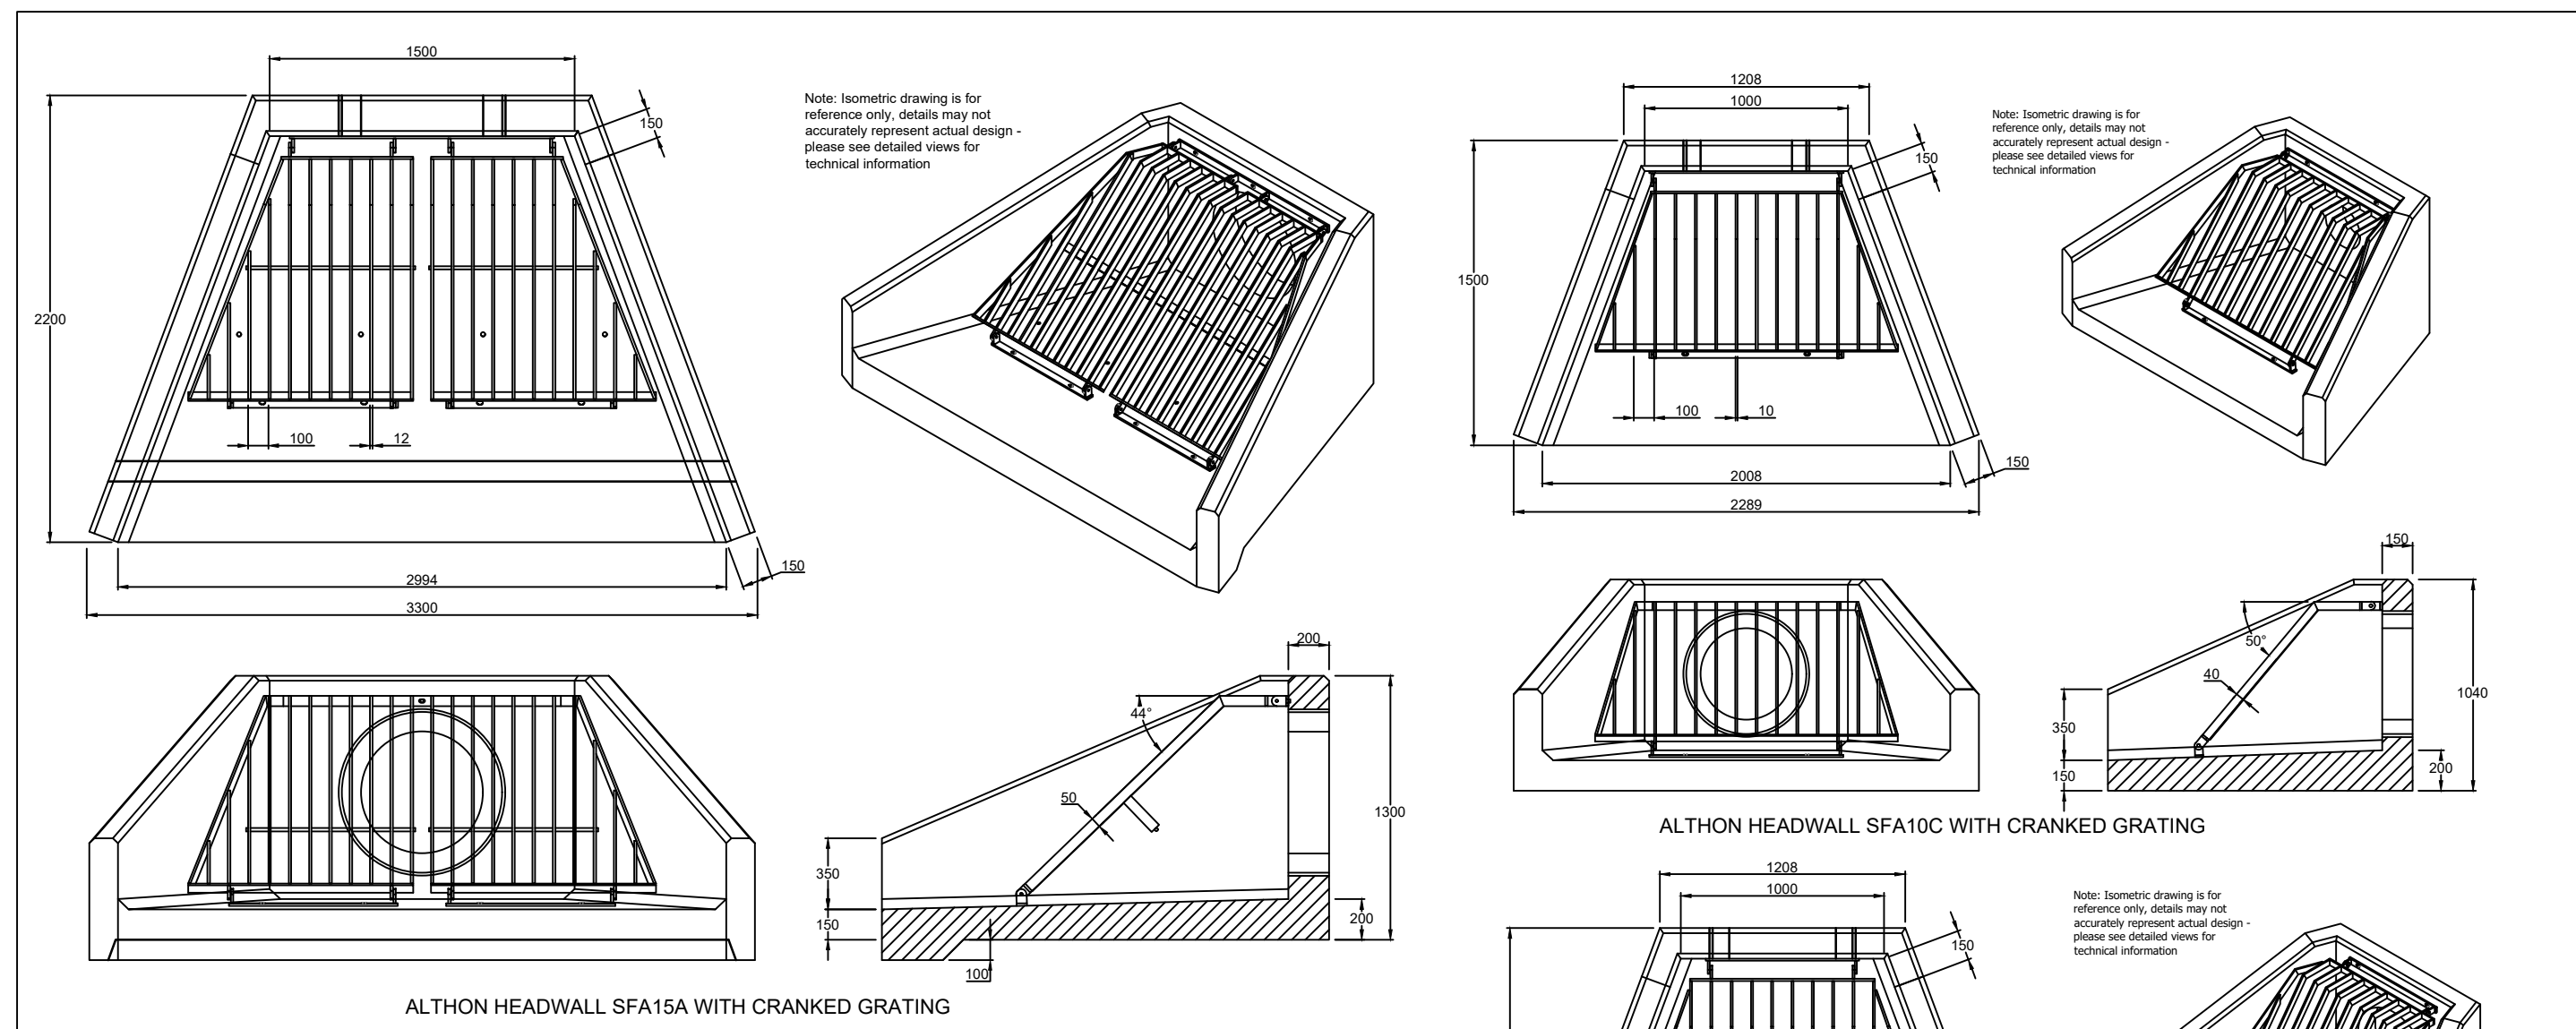
Swale

 
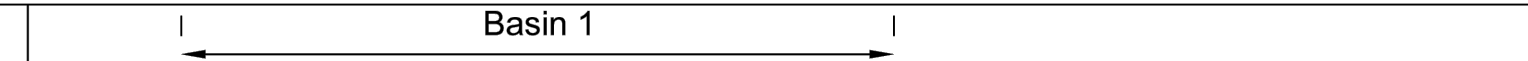
Cellular Storage Tanks

Proposed Headwall

Tree to be removed

Road Protection Area and TPF
(Tree Protection Plan Based on Arboriculturist's drawing number 04421-B, revision 03,
issued to RCP in .dwg format on 01/03/2024.)

[illegible]

	
Datum: 2.000M AOD	
EXISTING CHAINAGE (m)	0.000 0.531 4.288 8.547 8.583 11.991 12.237 13.795
EXISTING LEVELS (m)	6.119 6.122 6.165 6.156
EARTHWORK LEVELS (m)	4.000 4.000 5.015 6.176

[illegible]

Datum: 3.000M AOD	
EXISTING CHAINAGE (m)	0.000 -0.819 -2.019 -3.313 -6.869 -9.117 -12.195
EXISTING LEVELS (m)	5.981 4.000 4.182 5.192 5.468 6.017 5.912
EARTHWORK LEVELS (m)	4.000 4.000 4.182 5.192 5.468 6.017 5.912

Existing Ground

Proposed Ground

Localised Ground Re-profiling (max gradient 1:3)

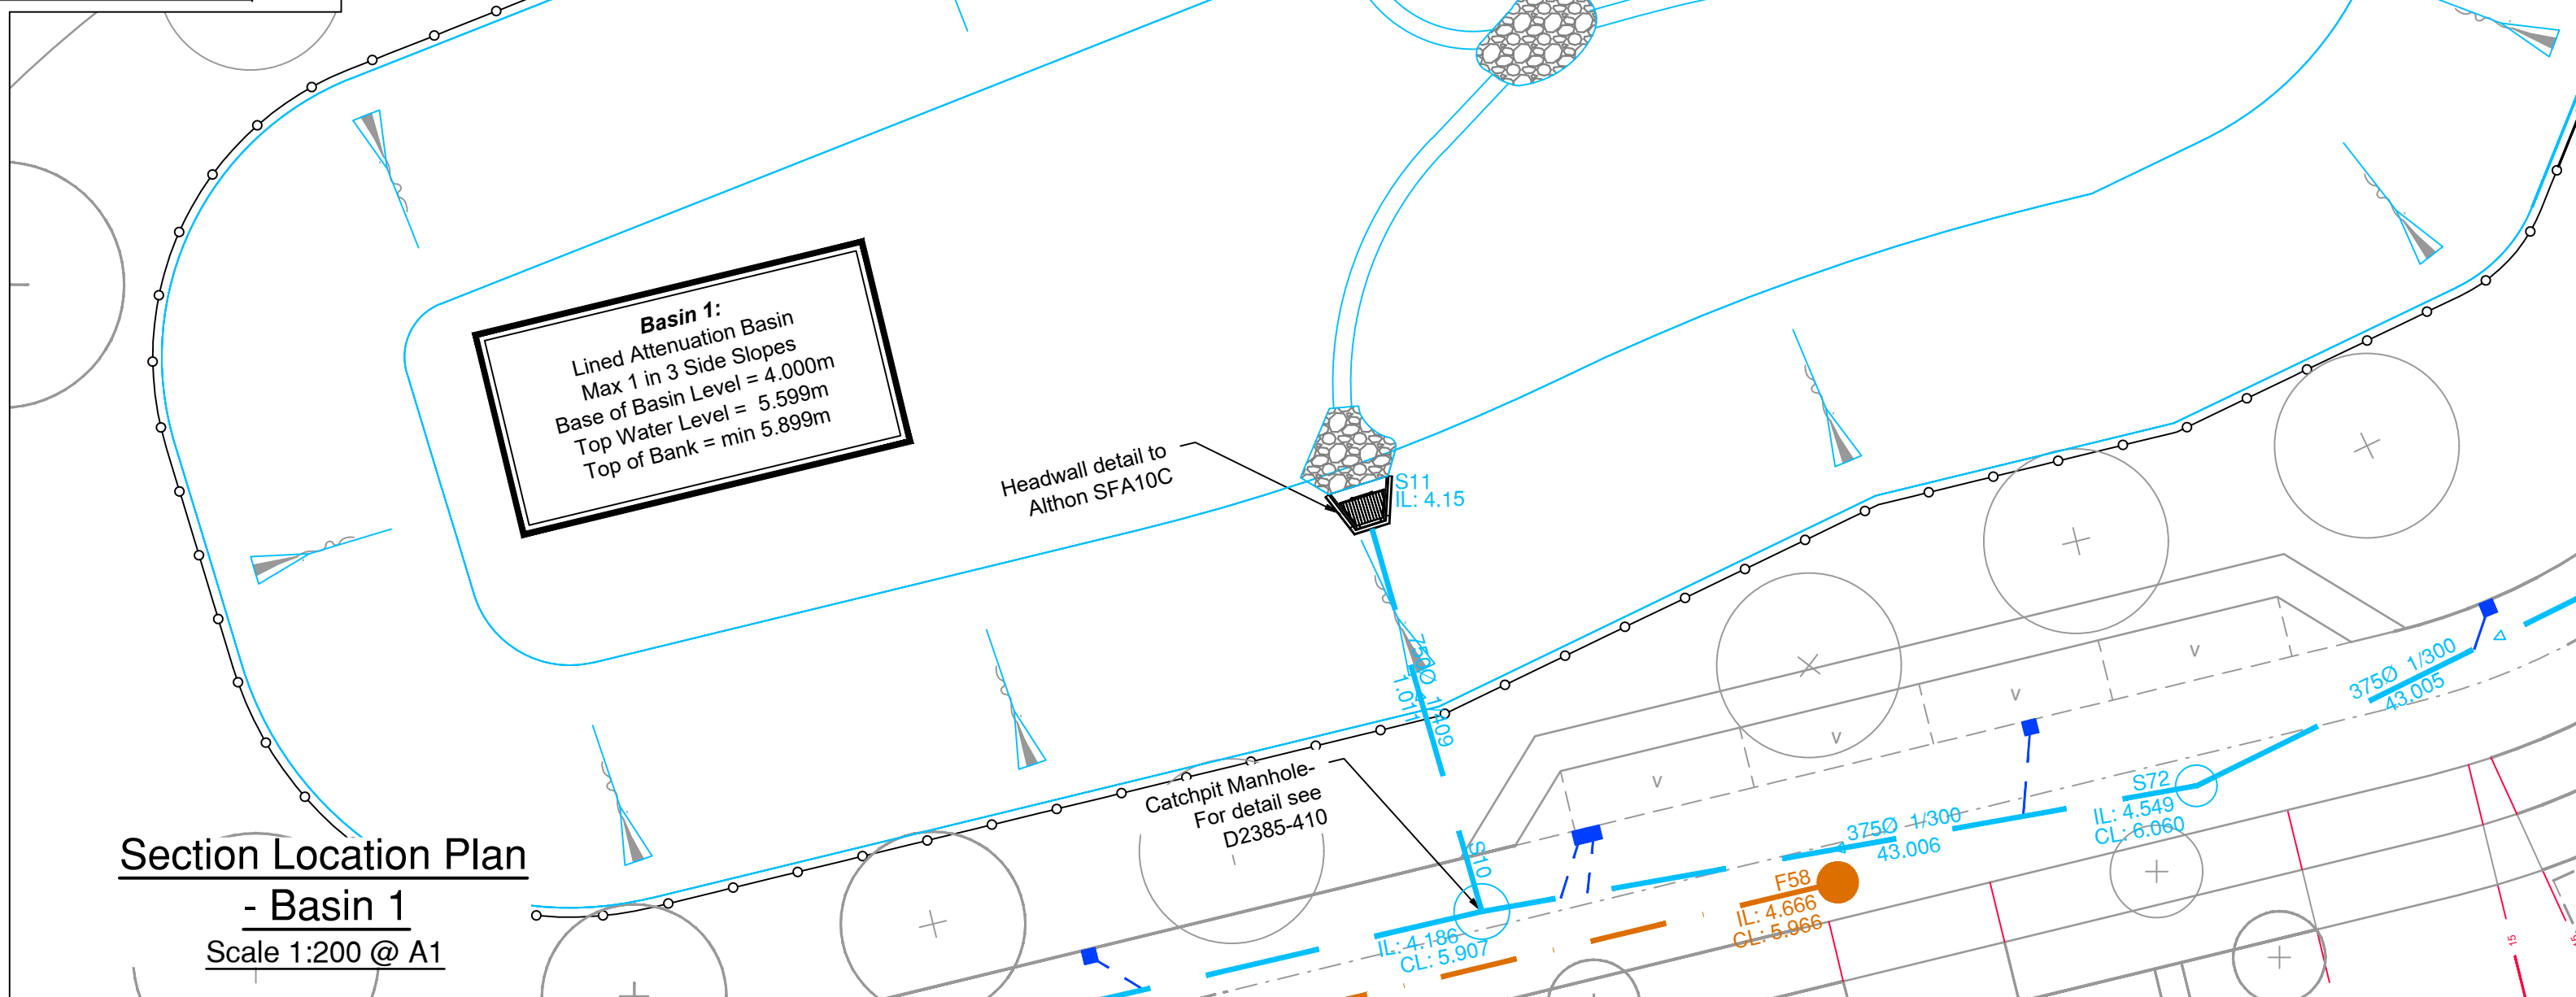
All existing ditches and culverts being retained are to be cleaned out to the satisfaction of the ADC drainage engineer

1. **EXISTING SERVICES.** Depth of existing services must be determined prior to works commencing. The contractor is responsible for establishing underground services in accordance with HSE Guidance note HS (G) 47. Any services which would be within the proposed construction layers must be lowered to below the sub-base.



- Basin 1

Scale 1:200 @ A1



1. This drawing is to be read in conjunction with all other BP CV documents and with all relevant Architect's and Engineer's drawings and specifications. Any discrepancies found are to be reported immediately to the Engineer.
2. BP CV accepts no responsibility for inaccuracies in data provided by third parties such as topographic surveys or Ordnance Survey mapping.
3. Do not scale, work to figure dimensions only. All dimensions are in millimetres unless noted otherwise and all levels are in metres from the topographic survey datum.
4. Any information given regarding existing underground services is given in good faith after consultation with the relevant authority however accuracy is not certain. The main contractor is responsible for obtaining the information and is also prior to work commencing taking due care whilst not undertaking the works.
5. All dimensions to be checked on site. All details and dimensions relating to sub-contractors work must be checked and agreed between the sub-contractor or supplier and the general contractor.
6. The electronic information from this drawing can not be guaranteed to be correct and can only be used as a guide for information for setting out details. BP CV logos and company information must be removed from copies if information is re-used.
7. Where used, this map is based on Ordnance Survey on Demand Survey material with the permission of Ordnance Survey on behalf of the Ordnance Survey Licensing Department (© Crown Copyright, Licence number: 100024232-BP CV accepts no liability for any inaccuracies with the data.
8. The client shall ensure that all licences, consents and approvals required to permit the works are in place prior to commencing construction.

**SUBJECT TO ADOPTING
AUTHORITY APPROVAL WHERE
APPLICABLE**

-	-	Original Issue
Rev.	Date	Amendments



Infrastructure Design and Transport Planning Consultants
2 West Barn, Norton Lane, Chichester, West Sussex PO20 3AF
Tel: 01243 210418
www.bpcivils.co.uk enquiries@bpcivils.co.uk

Client	Foreman Homes Ltd
--------	-------------------

Project Land West of Church Lane &
Horsemere Green Lane, Climping

Drawing Title

Headwall Details

Scale at A1	Date	Drawn By	Checked By	Project No.
	1-1-05	MM	1-1-05	0000

Drawing Code	Drawing No.	Rev.
000-BPC-WD-ZZ-D-C	D491	-