


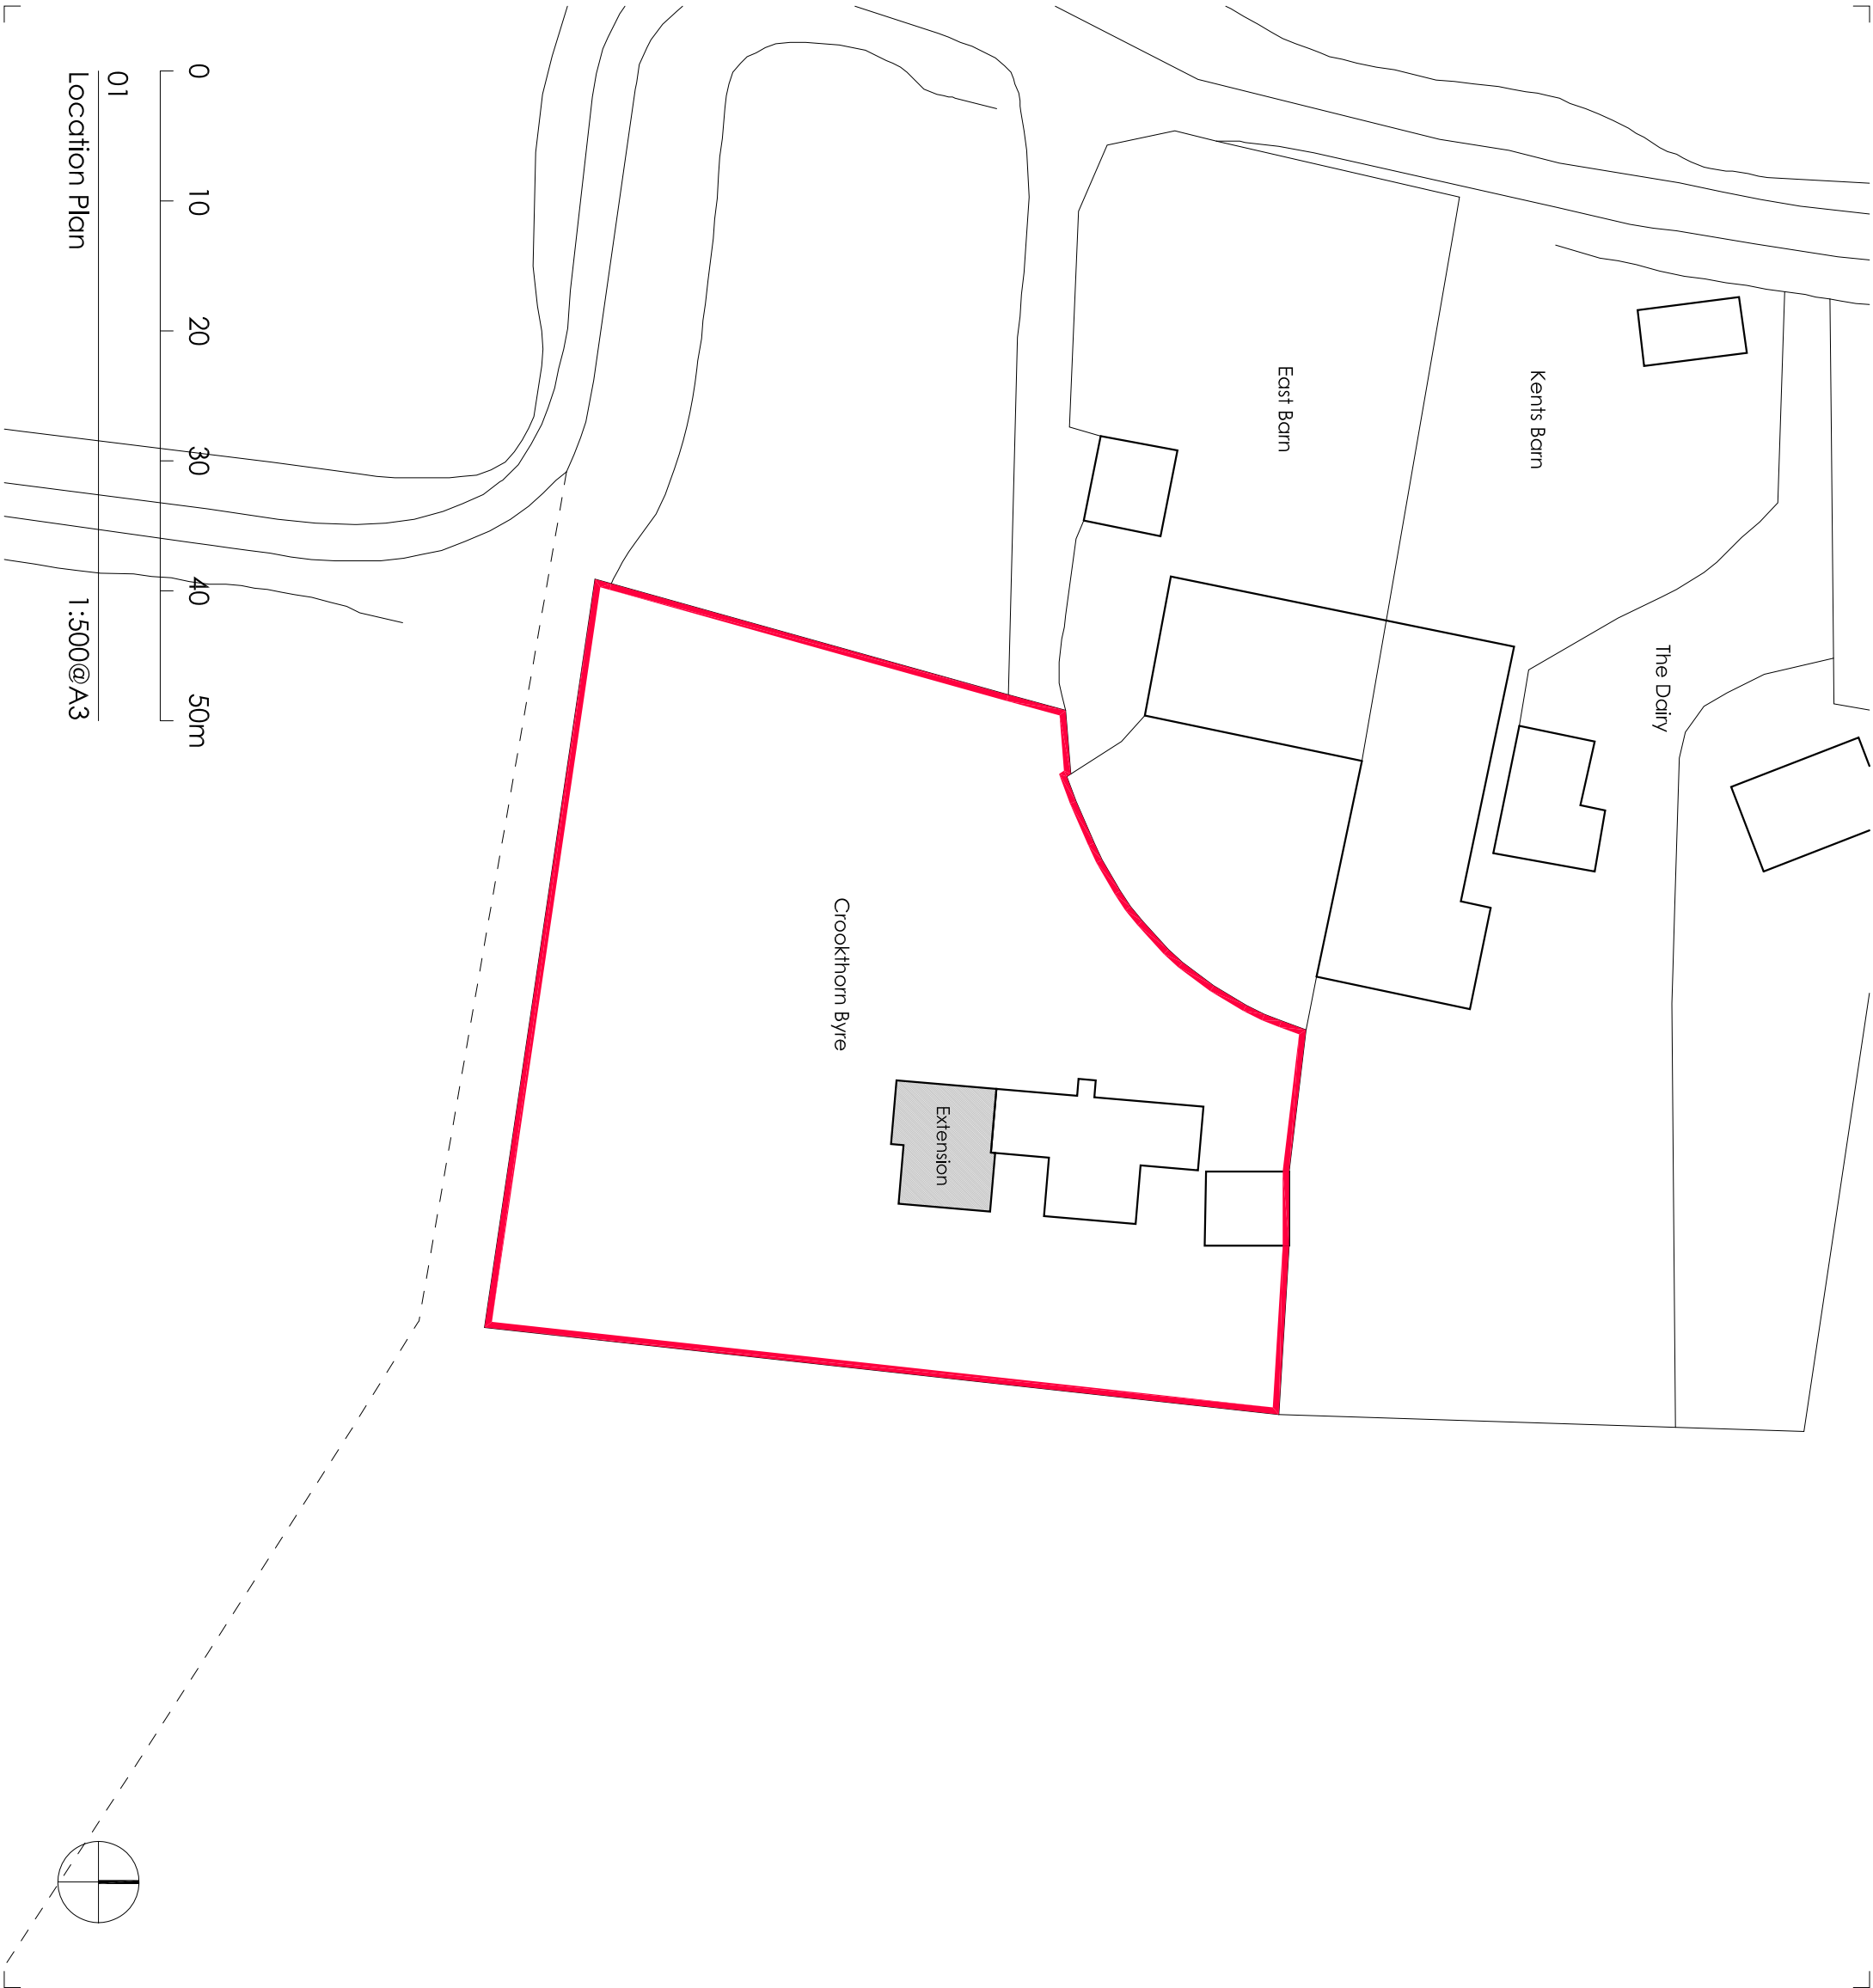

MR N BOULTON
CROOKTHORN BYRE BROOKPIT LANE
CLIMPING LITTLEHAMPTON BN17 5QU

087-P01-1

Block Plan
Dec 2013
1:500 @ A3
DL

DAVID LANGAN ARCHITECTURE

T 07976 772 731 david@davidlanganarchitecture.com 23 Liverpool Road St Albans AL1 2BN