

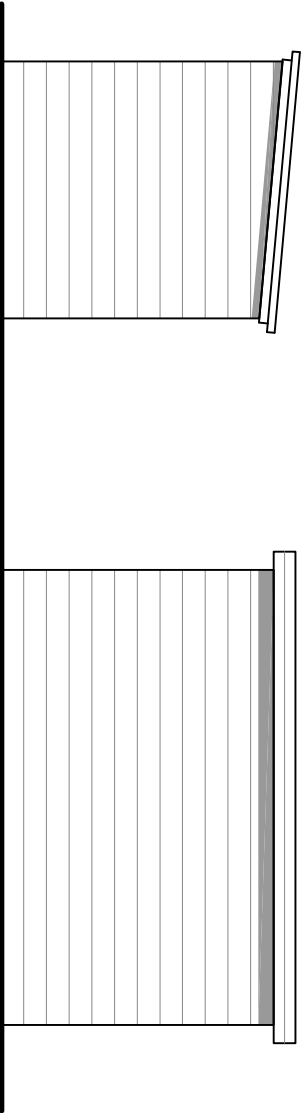


roof - tiled
walls - weatherboarding

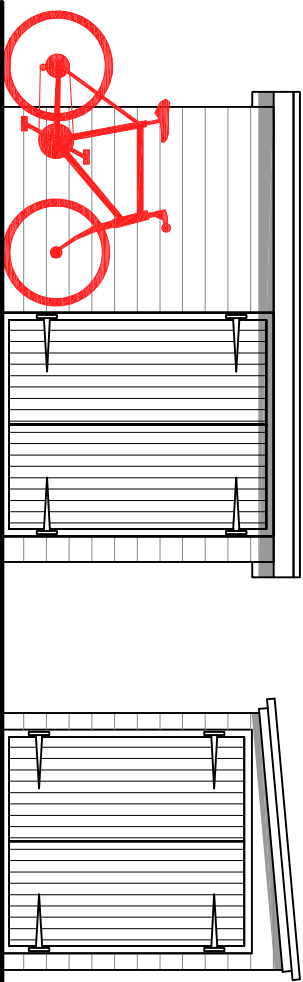

TYPICAL ELEVATIONS

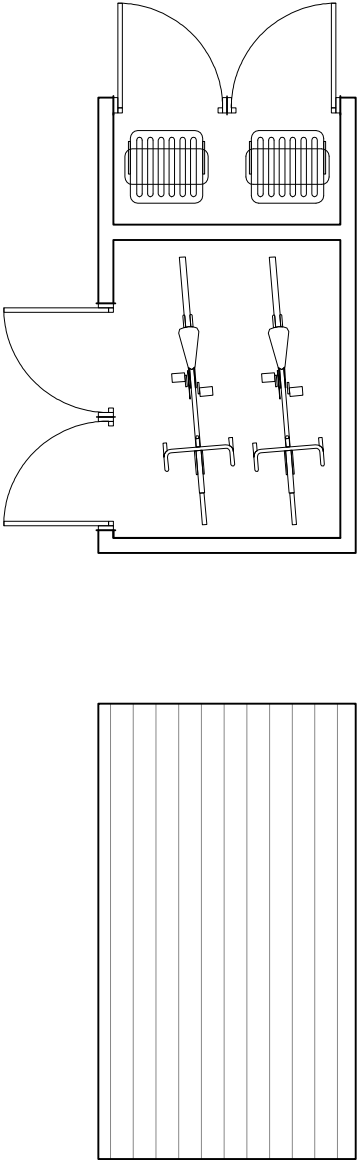

PLAN

ROOF

CYCLE & REFUSE PLANS SCALE 1:50



This drawing is the copyright of CMCDesign and may not be copied, altered or reproduced in any form without the written consent of CMCDesign.
It is the sole responsibility of the building owner to draw up all legal agreements with adjoining property owners to cover the over hanging of any fascias, guttering, balconies or any part of the building. CMCDesign can not be held responsible in any way whatsoever for any legal costs or other costs incurred through any legal actions or disputes.
It is the sole responsibility of the building owner to comply with the party wall act 1996. CMCDesign can not be held responsible in any way if non compliance is adopted.
Use figured dimensions only. In all instances only as stated otherwise.
all plans and sections to check all drawings and to verify all dimensions on the plan to avoid concerning any discrepancies in dimensions or boundary locations are to be brought to the attention of CMCDesign immediately before any further work take place or all

revision

client

mr nore

stage

planning

date

oct 2016

scale

1:50 @ A3

address

kent road
crowthorne town

clipping

liffenhampton

date

27/3/07/6

drawing no.

27/3/07/6

proposed refuse / bike
store plans & elevations

CMCdesign architectural services



liffenhampton
27/3/07/6
proposed refuse / bike
store plans & elevations