



SECTION AA

1840

b

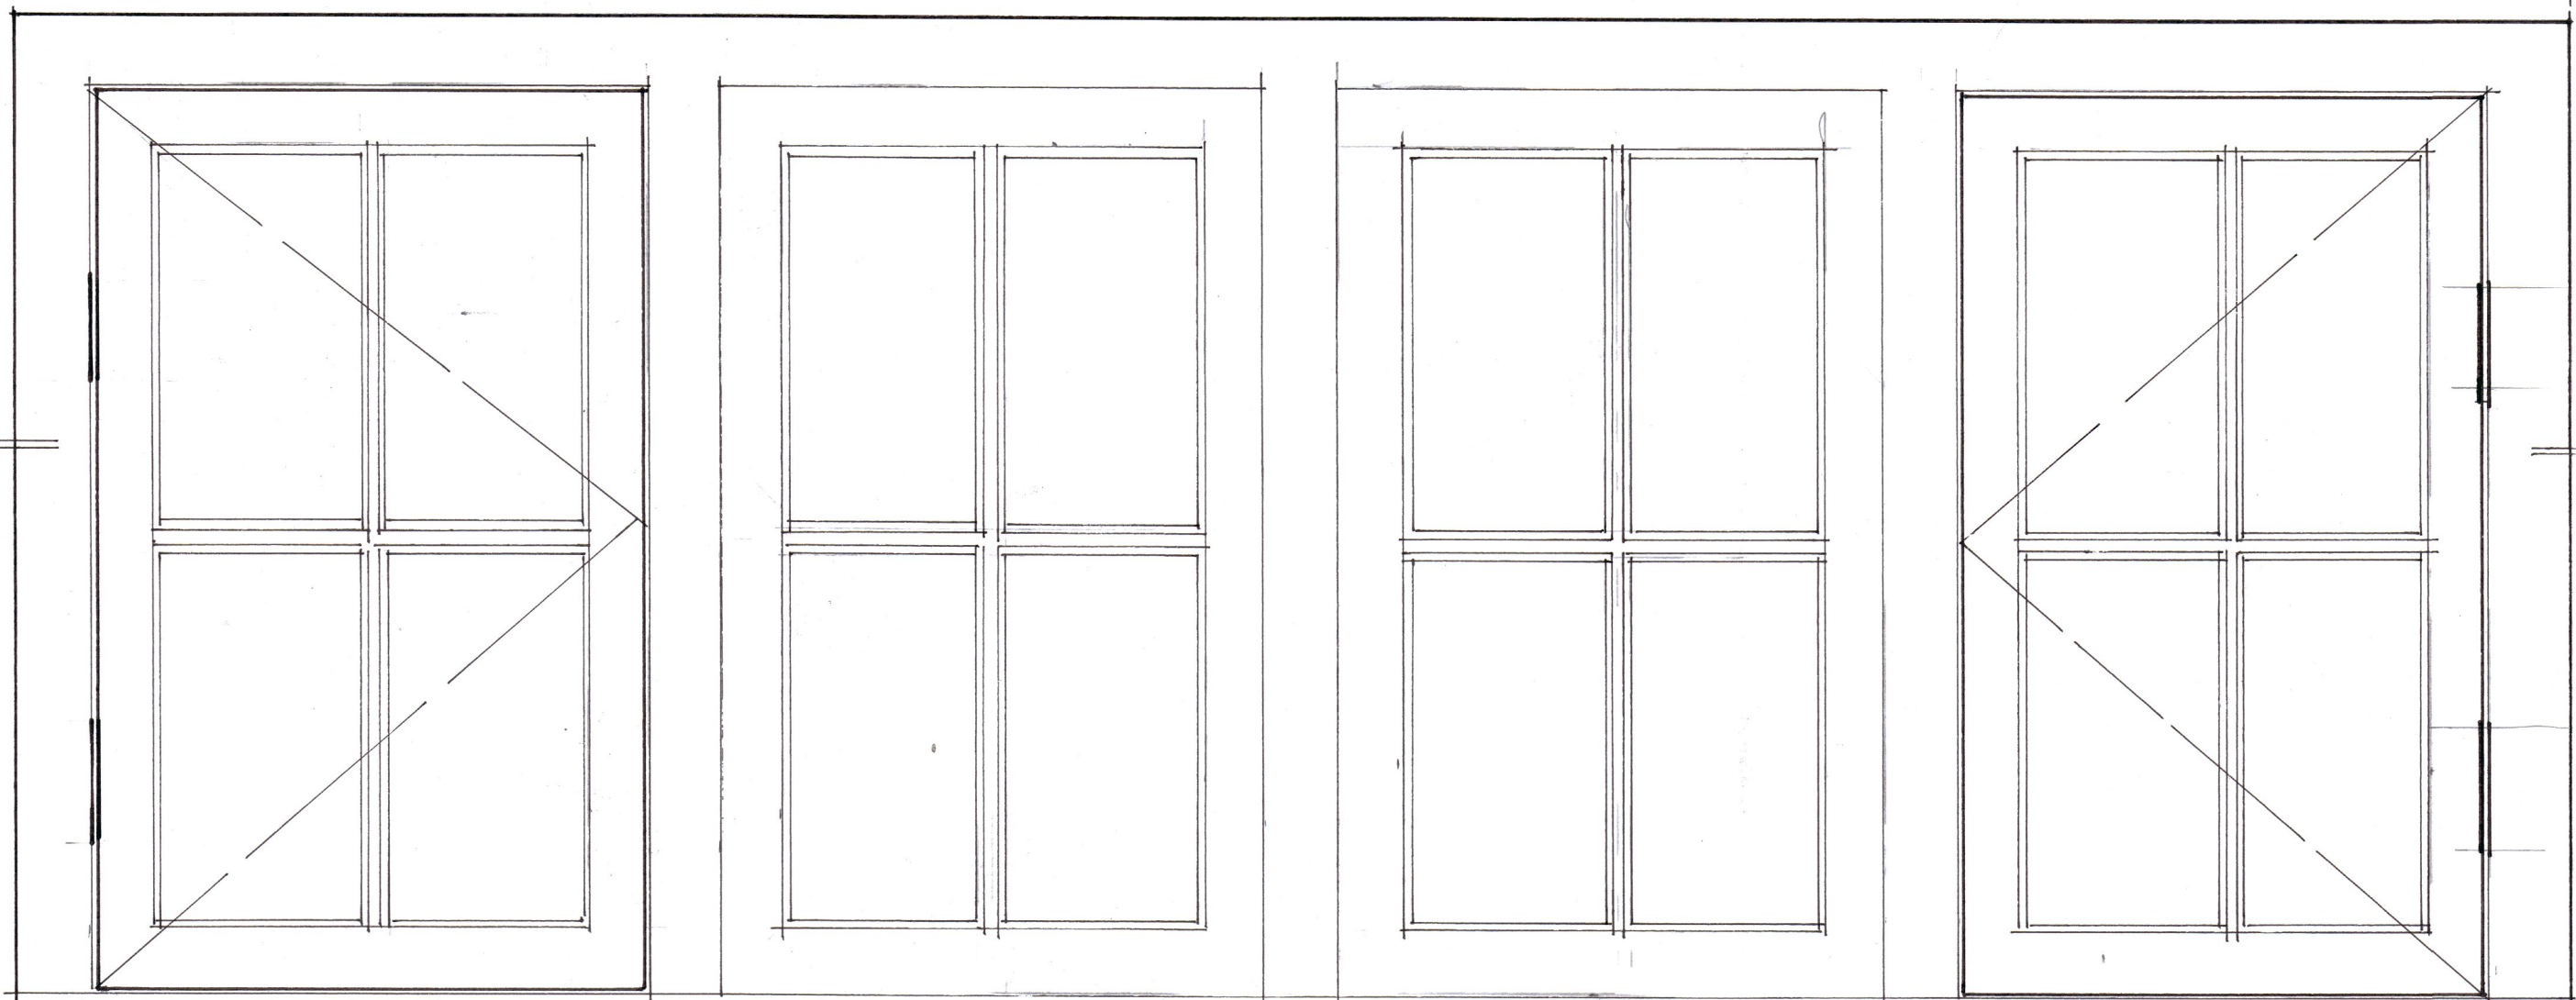

ELEVATION

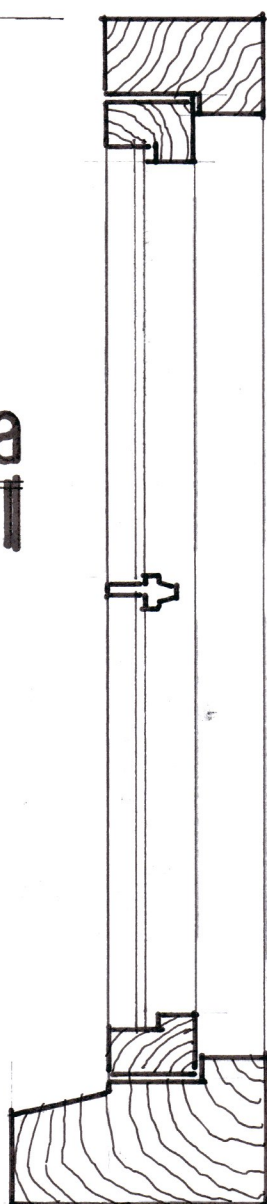

SECTION BB

780

Note:
All dimensions must be checked on site
and not scaled from this drawing.

A	Date	Revision
© copyright		

Client
MR AND MRS JACKSON

Job Title
**KENTS FARMHOUSE
CLIMPING
WEST SUSSEX
BN17 5QU**

Drawing Title
**WINDOW DETAIL
FOR PAIR OF
REPLACEMENT
DORMERS**

1:5 @ A2/ 1:10 @ A4

APRIL 2021 MJW

Drg. No. 112/168/10	Rev.
-------------------------------	------