




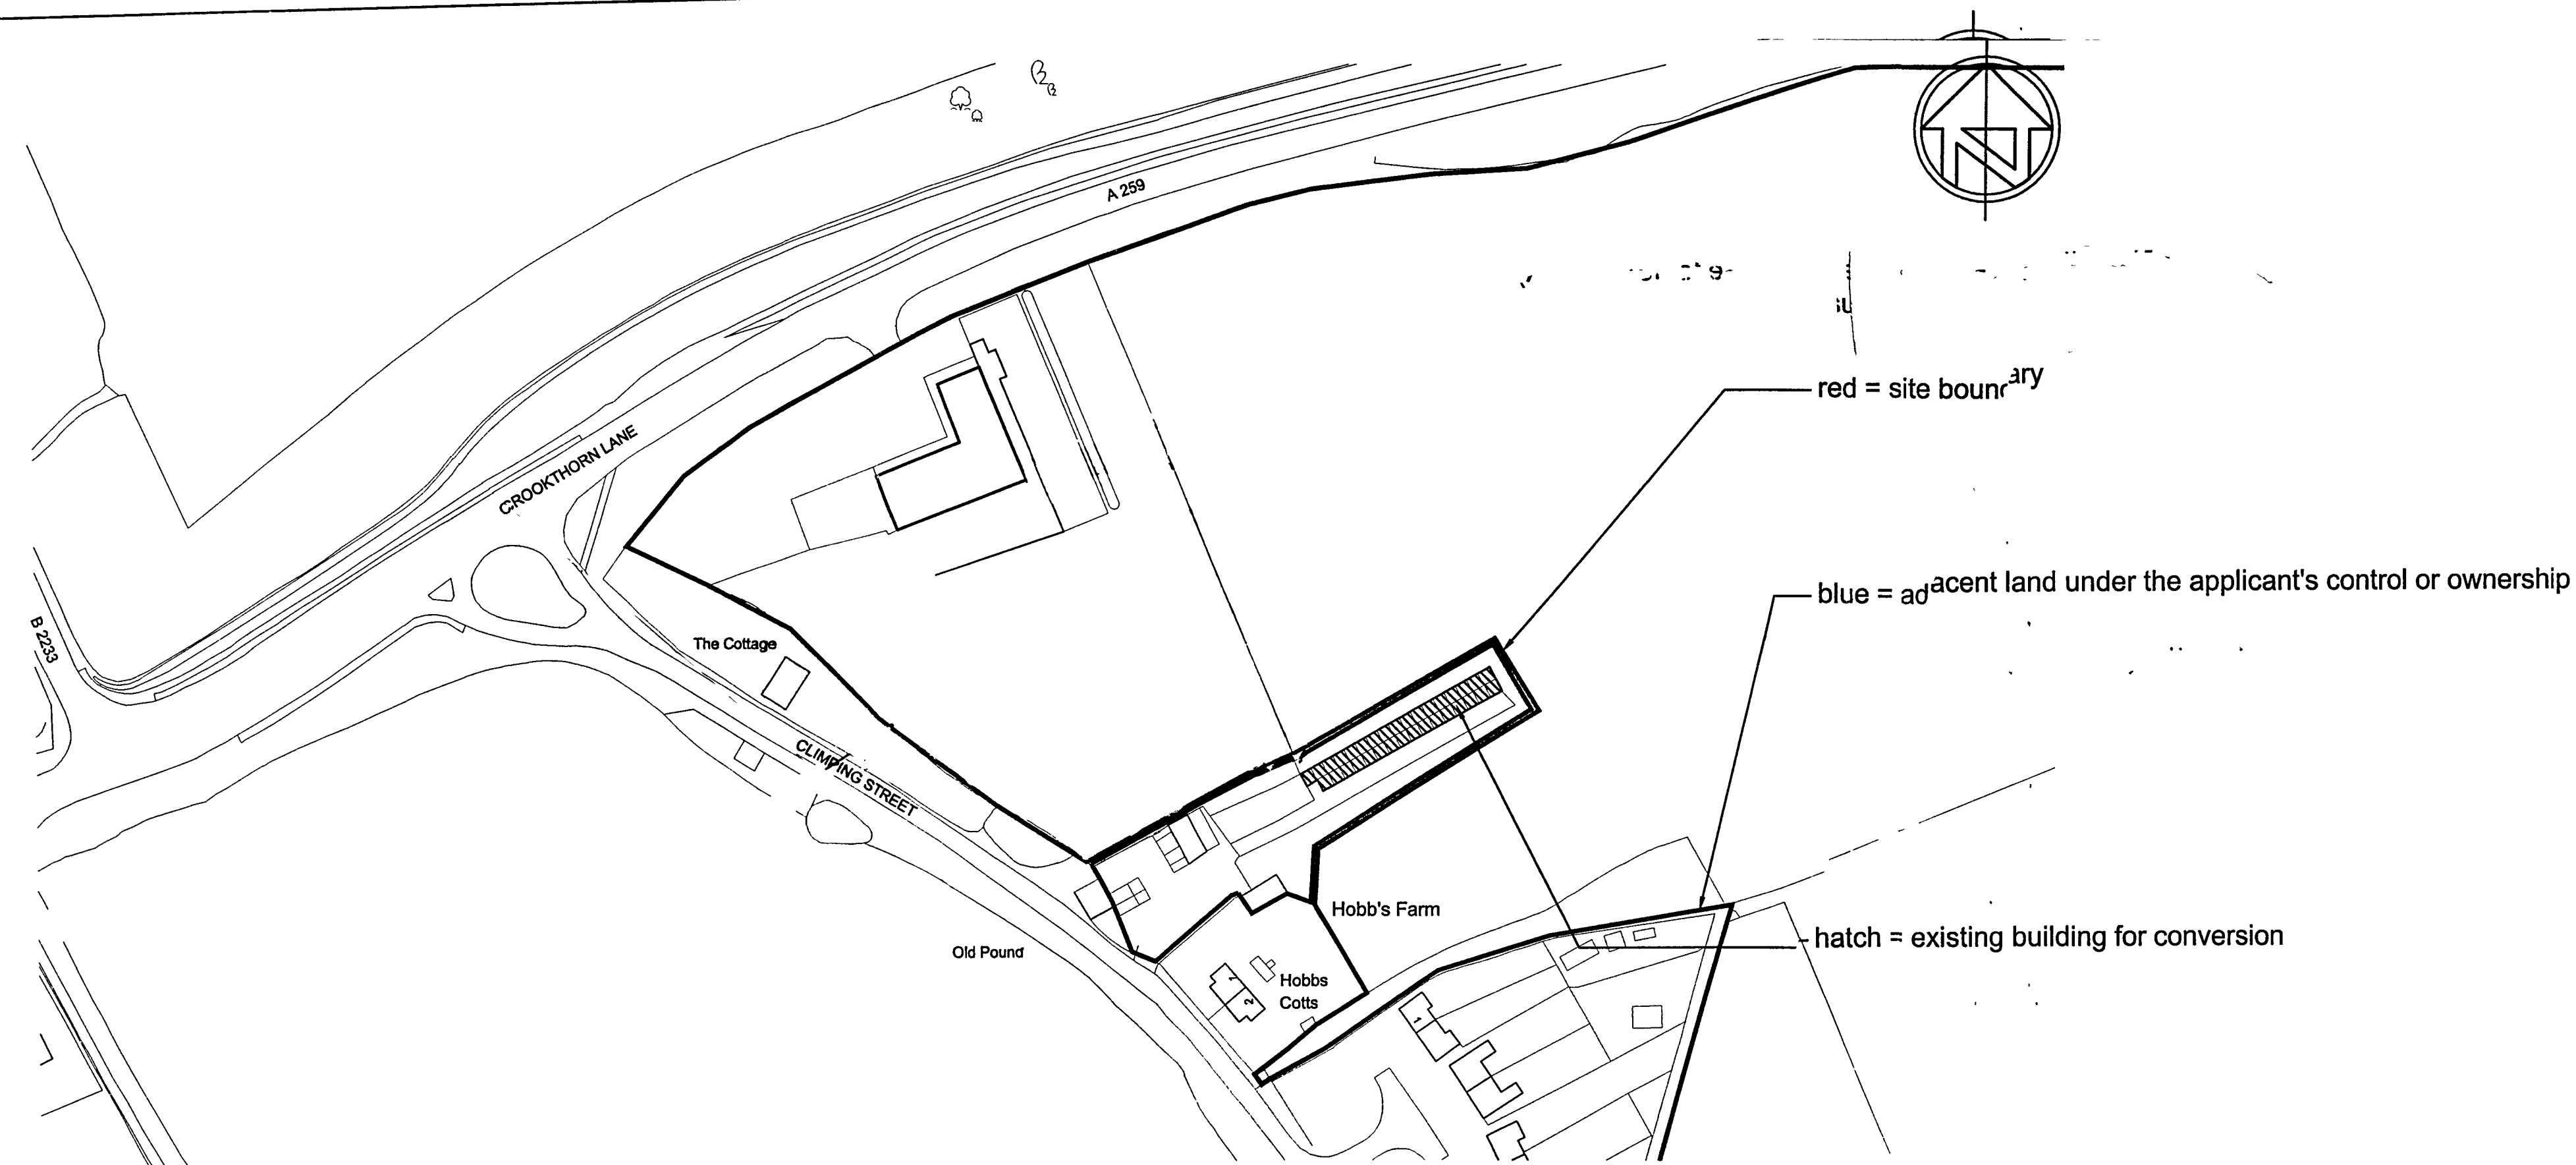


LOCATION PLAN 1:1250@A1

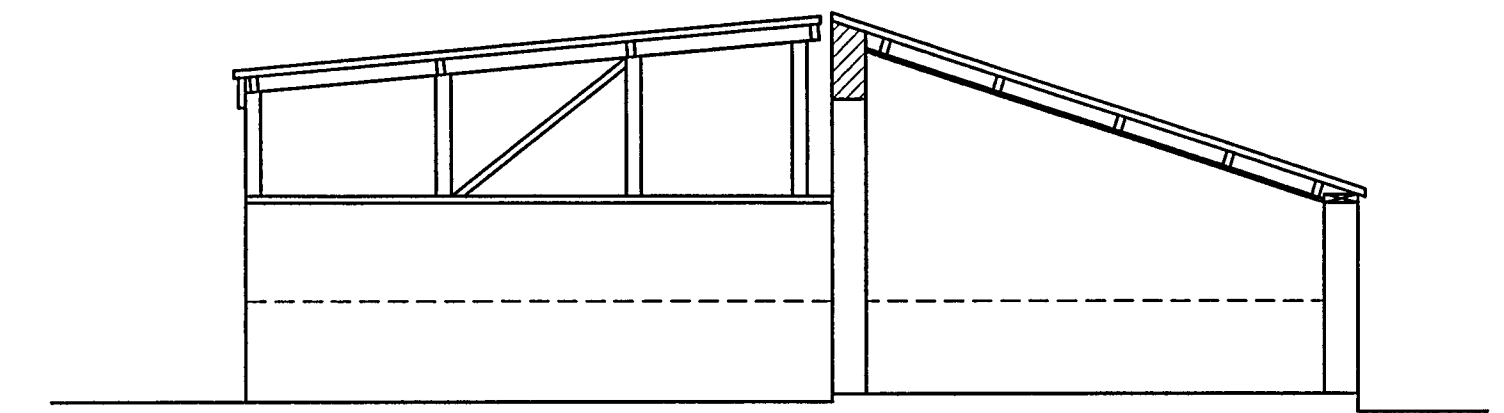


EXISTING SECTION 1:50@A1

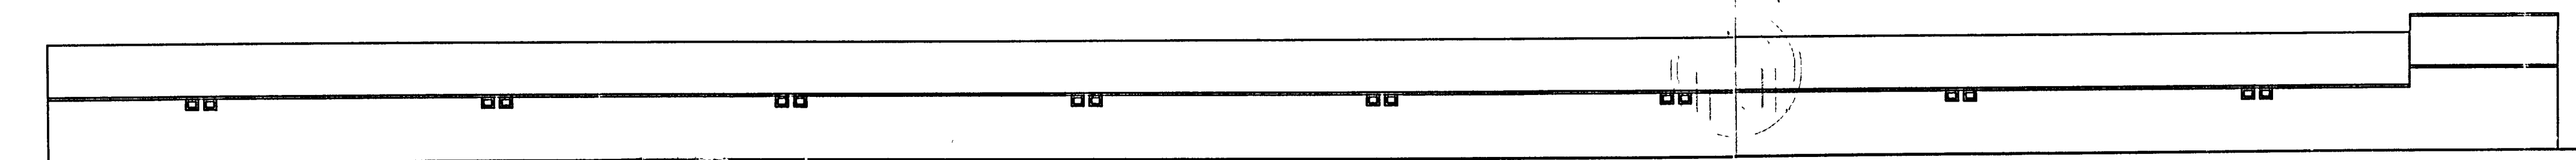


north

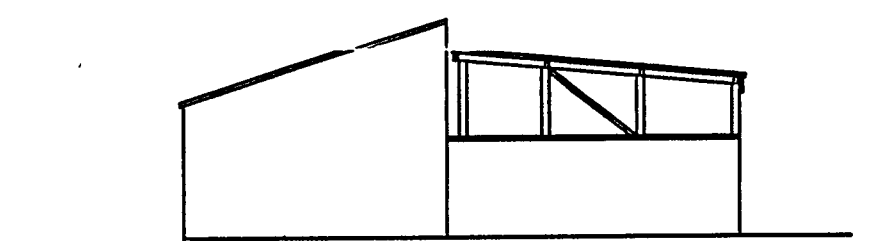

west

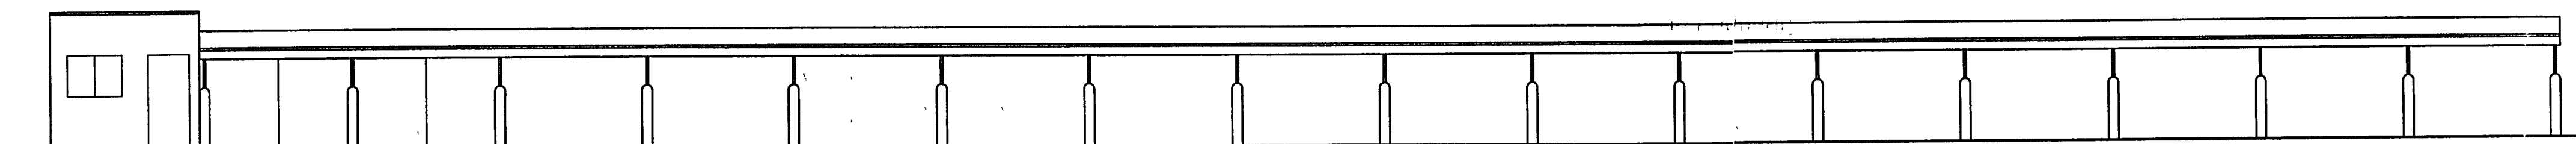


south

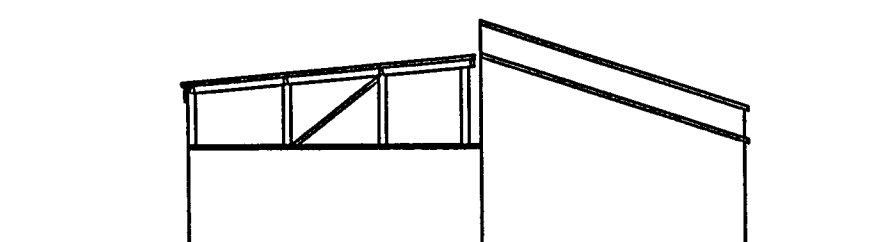

east

EXISTING ELEVATIONS 1:100@A1

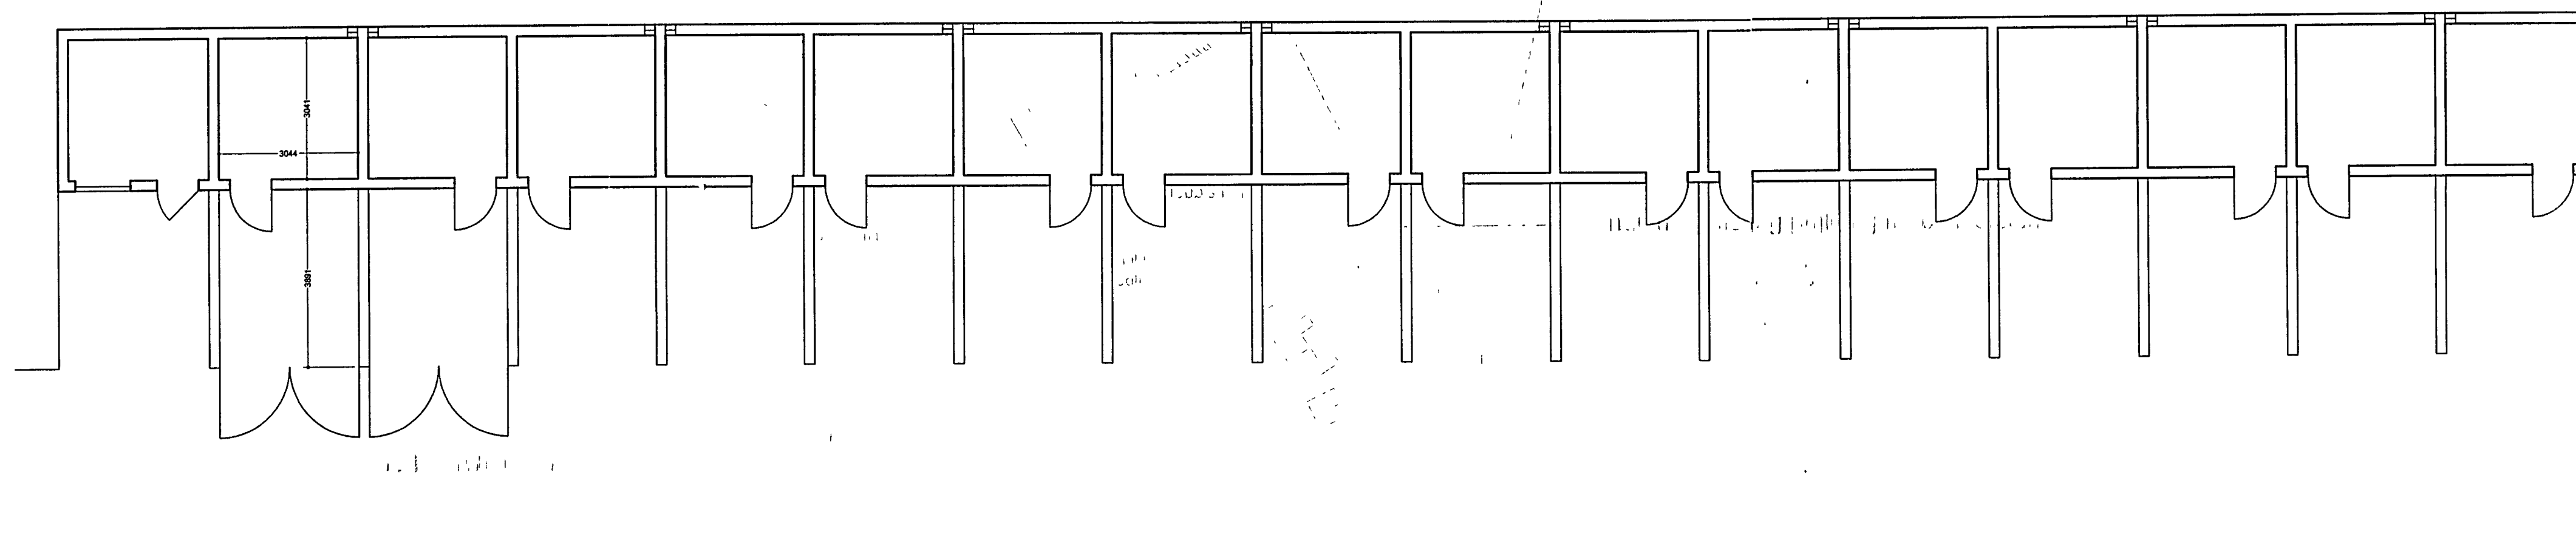

EXISTING PLAN 1:100@A1