


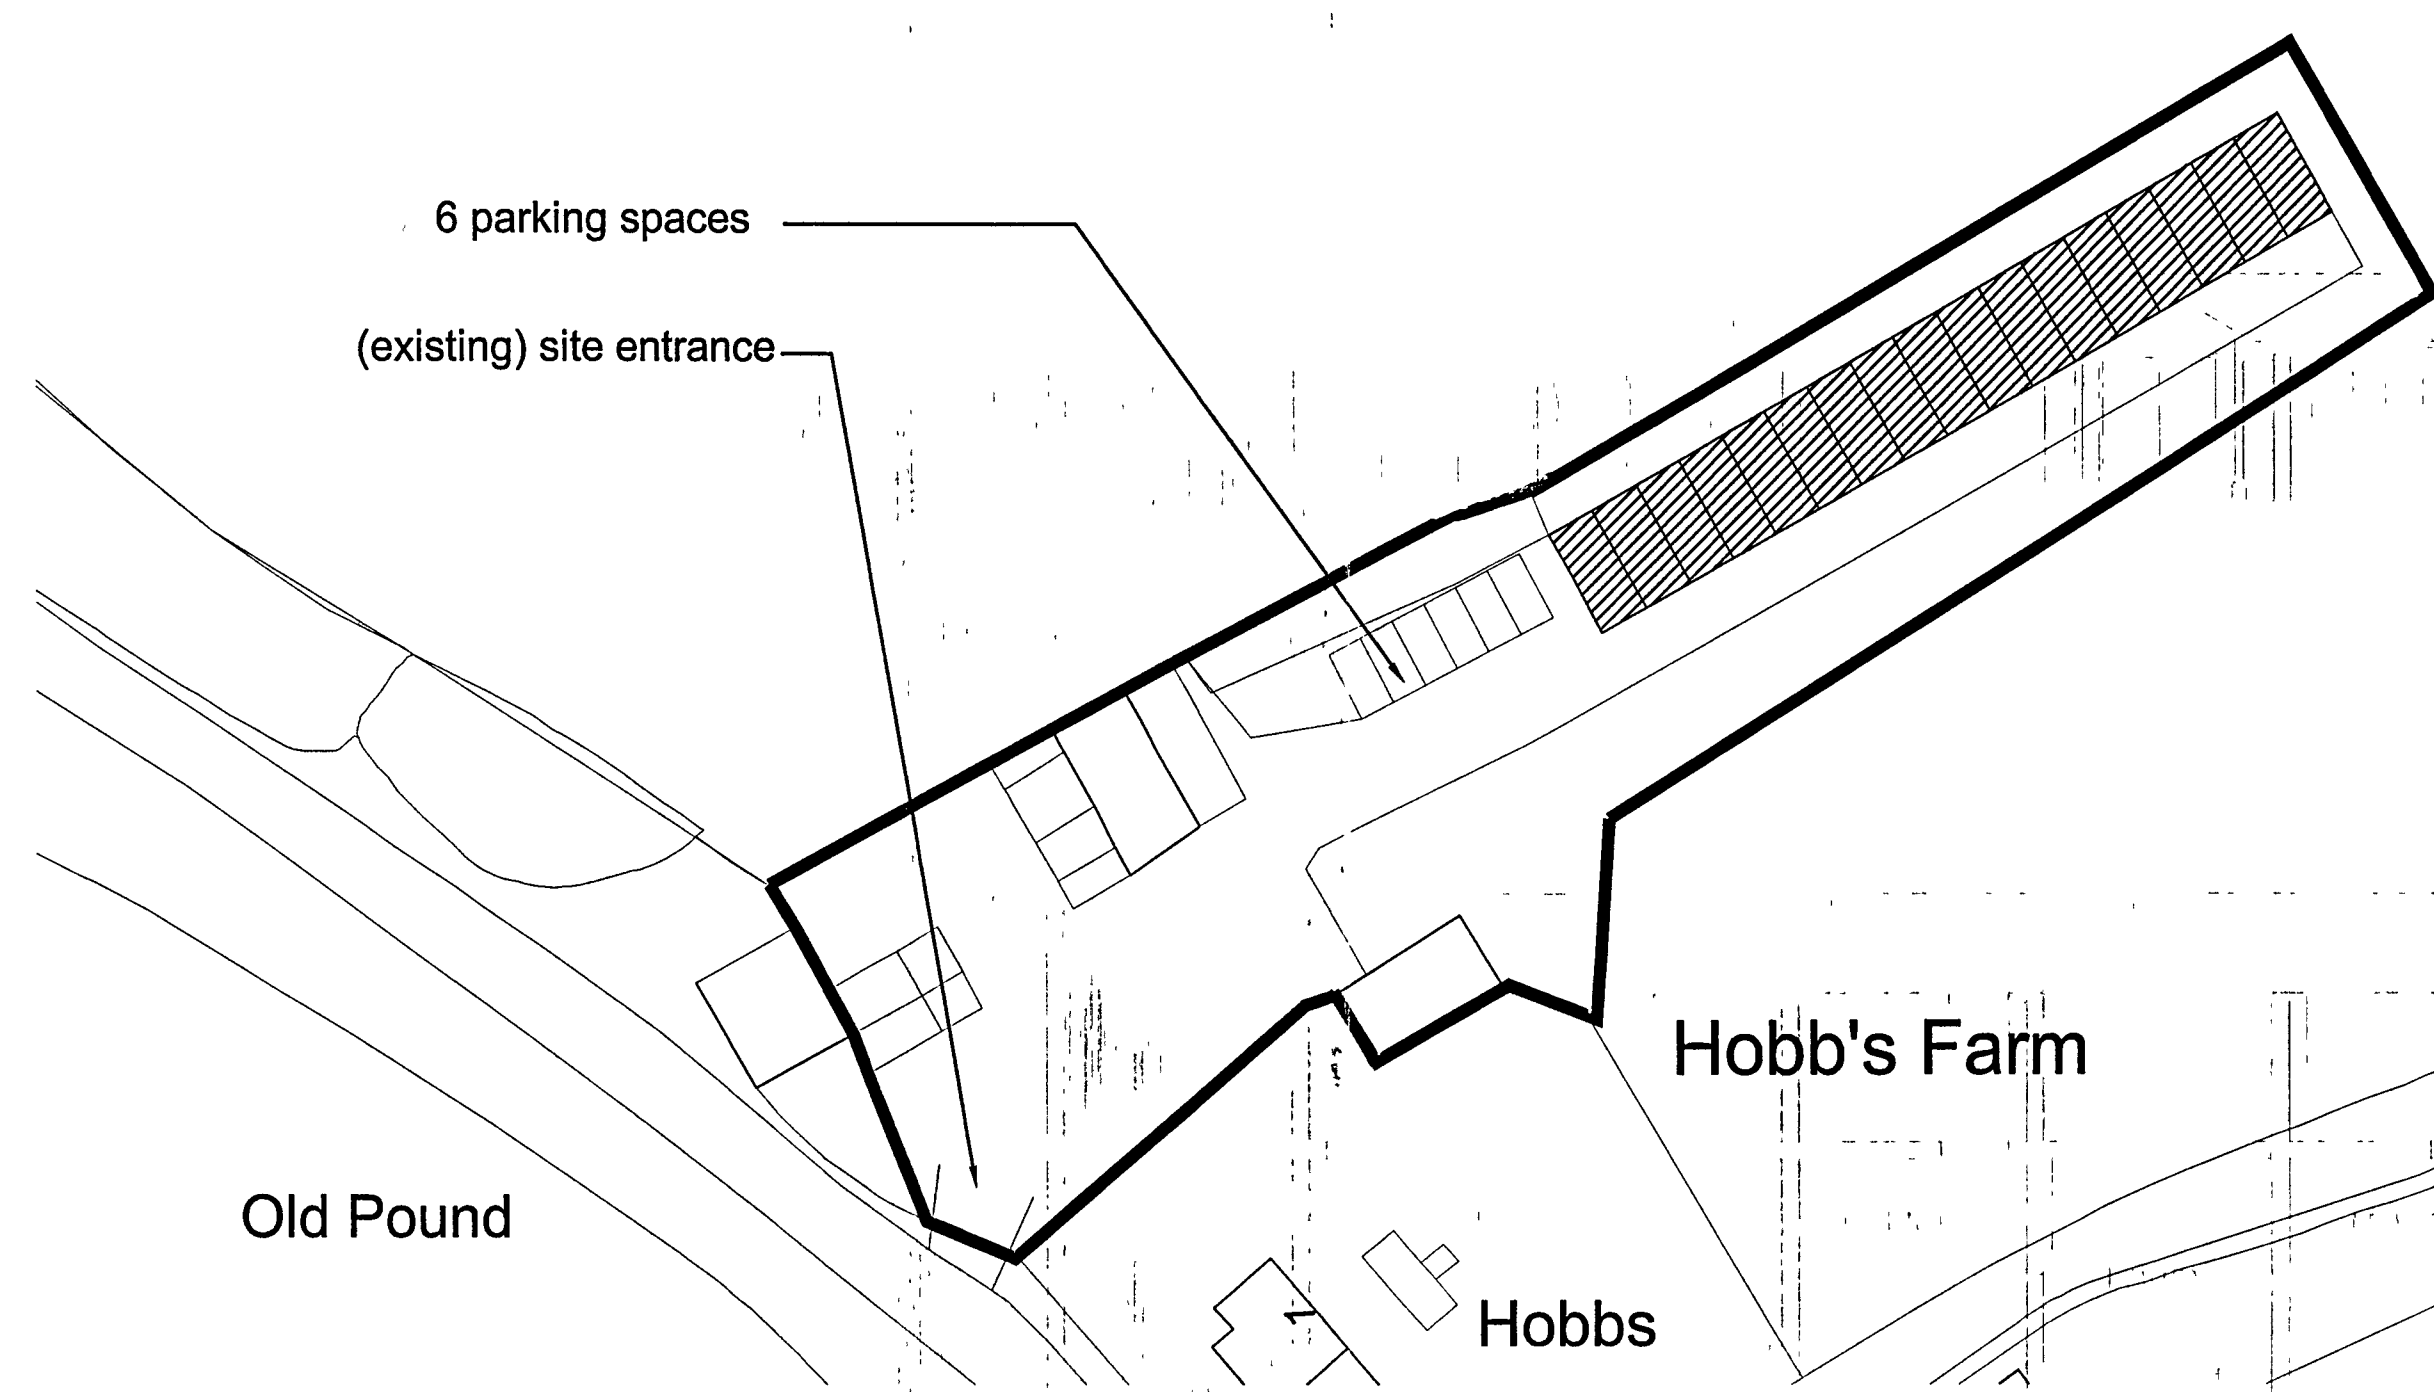


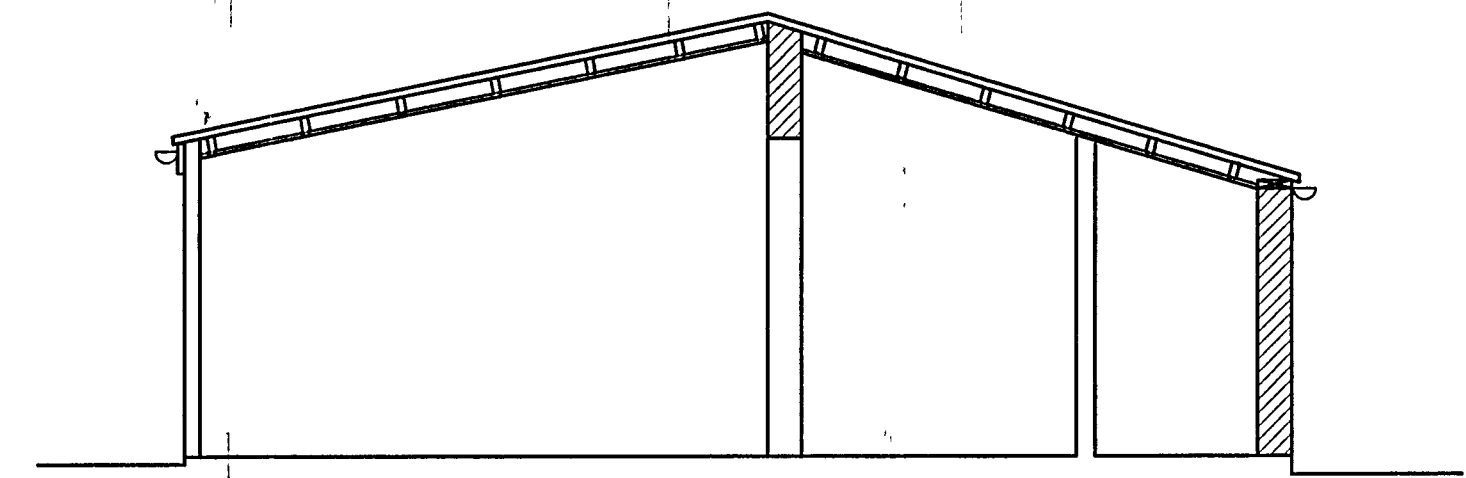


SITE PLAN 1:500@A1

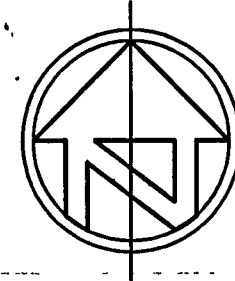

PROPOSED SECTION 1:50@A1

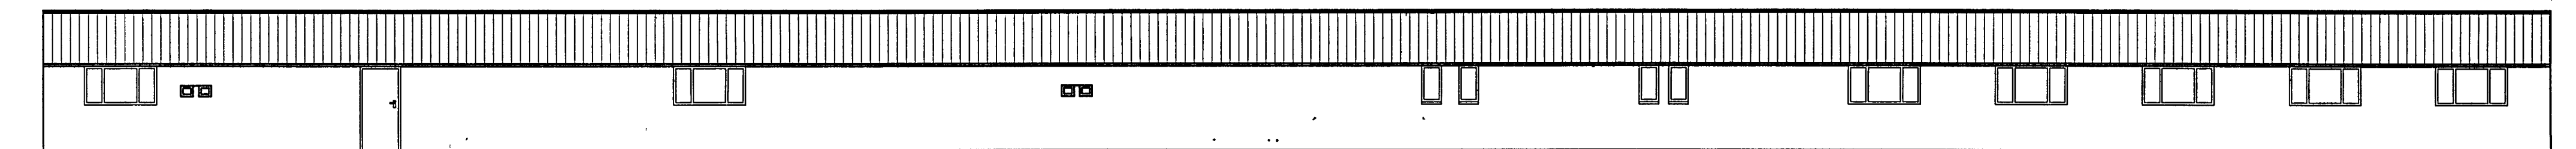


north

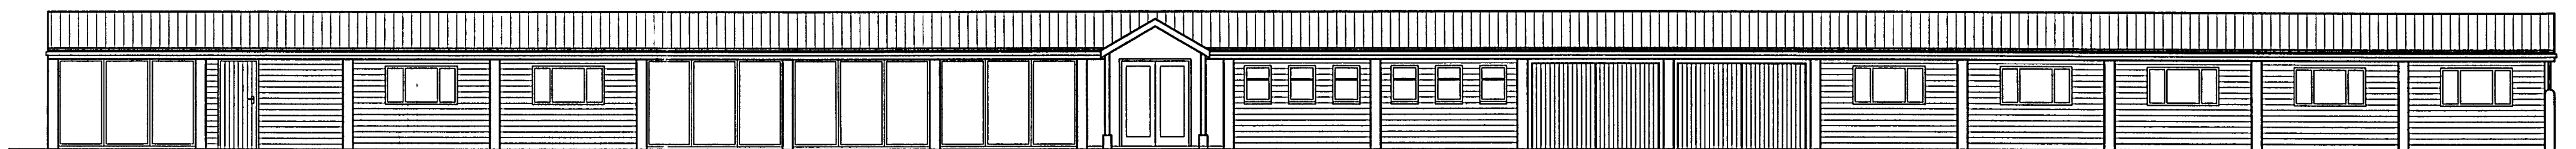


south


PROPOSED ELEVATIONS 1:100@A1

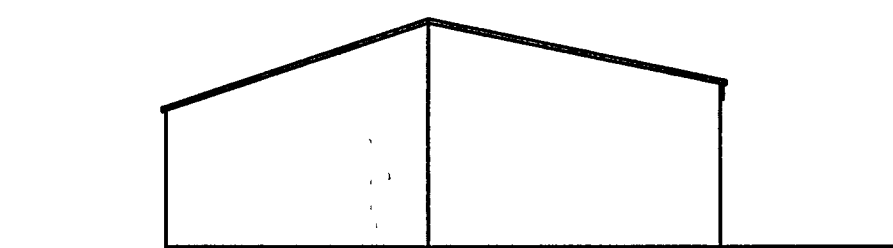

west

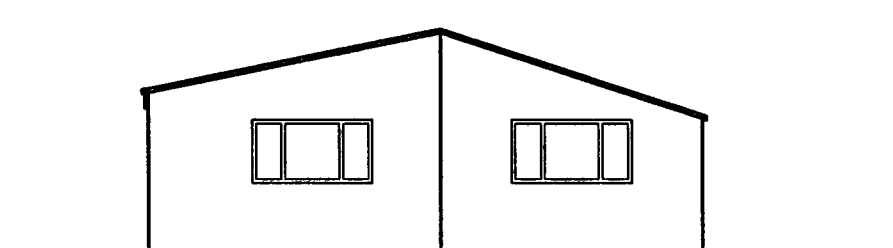

east

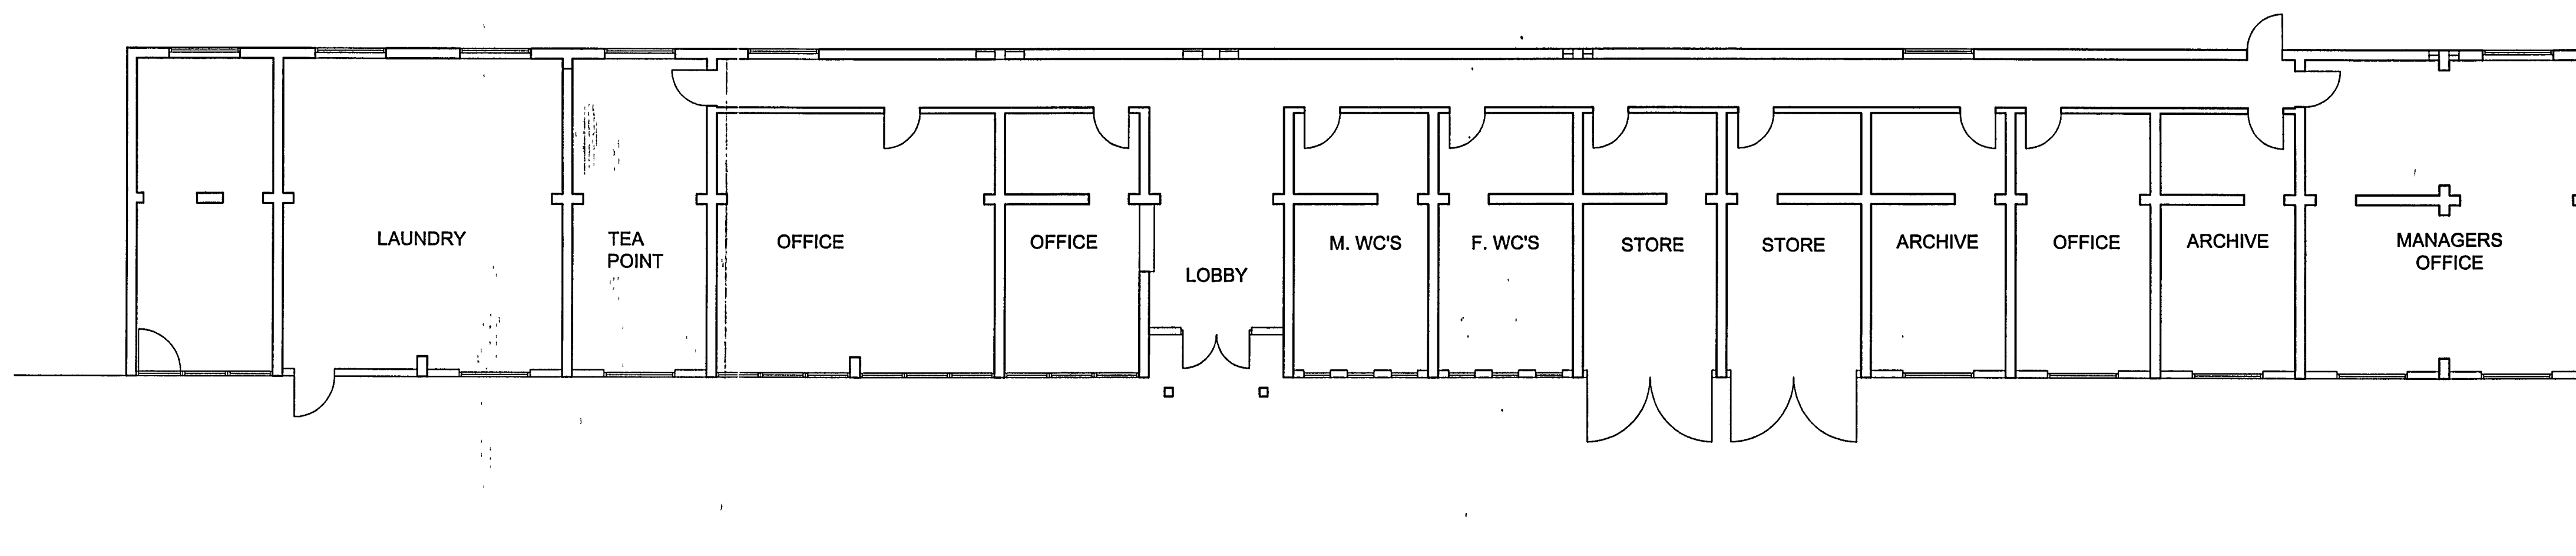

PROPOSED PLAN 1:100@A1