

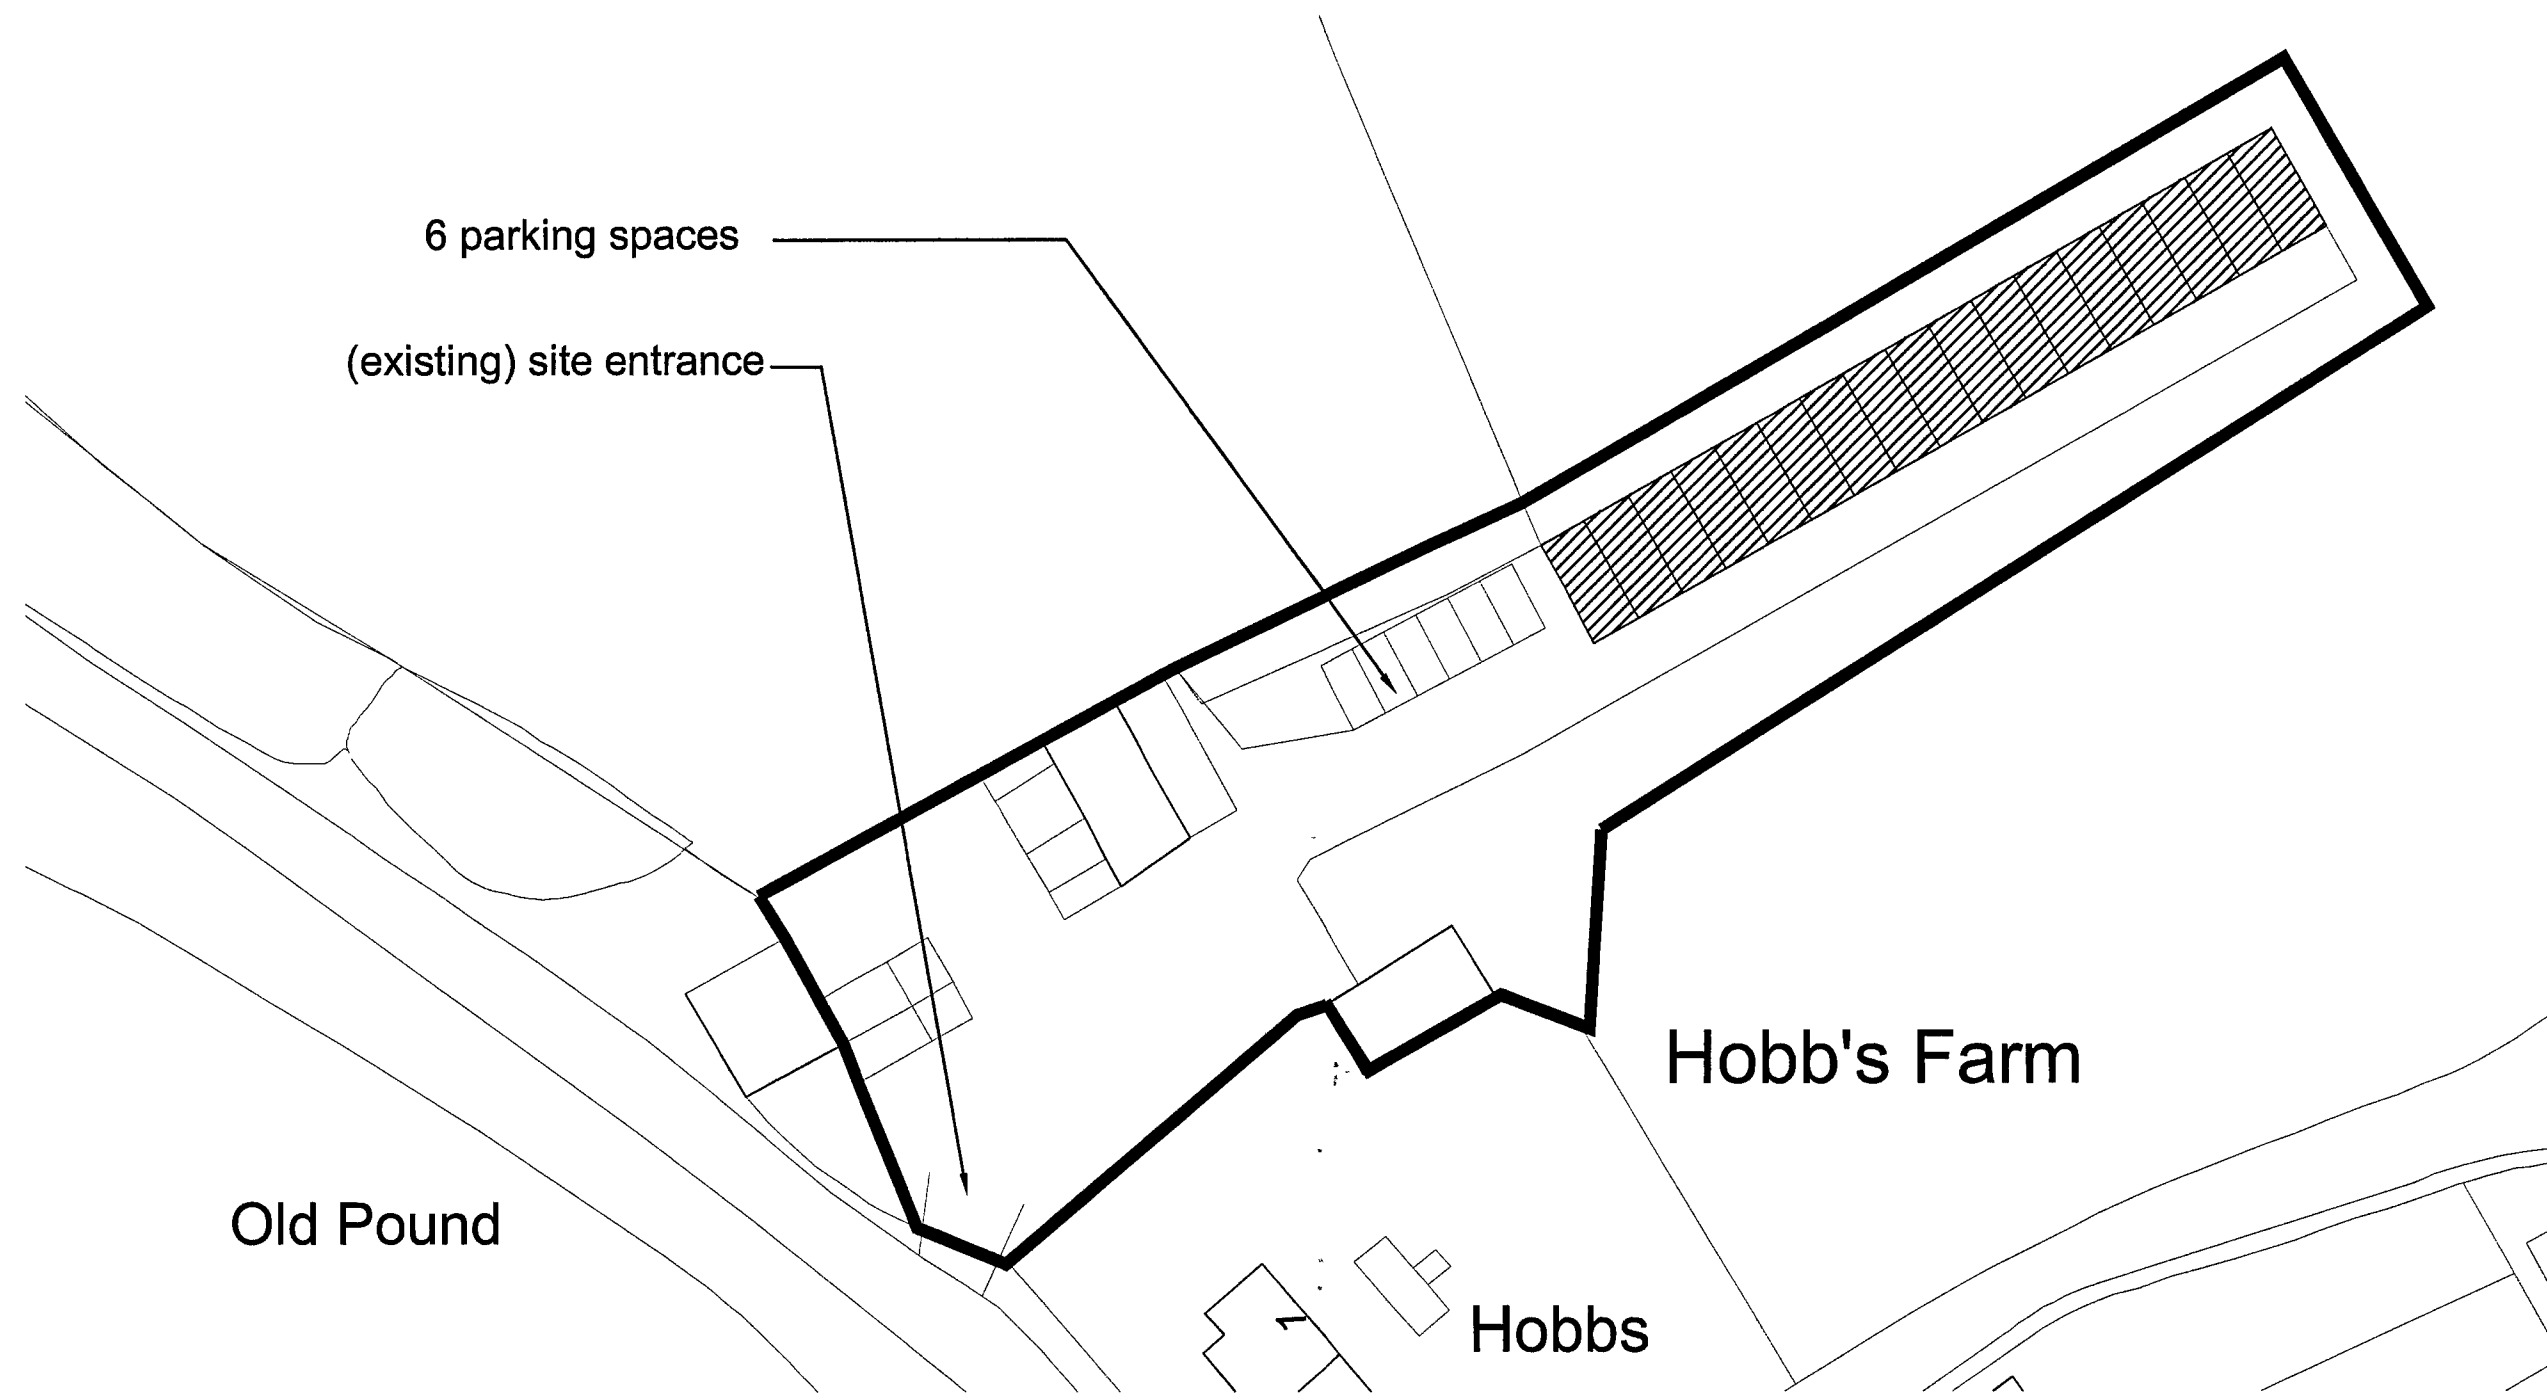



ARUN DISTRICT COUNCIL			
No.	CM	1	08
SUBSTITUTION			
RECEIVED	16/5/08		

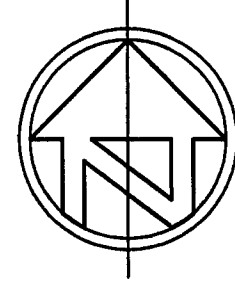


SITE PLAN 1:500@A1

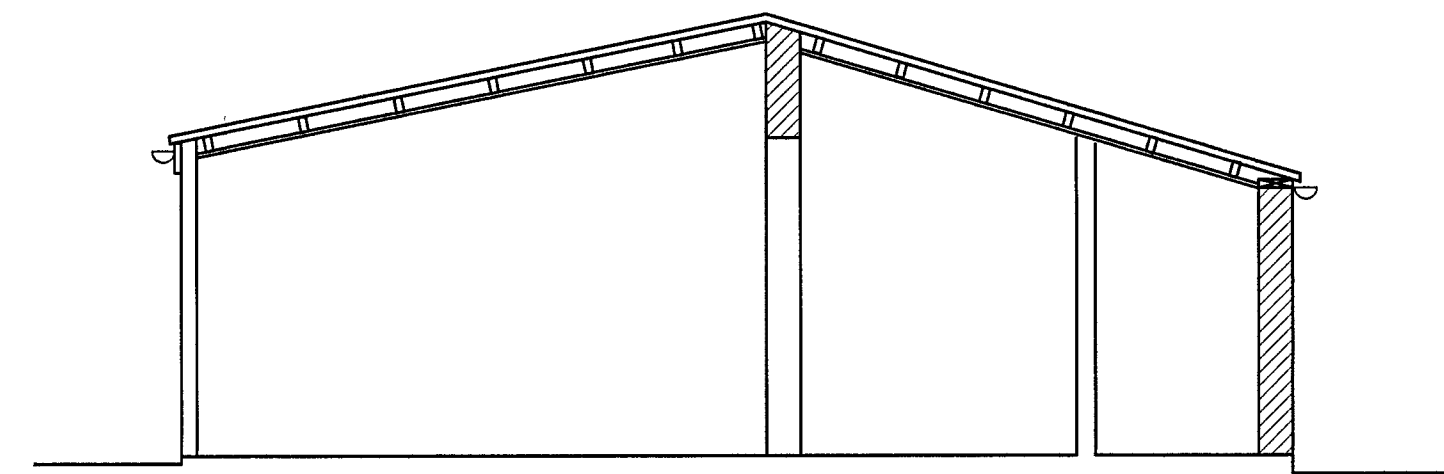

PROPOSED SECTION 1:50@A1

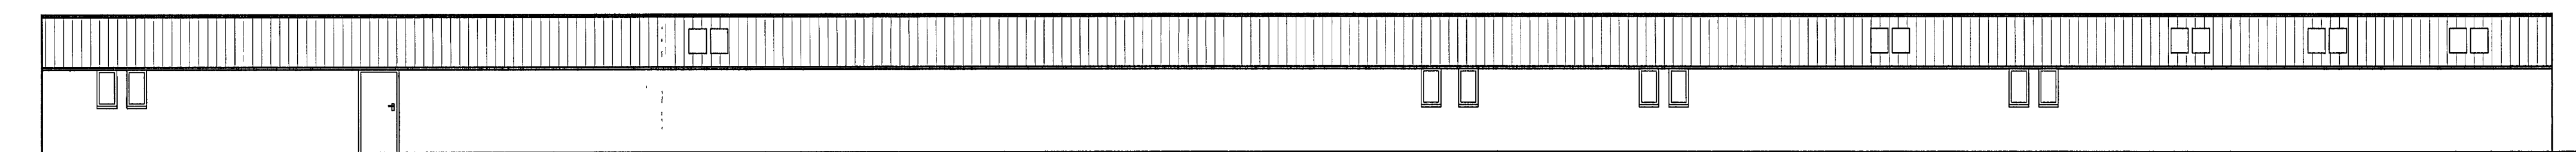


north

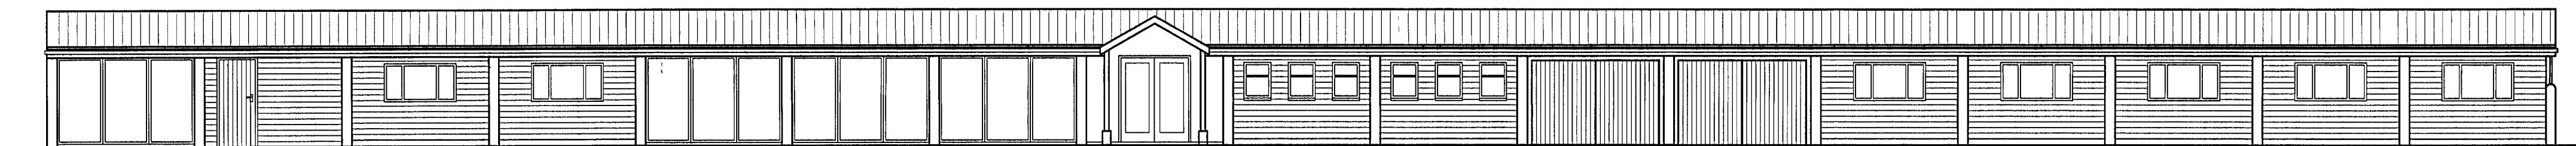


south


PROPOSED ELEVATIONS 1:100@A1

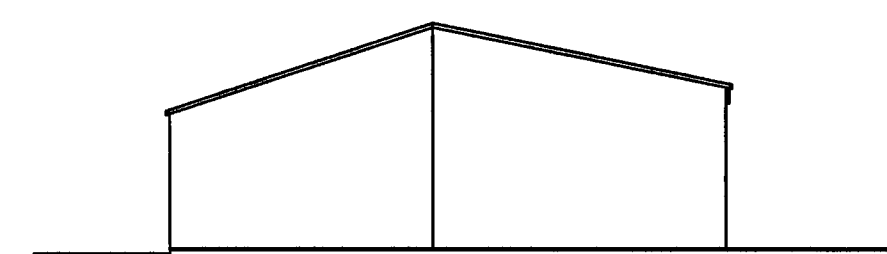

west

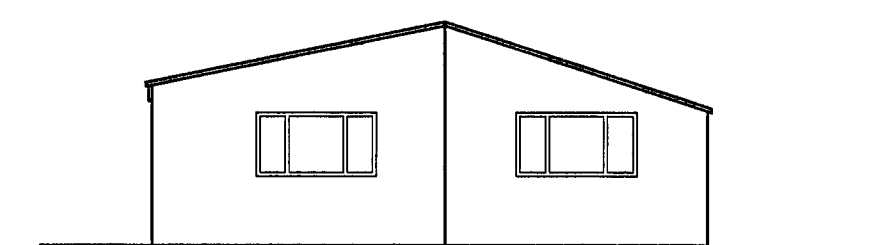

east

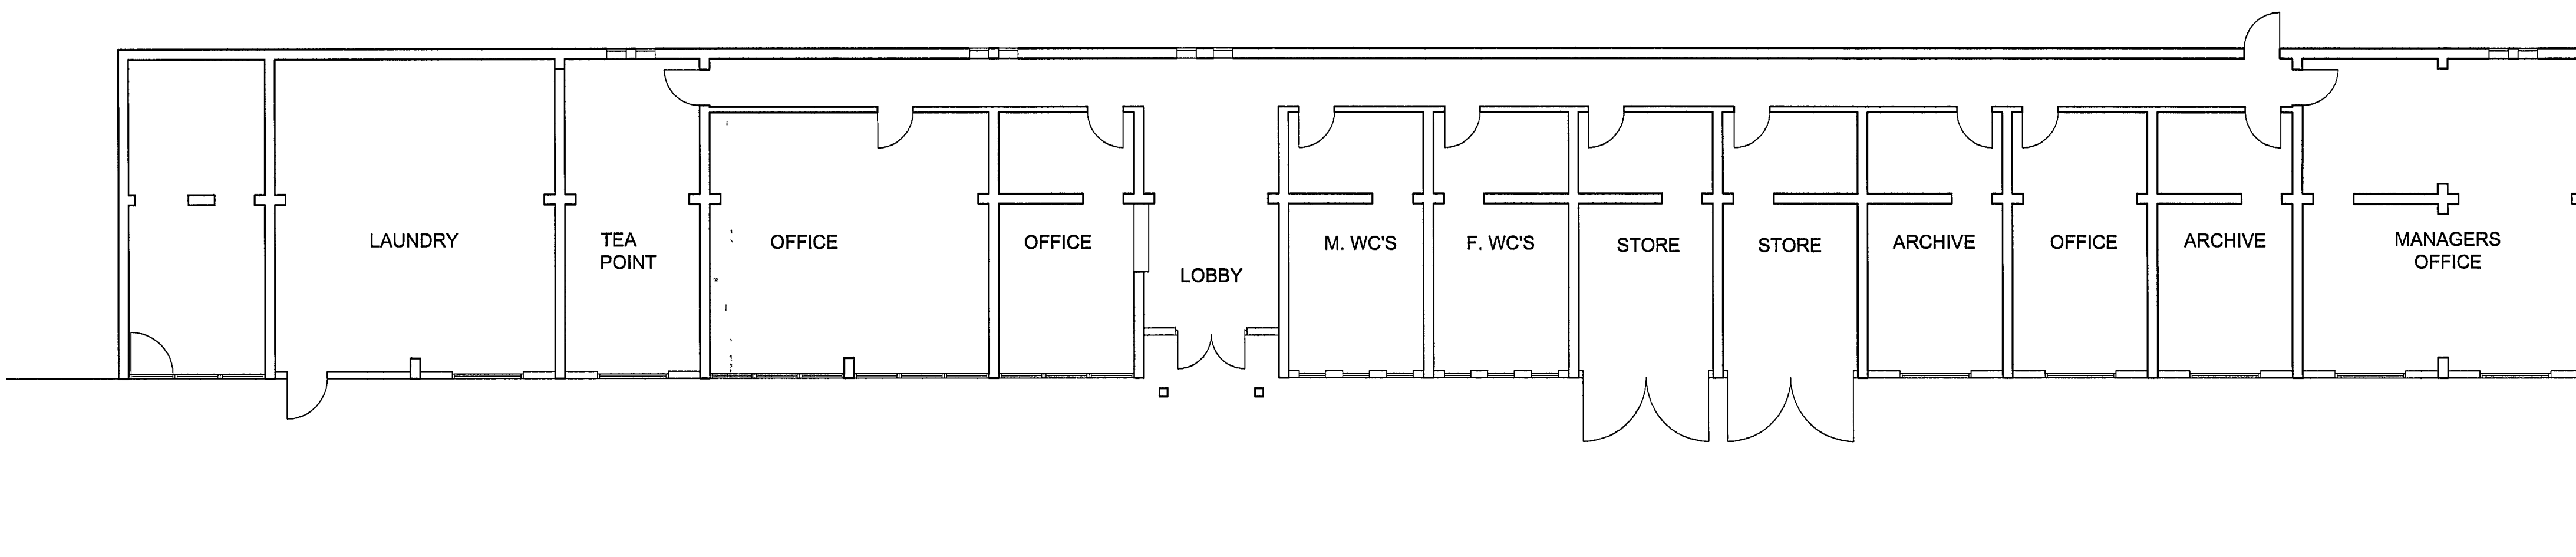

PROPOSED PLAN 1:100@A1

