


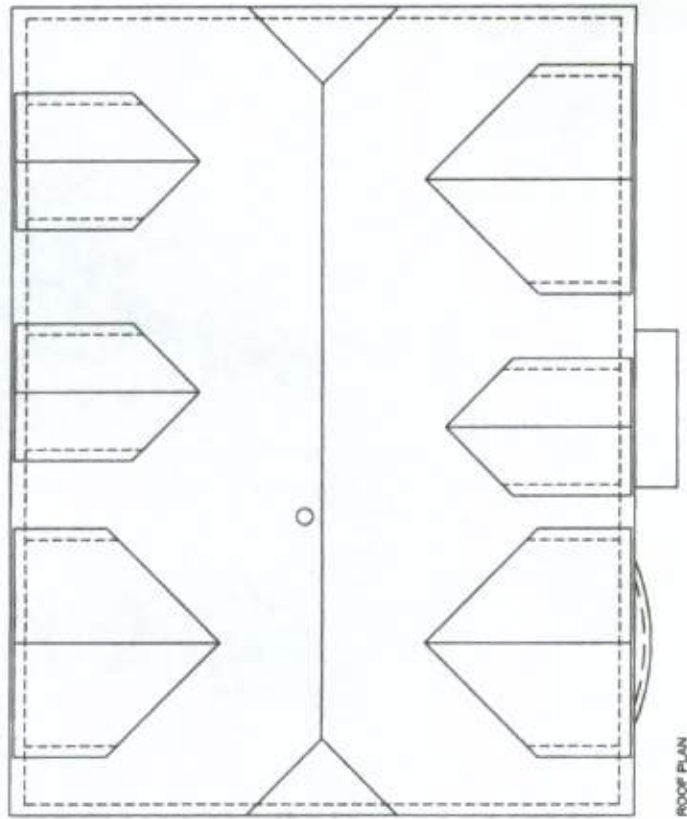


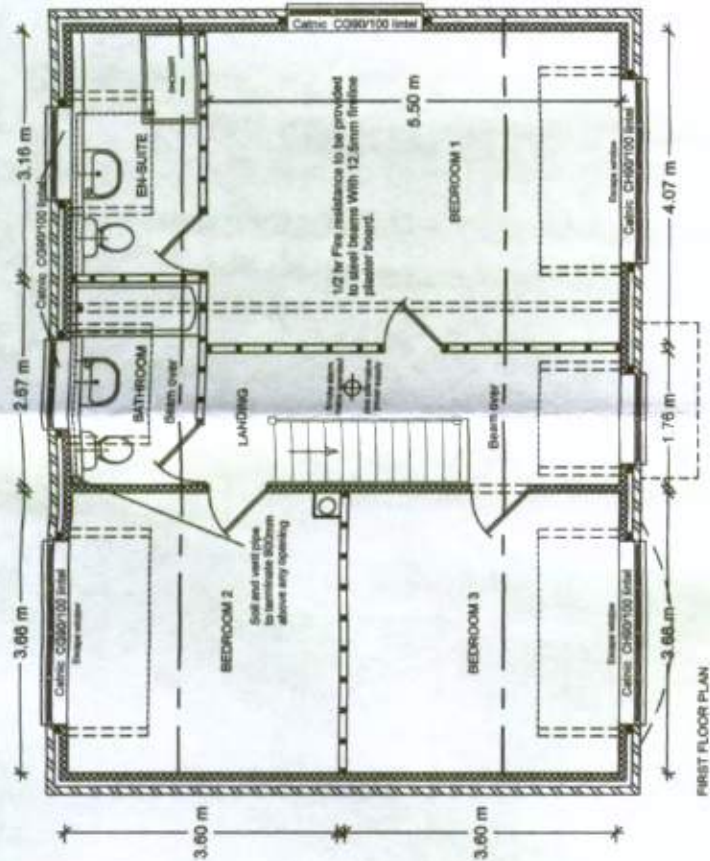

Proposed annex to main dwelling of Poole Place with a new three bedroom Chalet bungalow. The floor will be raised to level 600mm above the ground level.

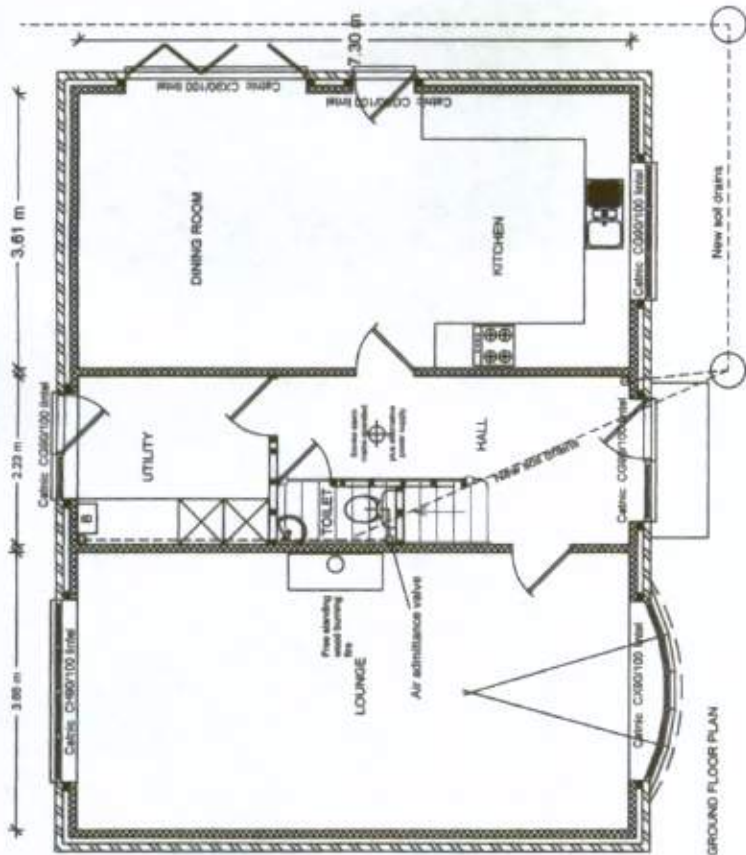

Do not scale from drawings (excepting Local Authorities)				
All dimensions to be checked on site				
All work to comply with Building Regulations, British Standards, manufacturer's instructions /specifications and engineer's calculations at all times. Construction must also comply with all safety at work regulations. Additional work may be requested by the building inspector as work proceeds to ensure the new building complies with all building regulations.				
Rev	Change	Date	By	
BKM PLANS architectural plans and drawing service				
Title: Proposed Annex at Poole Place Climbing Littlehampton				
Scale	1:100 1:2500			
Date	21st September 2011			
Drawn by				
Drawing 1 / 4				
All drawings are copyright of BKM architectural plans and drawings service and may not be reproduced without prior permissions				

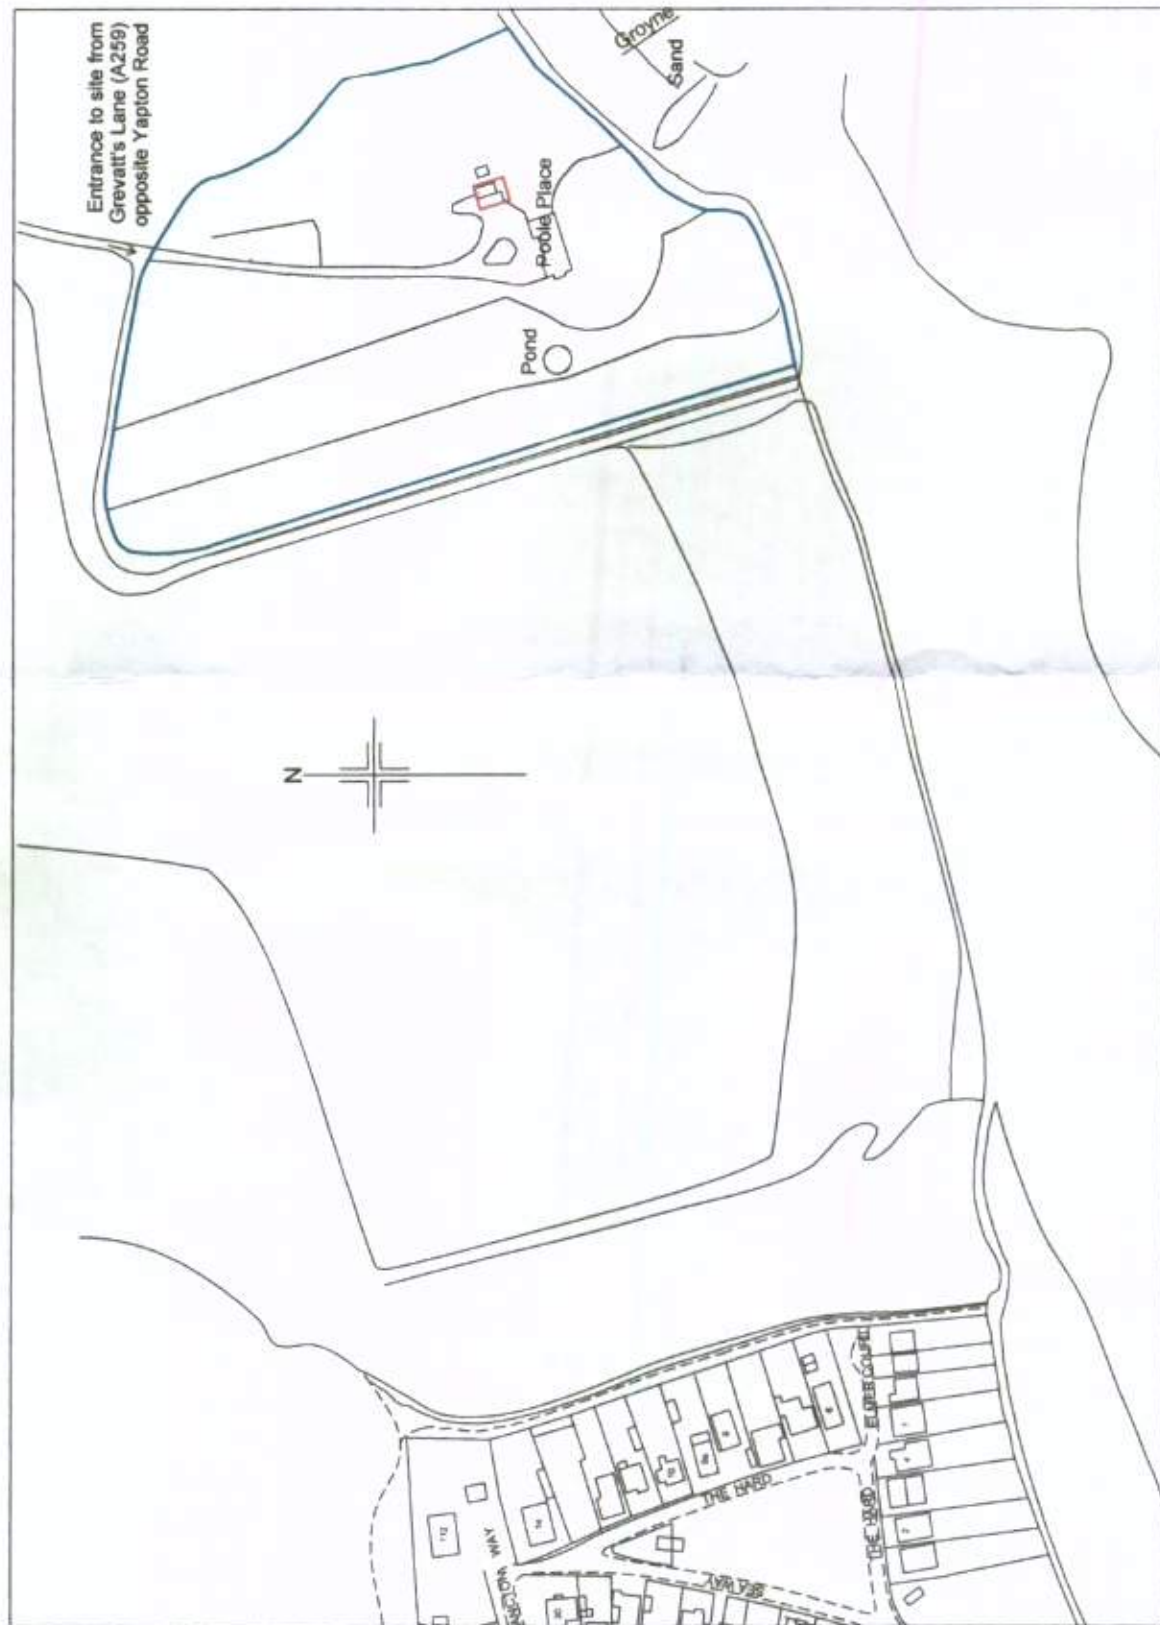

LOCATION PLAN

