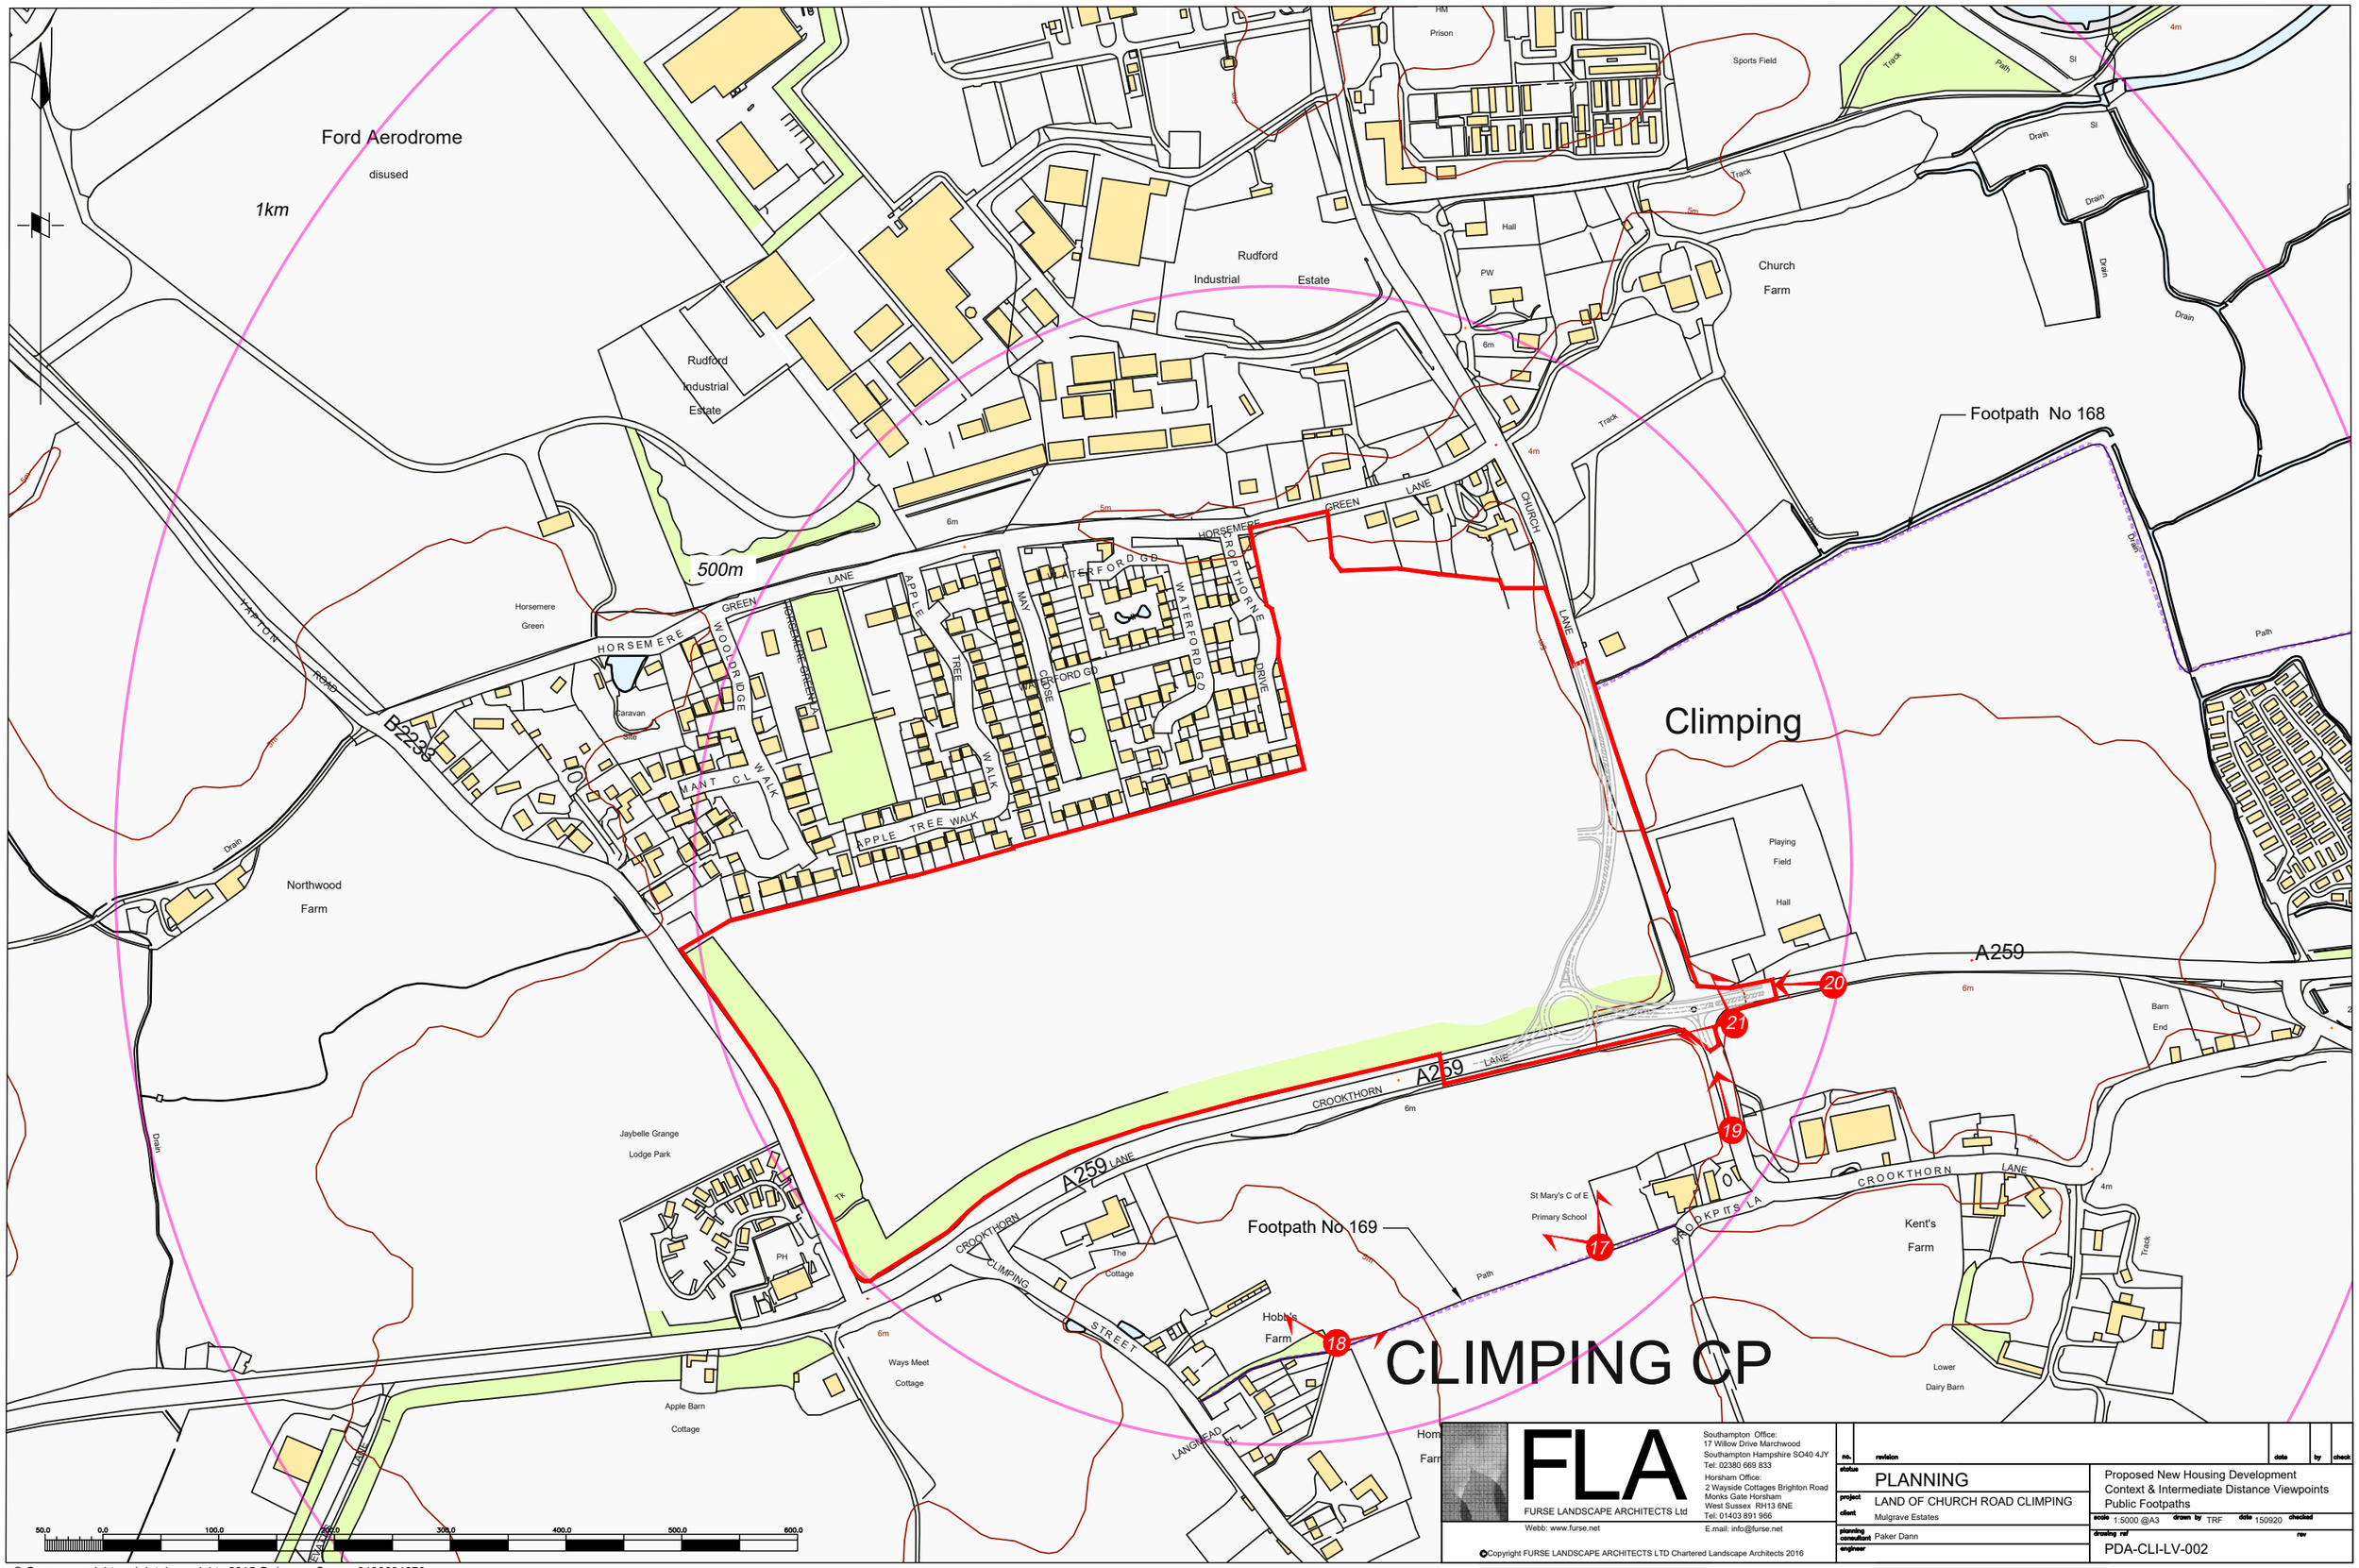


© Crown copyright and database rights 2015 Ordnance Survey 0100031673

ARUN DISTRICT COUNCIL CM/1/17/OUT

FLA
FURSE LANDSCAPE ARCHITECTS Ltd
Southampton Office:
17 Willow Drive Marchwood
Southampton Hampshire SO40 4JY
Tel: 02380 669 833
Horsham Office:
2 Wayside Cottages Brighton Road
Monks Gate Horsham
West Sussex RH13 6NE
Tel: 01403 891 966
Webb: www.furse.net
E.mail: info@furse.net

©Copyright FURSE LANDSCAPE ARCHITECTS LTD Chartered Landscape Architects 2016

no.	revision	date	by	check

status PLANNING
project LAND OF CHURCH ROAD CLIMPING
client Mulgrave Estates
planning consultant Paker Dann
engineer

Proposed New Housing Development
Context & Intermediate Distance Viewpoints
Public Footpaths

scale 1:5000 @A3 drawn by TRF date 150920 checked
drawing ref PDA-CLI-LV-002 rev