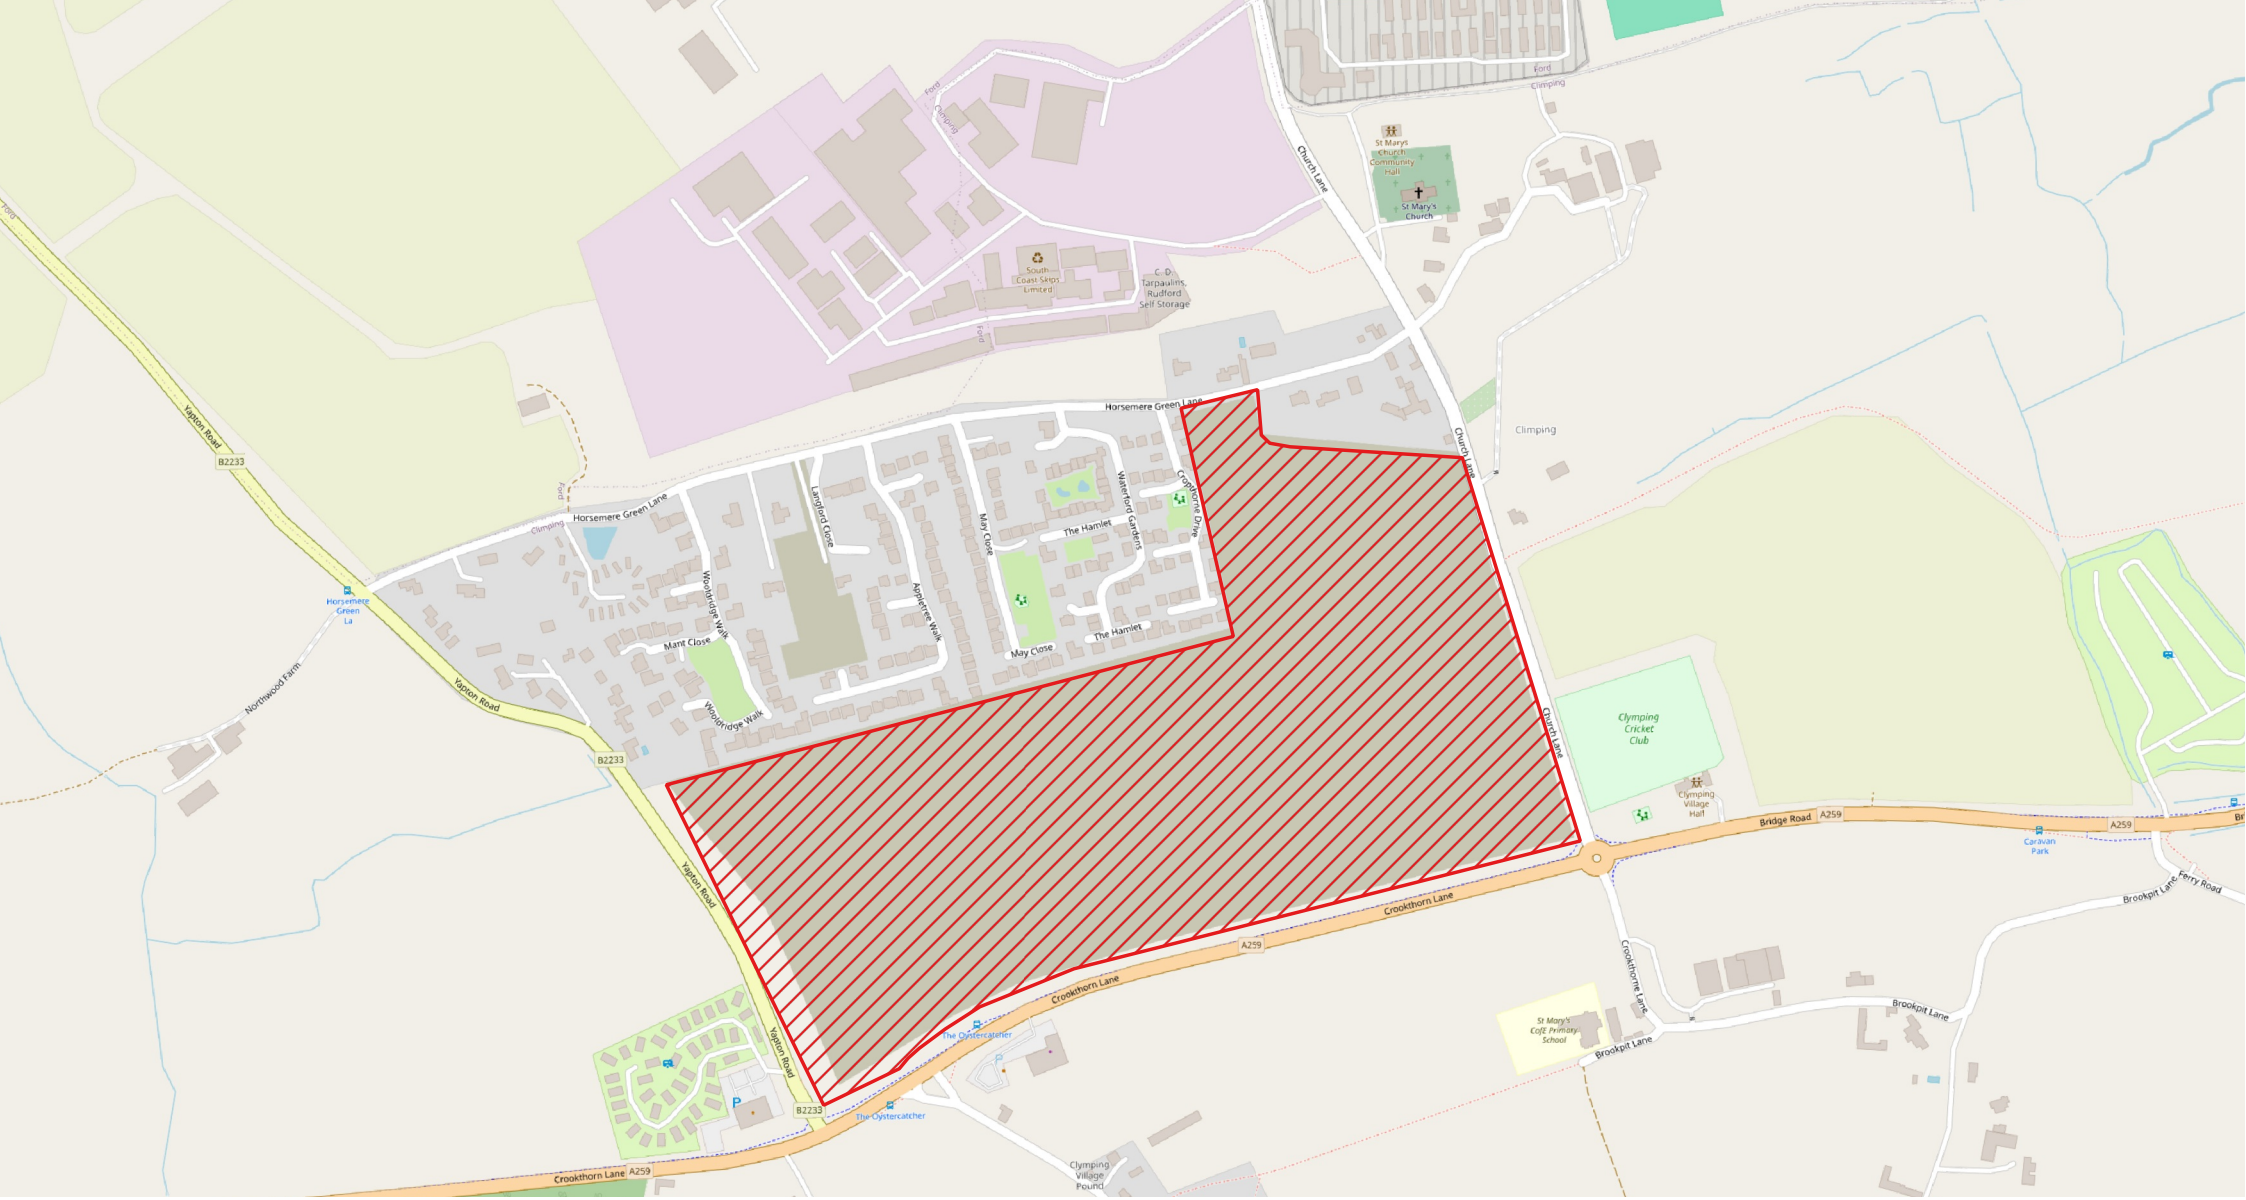


PLAN REFERRED TO IN THE VARIATION OF THE APPOINTMENTS OF INDEPENDENT WATER NETWORKS LIMITED AND SOUTHERN WATER SERVICES LIMITED, AS SEWERAGE UNDERTAKERS, MADE BY THE WATER SERVICES REGULATION AUTHORITY ON ...

ADDRESS : CROOKTHORN LANE, CLIMPING, LITTLEHAMPTON, WEST SUSSEX, BN17 5GG.
OS GRID REFERENCE: 500084, 102021
SCALE: 1: 7000
DRAWN BY: GM
DATE: 15/07/2024

[redacted]

0 100 200 m

CROOKTHORN LANE
INSET SEWERAGE

MAP 1