
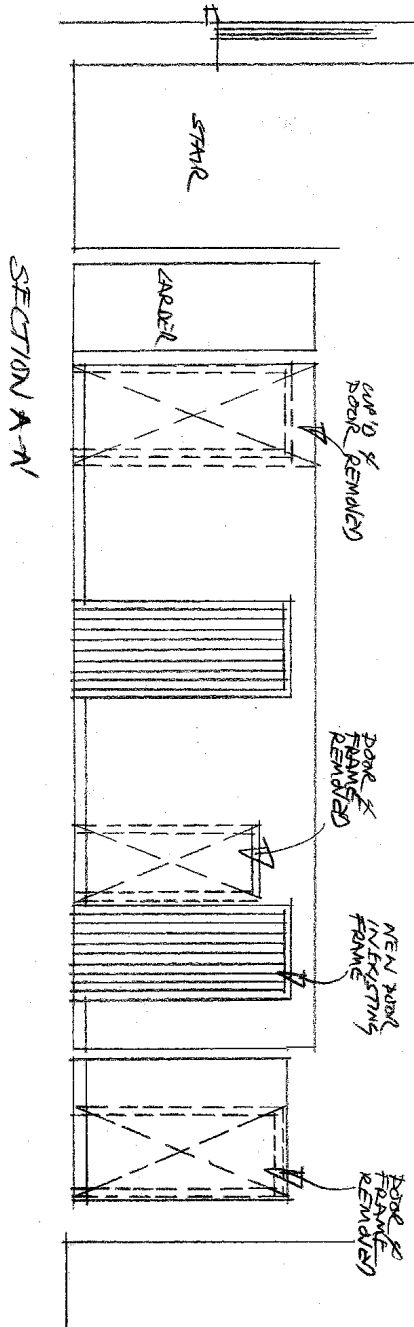


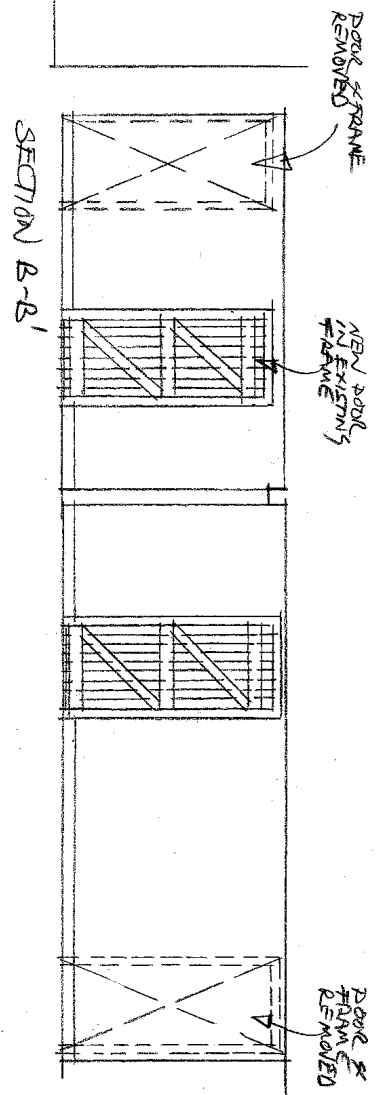

0 1 2 3 4 5
SCALE IN METRES

KENTS DAIRY COTTAGES, BN17 5QU

SECTIONS A-A' & B-B' AS PROPOSED

SCALE 1:500 A3 DATE 30/12/21 DRG. No 737 / 4 REV.

PHILIP WAGNER ARCHITECTS
ARCHITECTURE PLANNING INTERIOR DESIGN
5 LADBROKE ROAD LONDON W11 3PA
TELEPHONE 020 7231 3219 FAX 020 7239 1445
• e-mail mailbox@philipwagner.co.uk •

NO DIMENSIONS TO BE SCALED FROM THIS DRAWING, ALL DIMENSIONS TO BE CHECKED ON SITE