



View from the South Scale 1:200 showing new building in relation to existing buildings

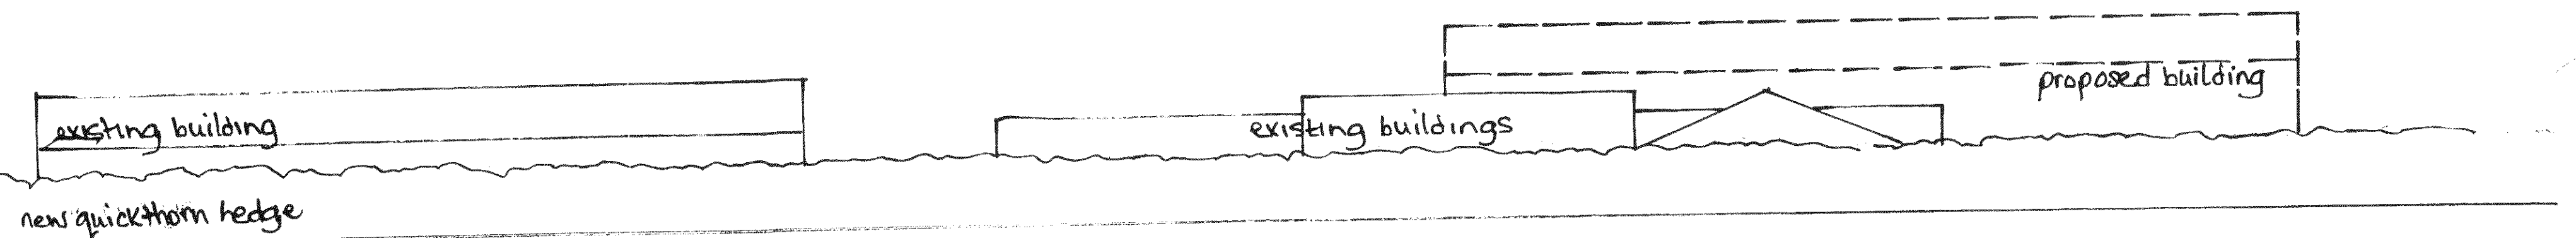

View from the North Scale 1:200 showing new building in relation to existing buildings

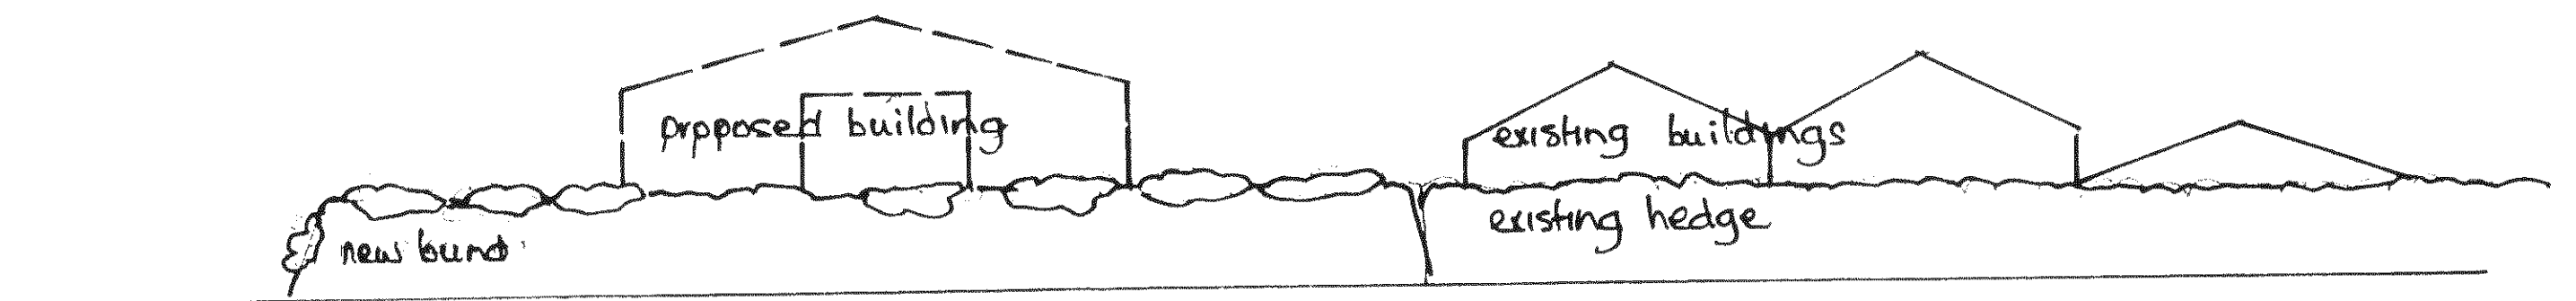

View from the East 1:200

NORTHWOOD FARM
CLYMPING.

Proposed Agricultural building

Drawing N° 2/sma Scale 1:200