




Copyright 2017 Gary Love

Check all dimensions prior to commencement of the work


If the drawing exceeds the quantity in any way the architects are to be informed before work is commenced

Drawings are to be read in conjunction with structural engineers drawings and specification

ARLUN DISTRICT COUNCIL BR16518PL

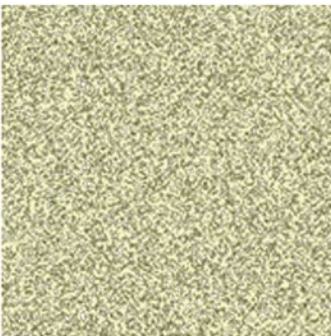

Beach

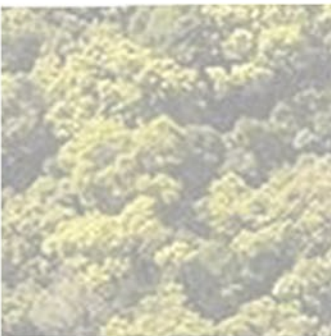

Woodland




Farmland



Road to Clymping Mill



Golf Course

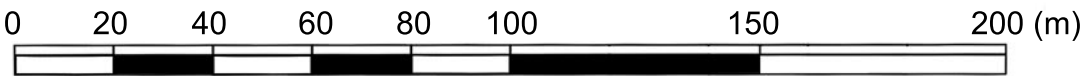

Design & Build with Love
assistant@garylove.com

Project Name: The Mill Buildings Climping	
Drawing No. 1	Drawing Title: Location Plan
Date: 11/12/2017	
Scale: 1:1500 @A1	