


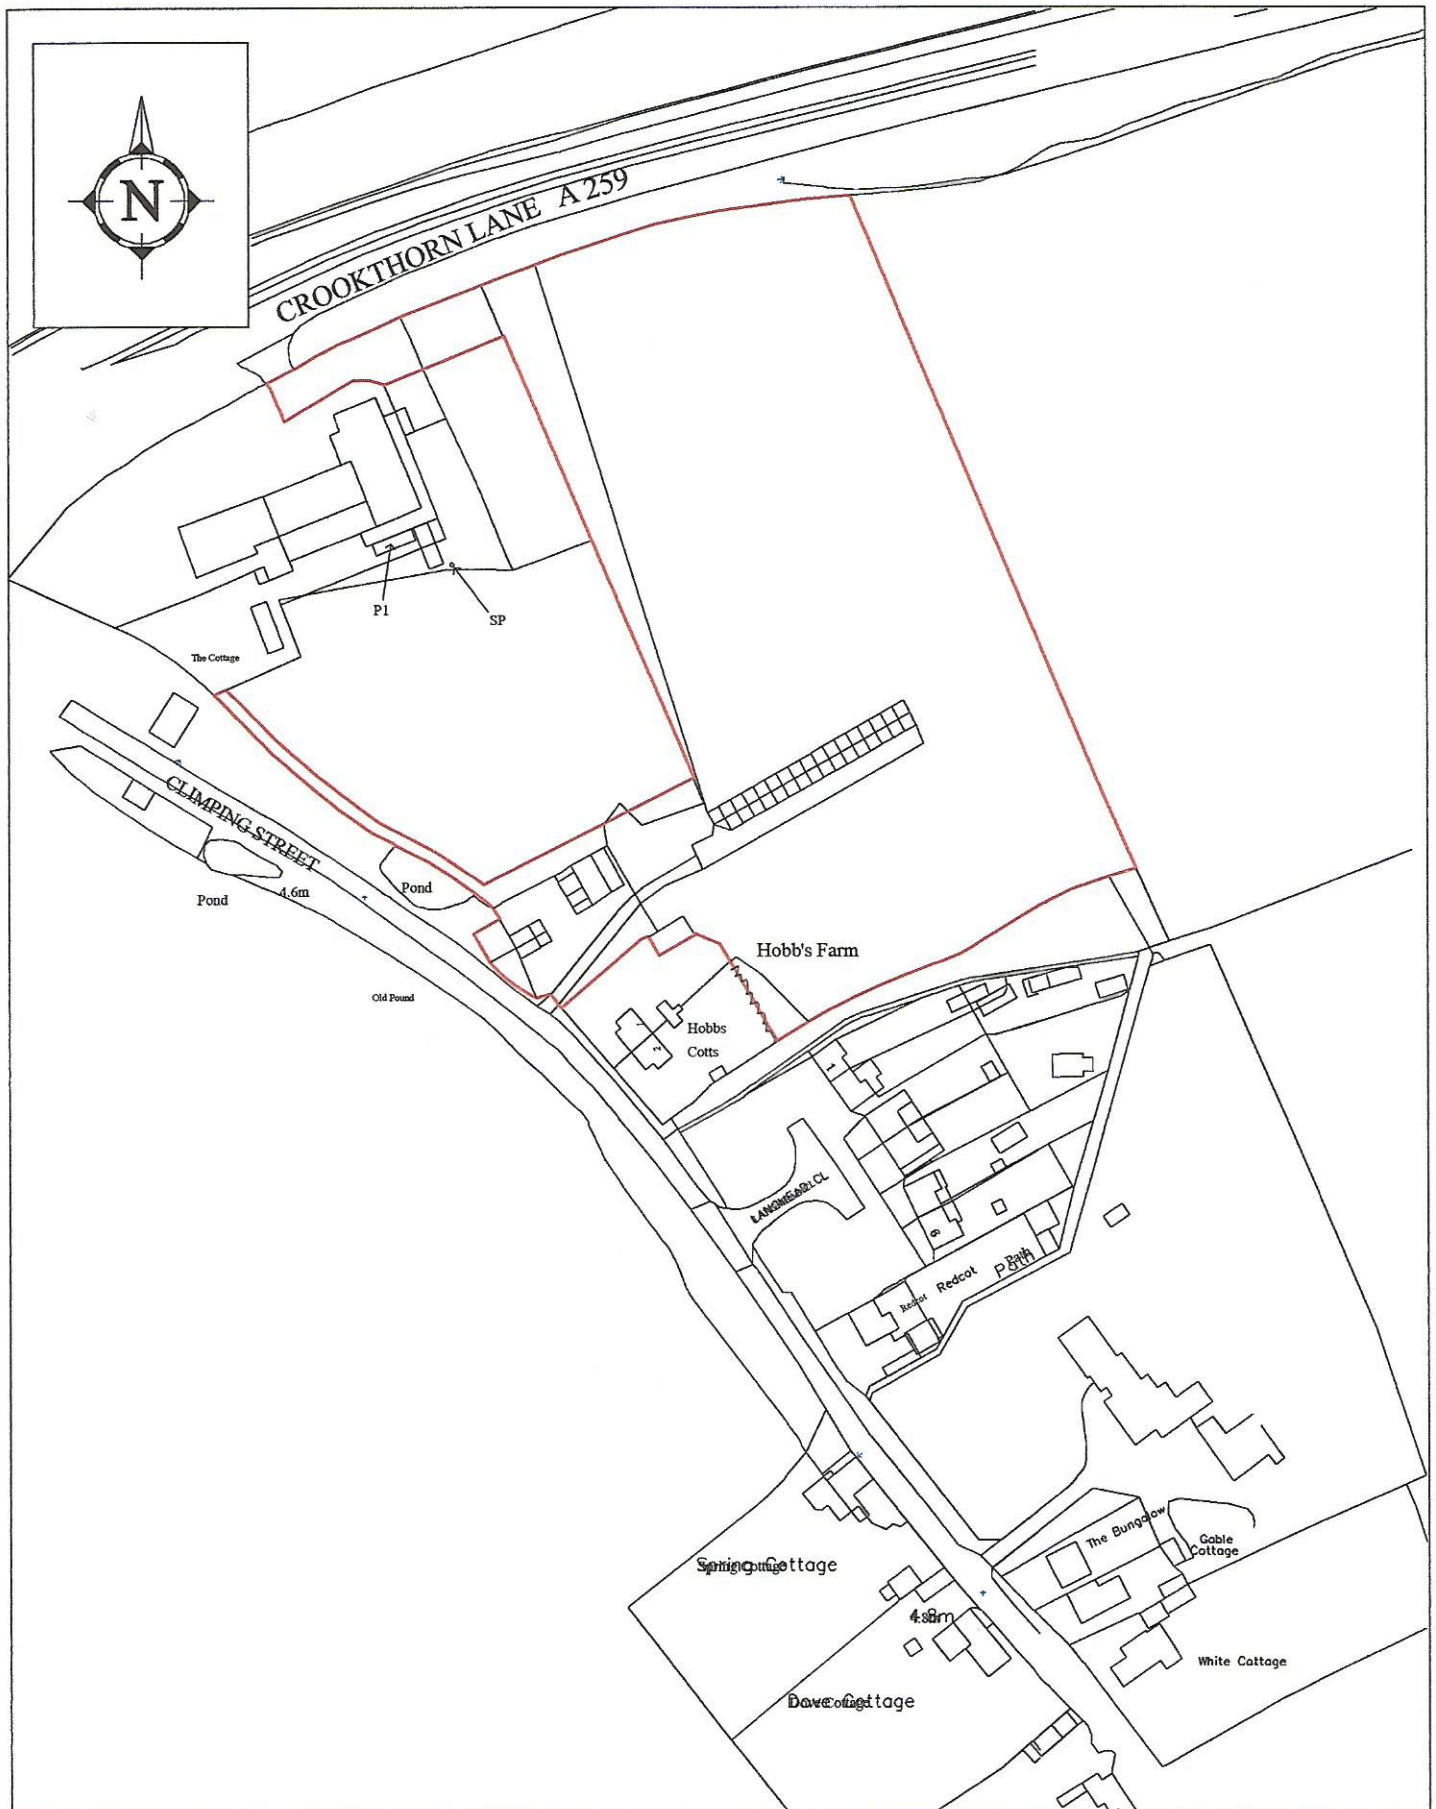

Ordnance Survey (c) Crown Copyright 2019. All rights reserved. Licence number 100022432

20 40 60 Metres



Trueplan (UK) Ltd
Mount Pleasant House
2-4 Lonsdale Gardens
Tunbridge Wells
Kent TN1 1HJ

Baird's Farm Shop, Climping,
Littlehampton, West Sussex, BN17

Scale 1:1250 @A3
Drawing no: 32221
Drawn on: 17/12/2019
Revision 00