


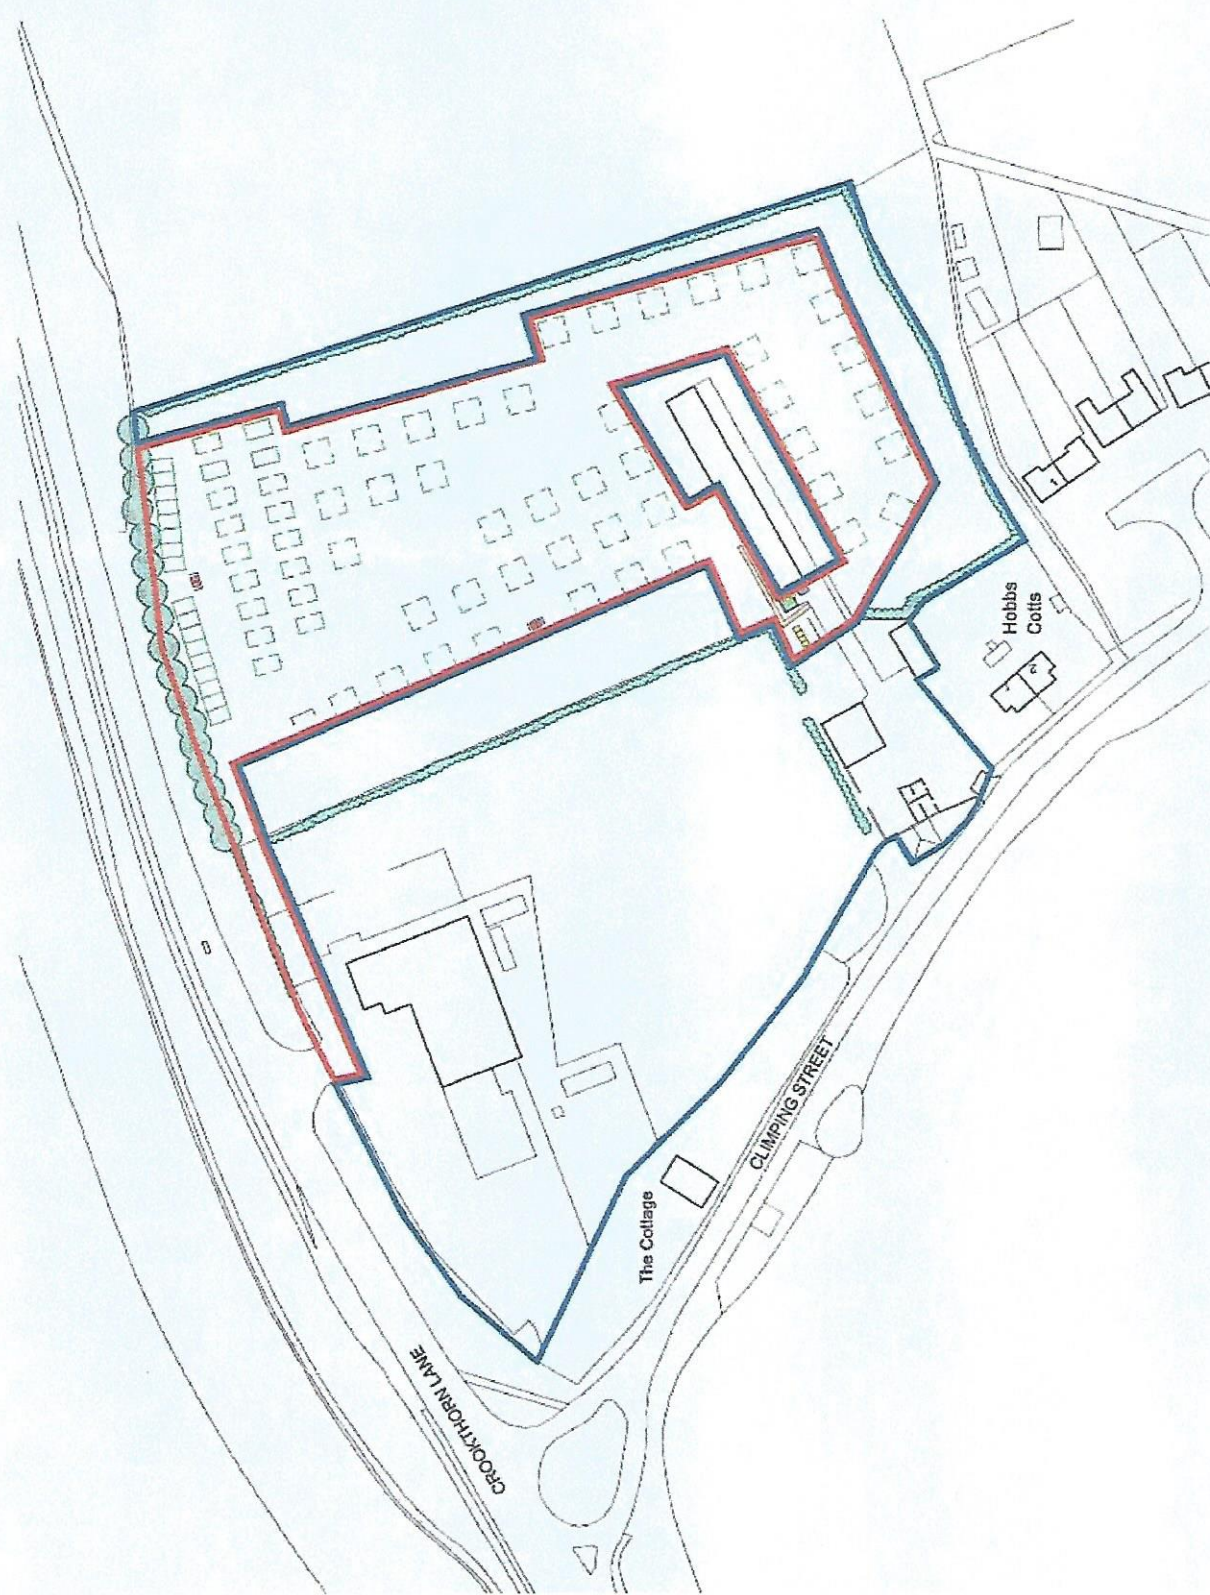

design plan 1:1250@A3

design

1091/DPA01

Land East Of Farm Shop - Camping Field
revision 01