




PROPOSED ELEVATIONS 1:100 @ A3

ARUN DISTRICT COUNCIL CM/21/18/HH

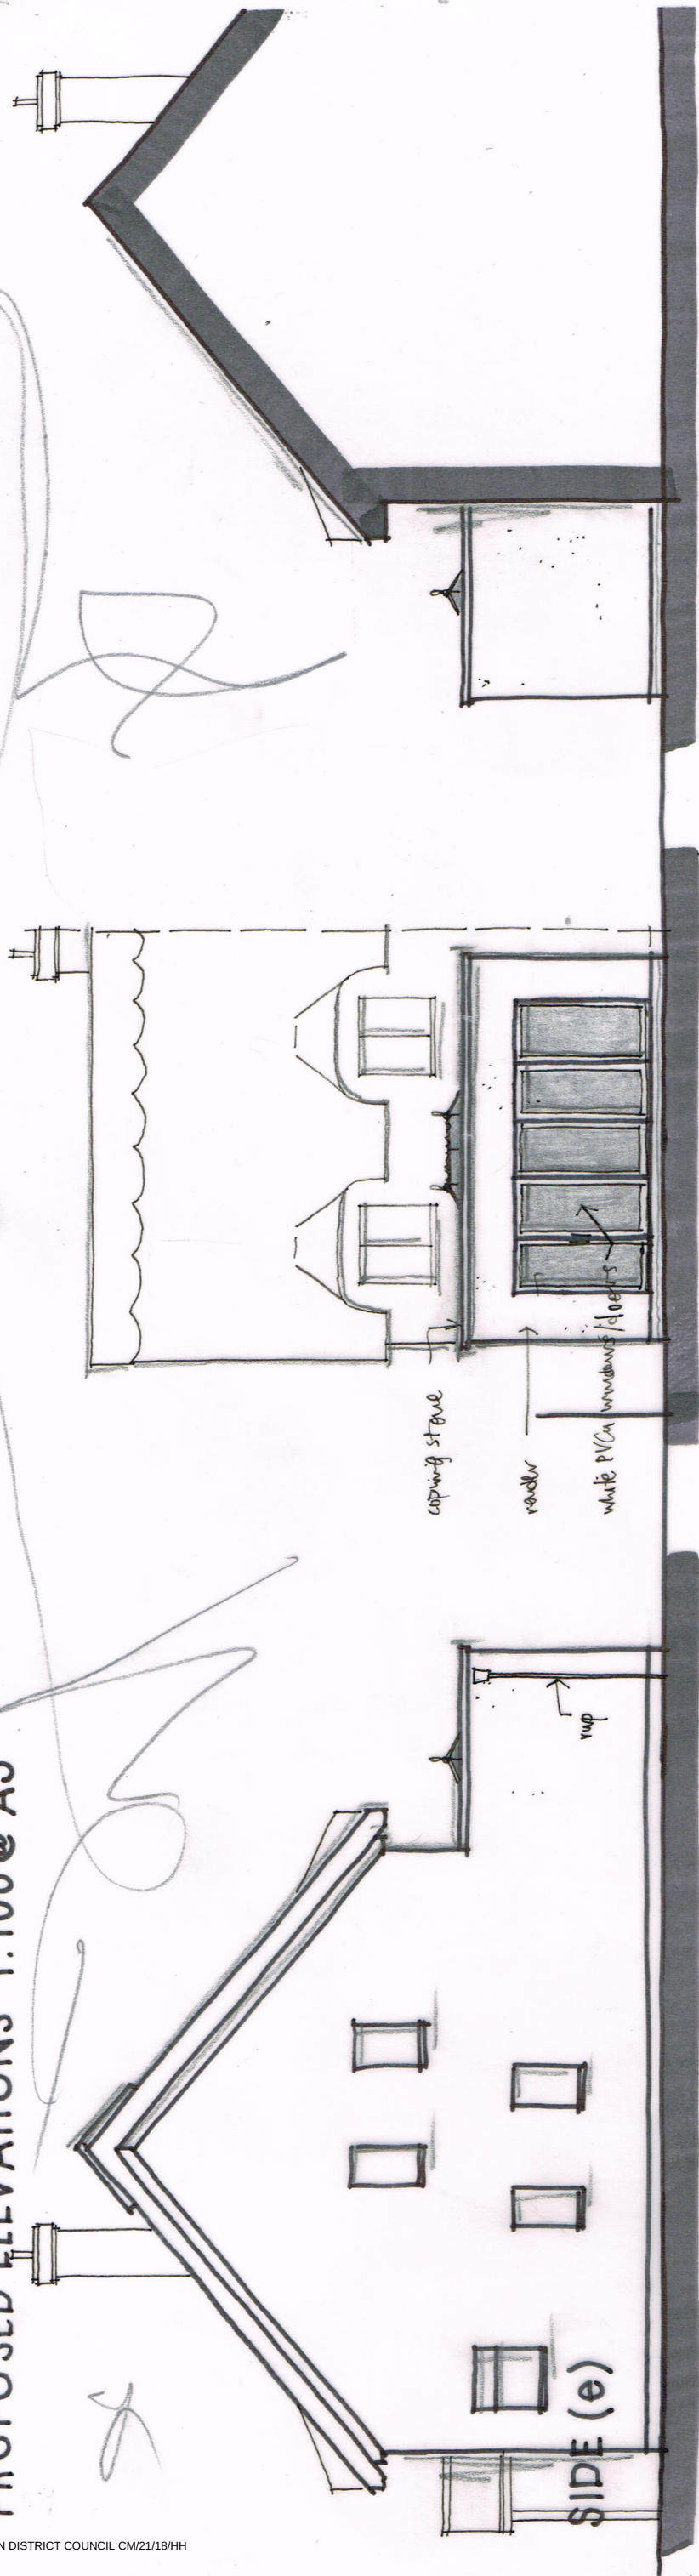


REAR

SIDE (w) ELEVATION 1:100 @ A3

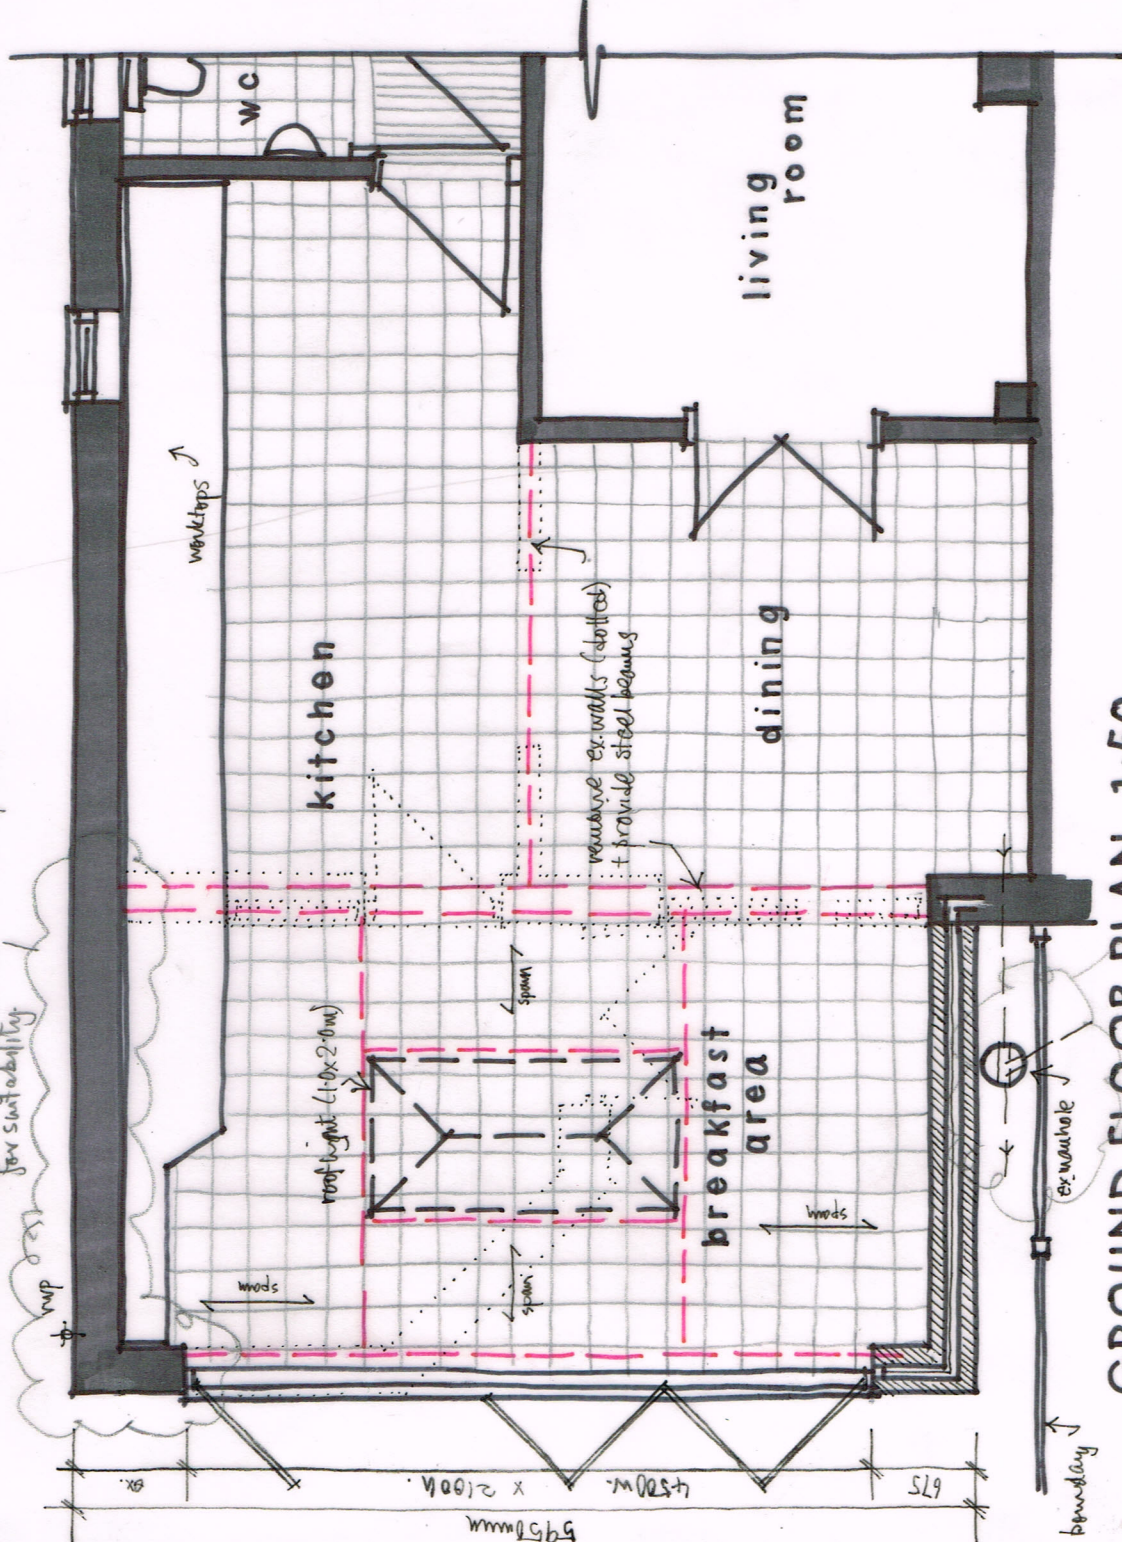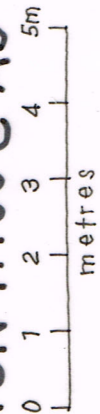

GROUND FLOOR PLAN 1:50

existing drawn run to be verified

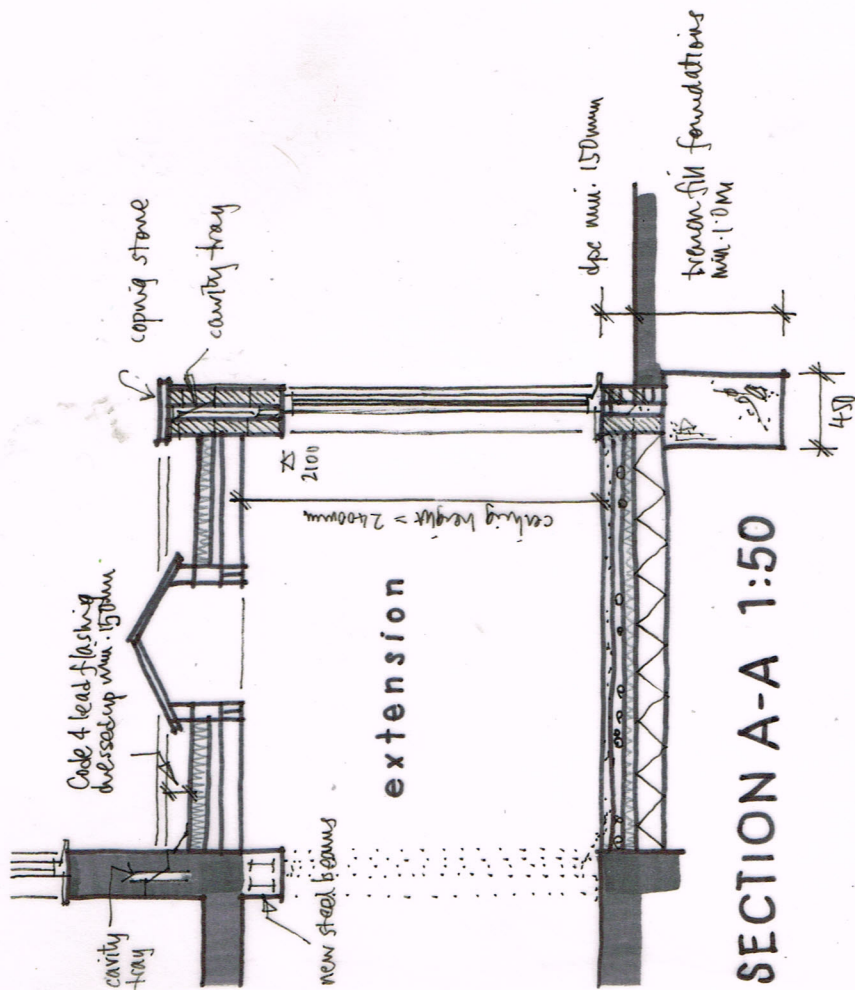

Wayne Gander MCIAT
Architectural Technologist
98 Durrington Lane
Worthing
West Sussex BN13 2RQ
Tel. 01903 694817

Revisions A - bi-fold doors added 24/5/18

3 THE BEACHES, WATERFORD GARDENS, CLIMPING
Proposals 02
May 2018