




Proposed Block Plan 1:500@A1

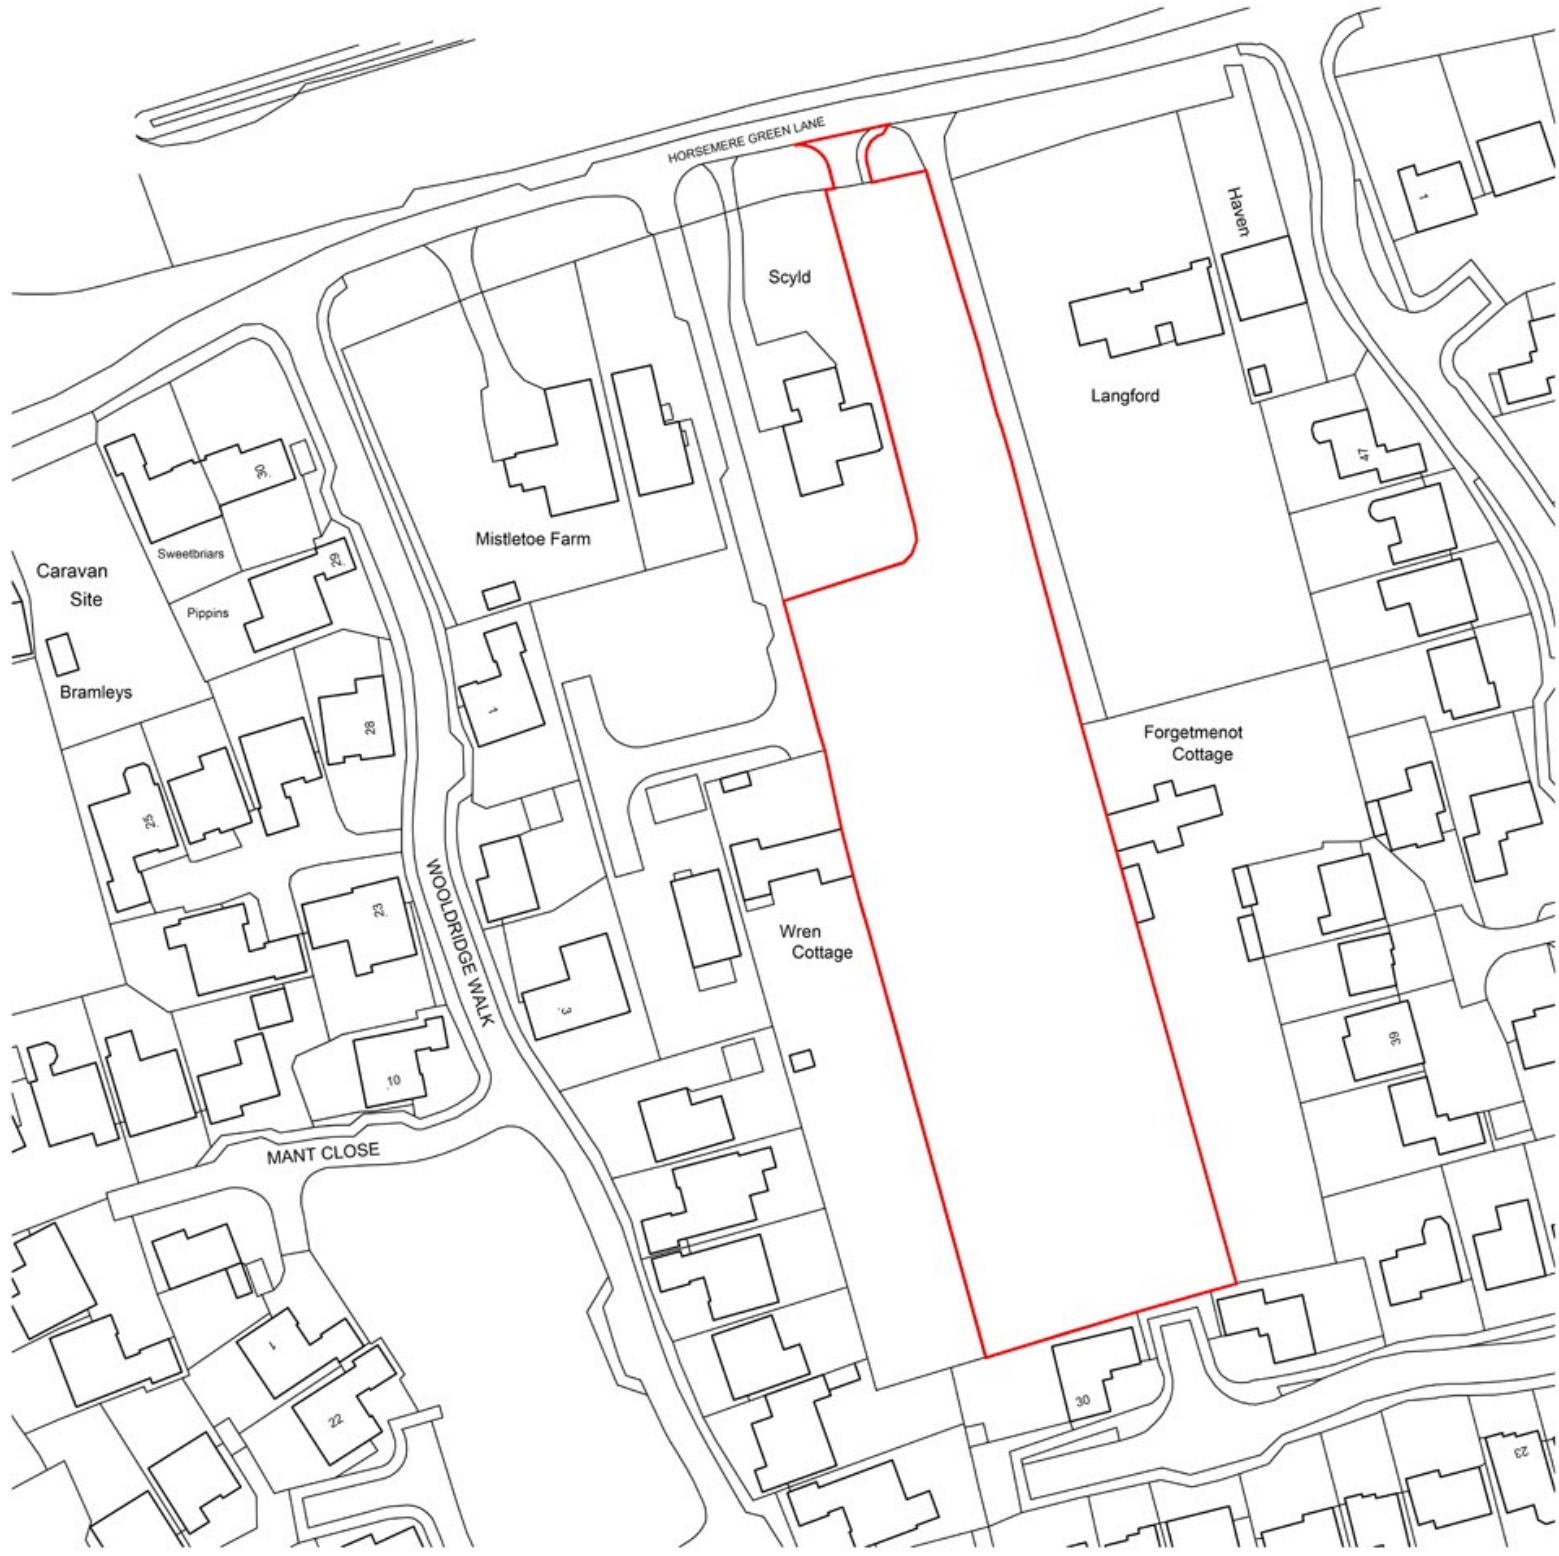

Location Plan (Existing) 1:1250@A1

All bikes and bins stored within garages (all minimum 3 x 6m internally)

