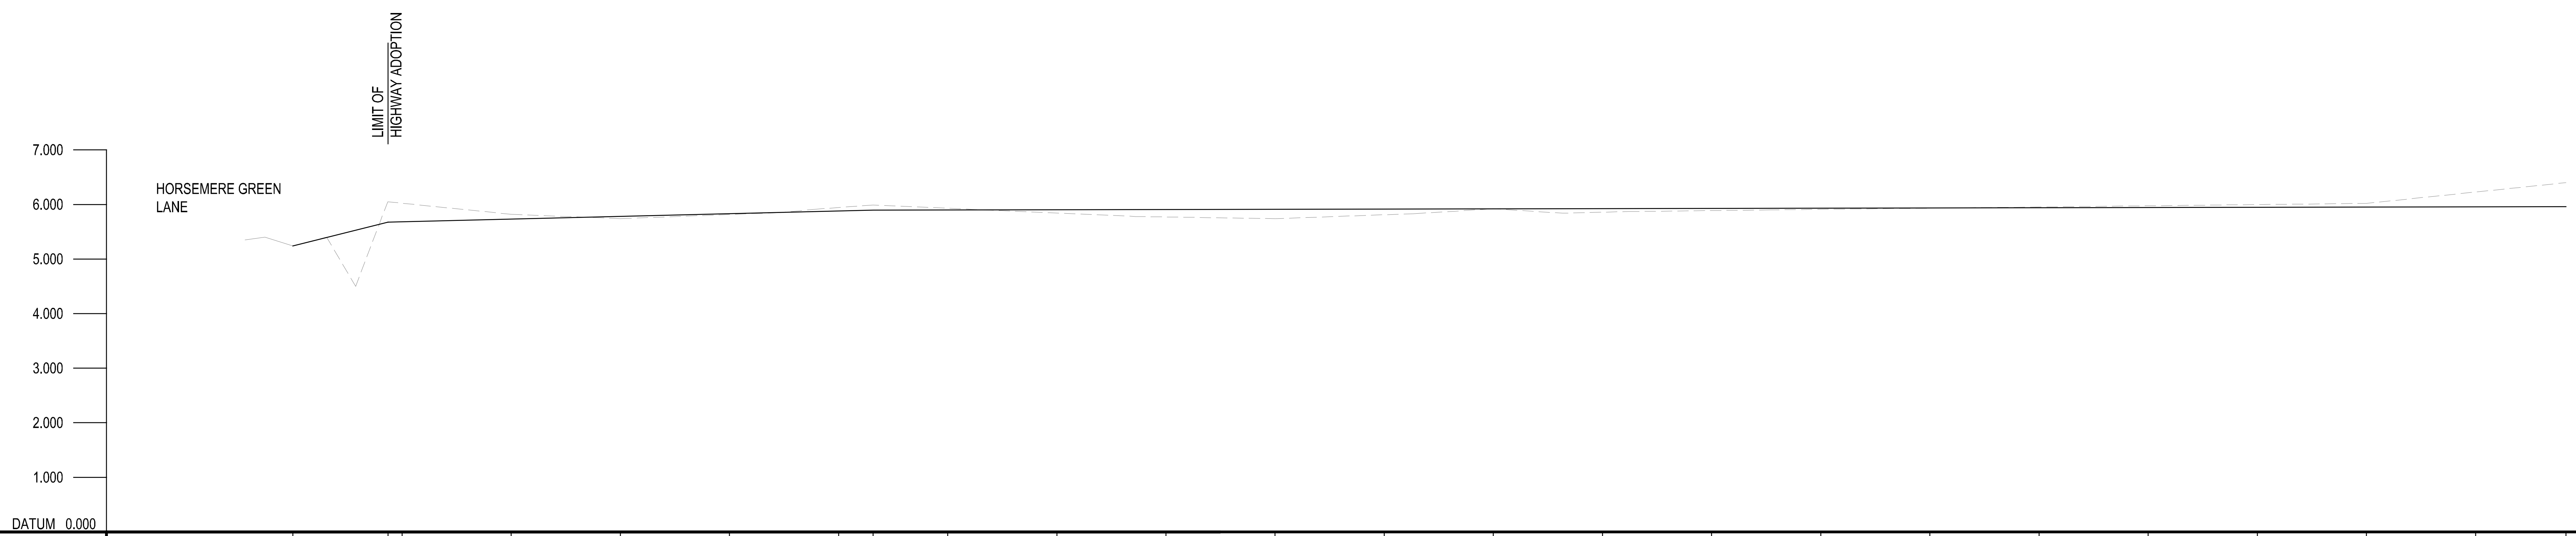

CHAINAGE: 0.000, 8.716, 10.000, 20.000, 30.000, 40.000, 50.000, 53.157, 60.000, 70.000, 80.000, 90.000, 100.000, 110.000, 120.000, 130.000, 140.000, 150.000, 160.000, 170.000, 180.000, 190.000, 200.000, 208.292

EXISTING GROUND LEVEL: 5.35, 5.40, 5.24, 5.40, 4.50, 6.05, 5.82, 5.74, 5.85, 5.91, 5.99, 5.78, 5.74, 5.83, 5.92, 5.84, 5.87, 5.90, 6.02, 6.40

ALIGNMENT LEVEL: Existing 5.24, 5.676, 5.682, 5.732, 5.781, 5.830, 5.880, 5.895, 5.898, 5.902, 5.907, 5.911, 5.915, 5.920, 5.924, 5.928, 5.933, 5.937, 5.941, 5.945, 5.950, 5.954, 5.958, 5.962

VERTICAL ALIGNMENT: G= 0.50 L=43.157m 1: 20 | G= 0.4928 L=44.441m 1: 202.9 | G= 0.0432% L=155.135m 1: 2316

ROAD 1

Rev.	Date	Details	Initials
A	23.06.19	First Issue	KN

Drawing Status
PRELIMINARY

Project
SCYLD, HORSEMERE GREEN LANE
EASTERGATE

Client
JAMIE ORTON

ESCHER · SILVERMAN
Civil & Structural Consulting Engineers
Roughton, A2 Omega Park, Electron Way, Chandlers Ford, Hampshire SO53 4SE
Tel: 023 8027 8659 Email: reception@eschers.co.uk
www.eschersilverman.com

Drawing Title
Engineering Details
Longitudinal Sections

Drawn	Checked	Scales	Paper Size	Date
KN		H:1-500, V: 1-100	A2	06.19

Job No.	Drawing No.	Revision
ES1928	503-01	A

This drawing is the copyright of Escher Silverman and may not be copied, altered or reproduced in any form or passed to a third party without the consent of Escher Silverman. Do not scale from this drawing, use figured dimensions only.
Dimensions should be checked and verified on site and any discrepancies should be reported to Escher Silverman as soon as possible.

ARUN DISTRICT COUNCIL CM/21/19/PL