


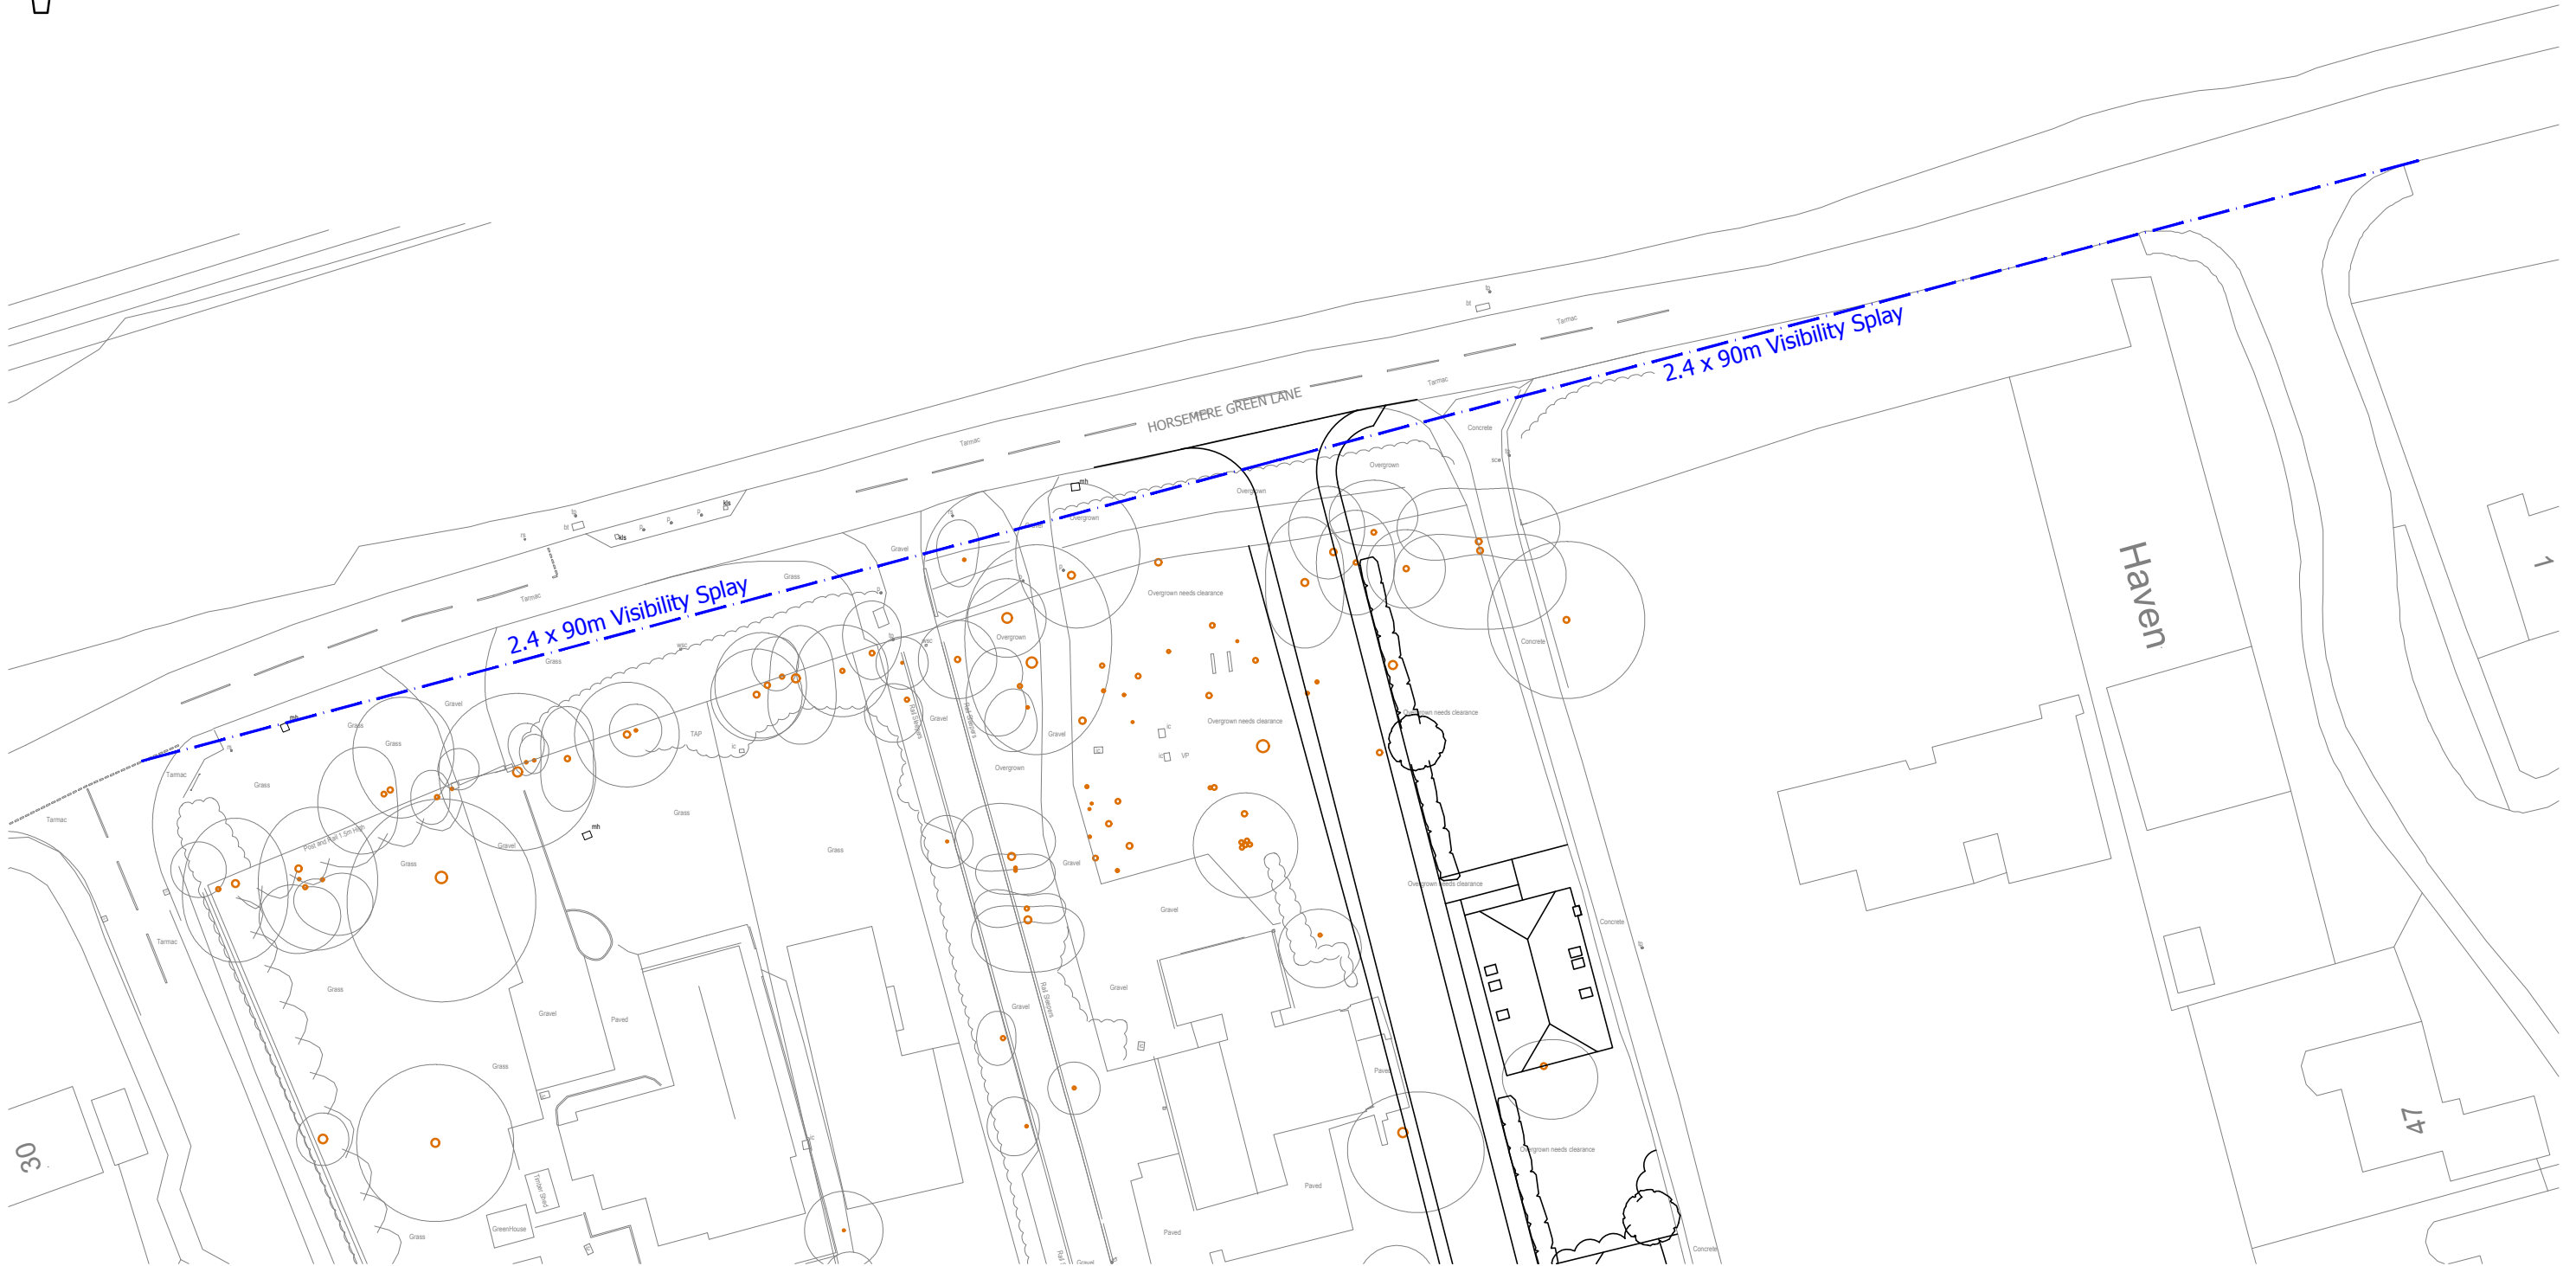

© Crown copyright, all rights reserved. 2016. Licence number 100002189.



Mayer Brown Limited
Lion House Oriental Road Woking Surrey GU22 8AR
Telephone 01483 750 508 Fax 01483 750 437
wokingoffice@mayerbrown.co.uk www.mayerbrown.co.uk

client
JAMIE ORTON

project
LAND ADJACENT TO SCYLD

title
VISIBILITY SPLAYS AT ACCESS

scale 1:500 @ A3 drawn by JME checked by AP

date JUNE 2019 cad file MBSK190628.DWG

drawing number **MBSK190628-01** rev. **P1**