

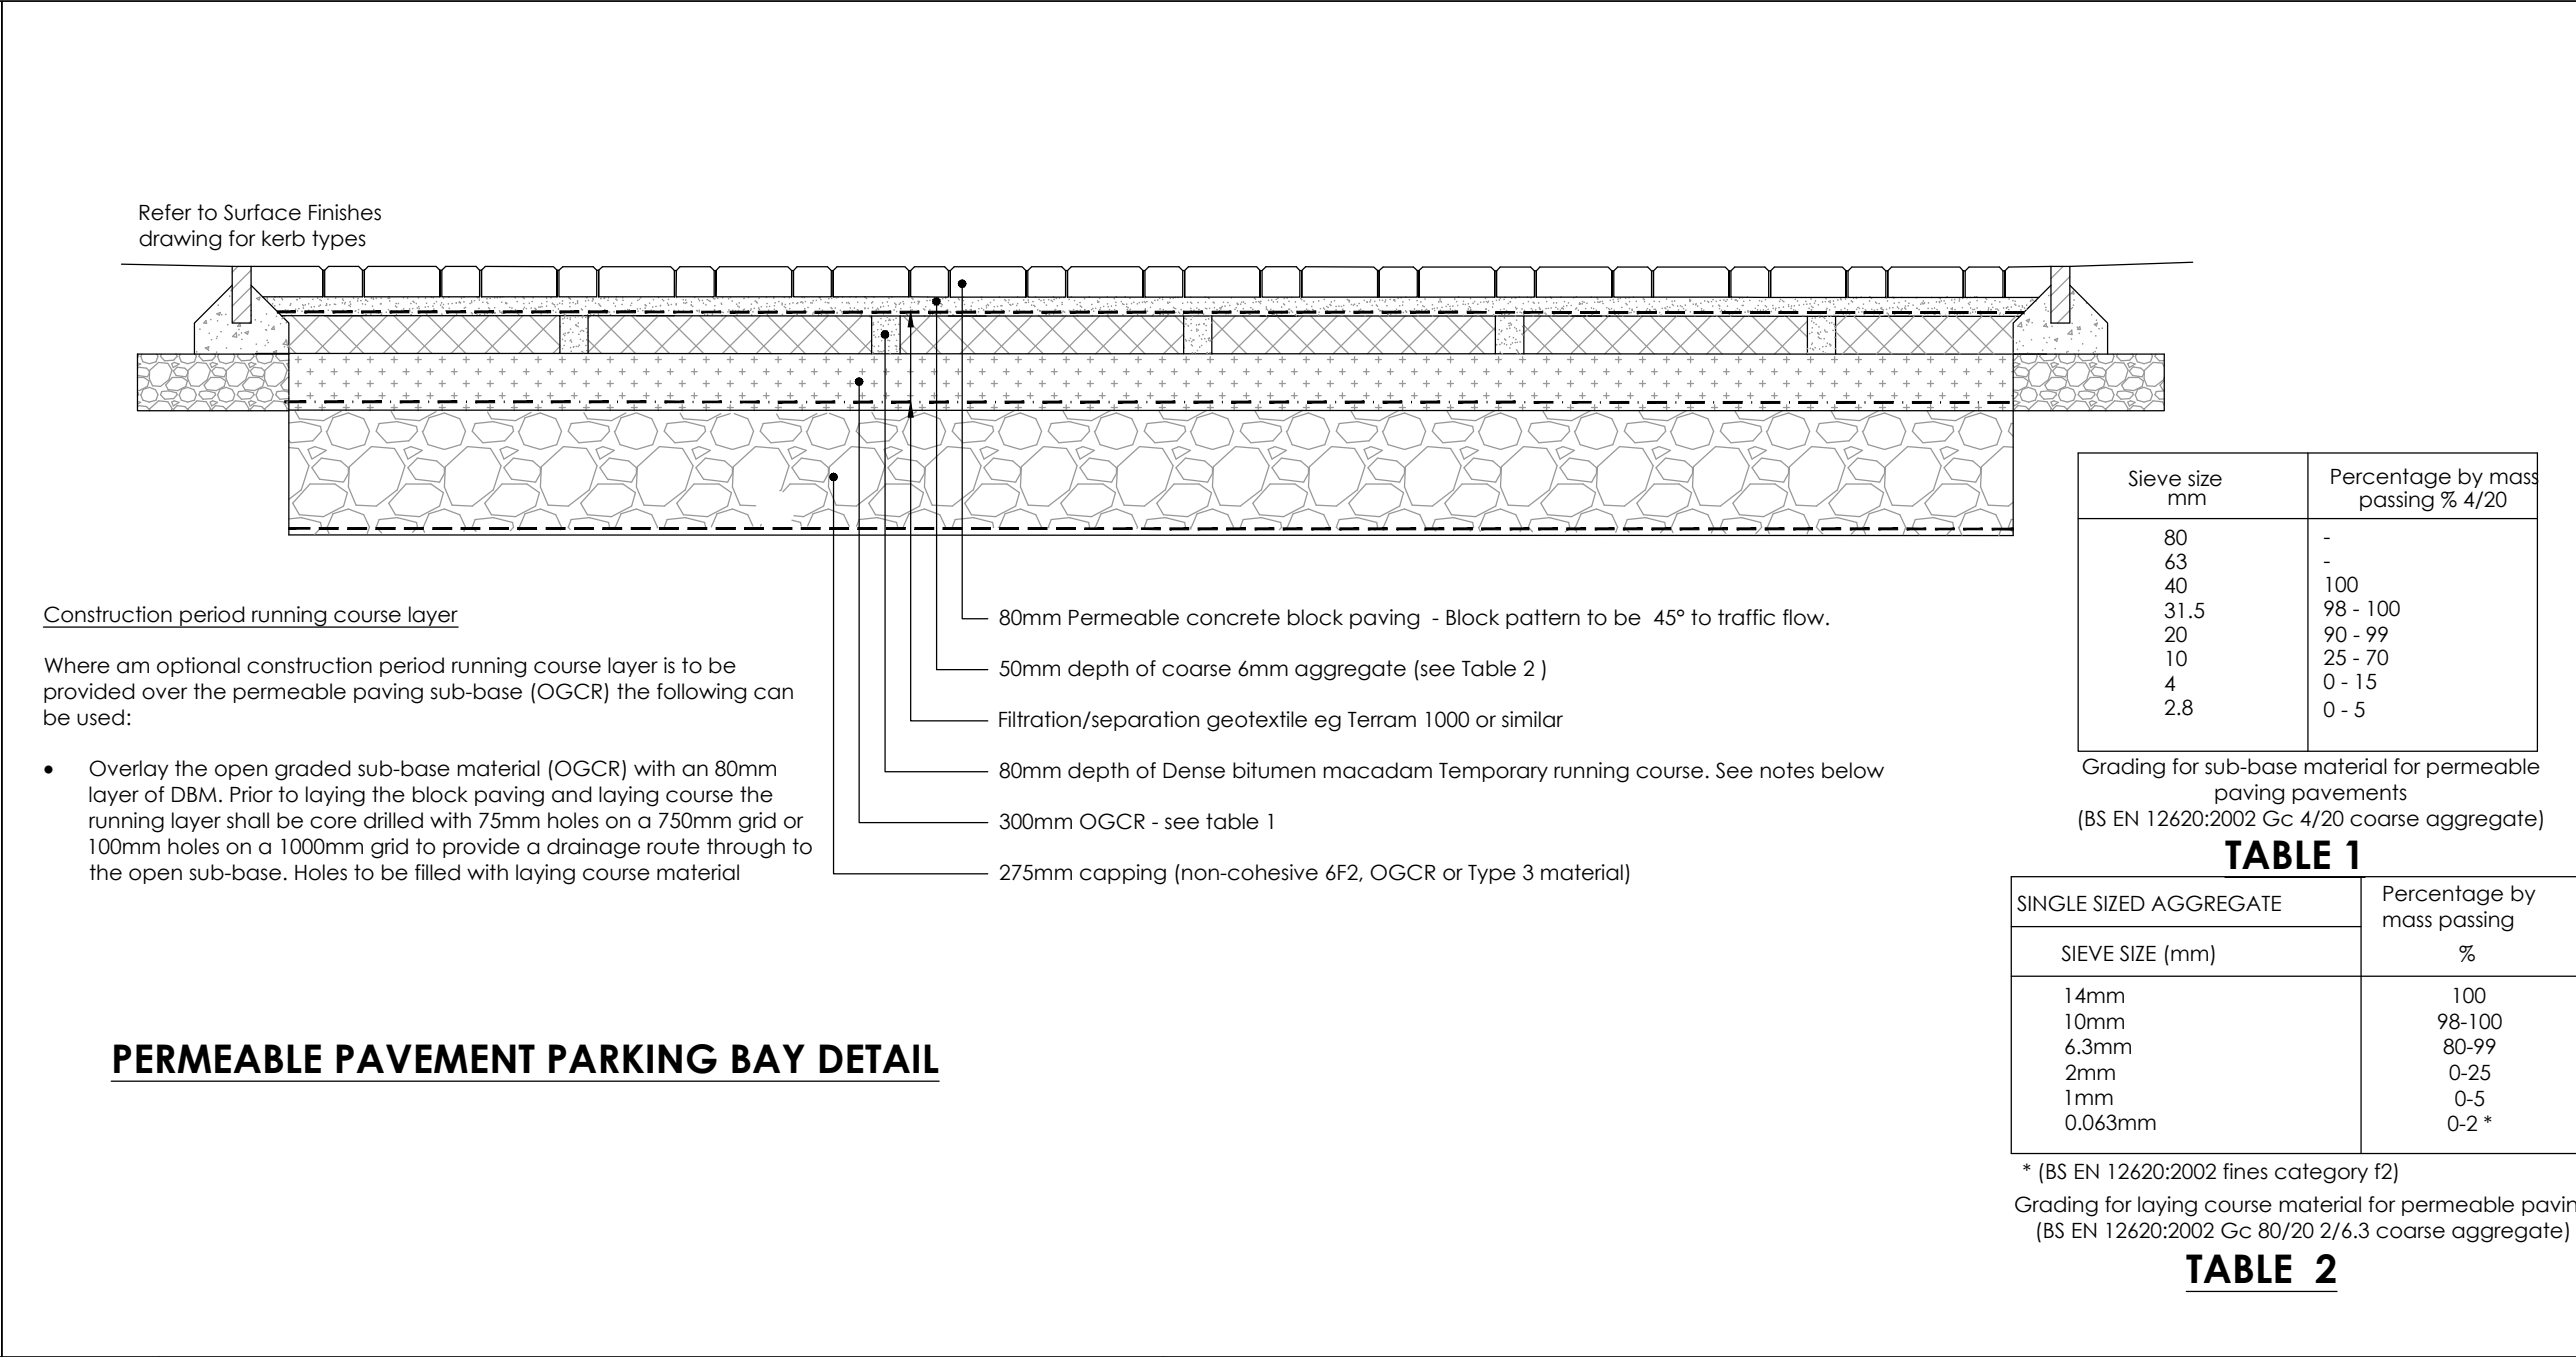
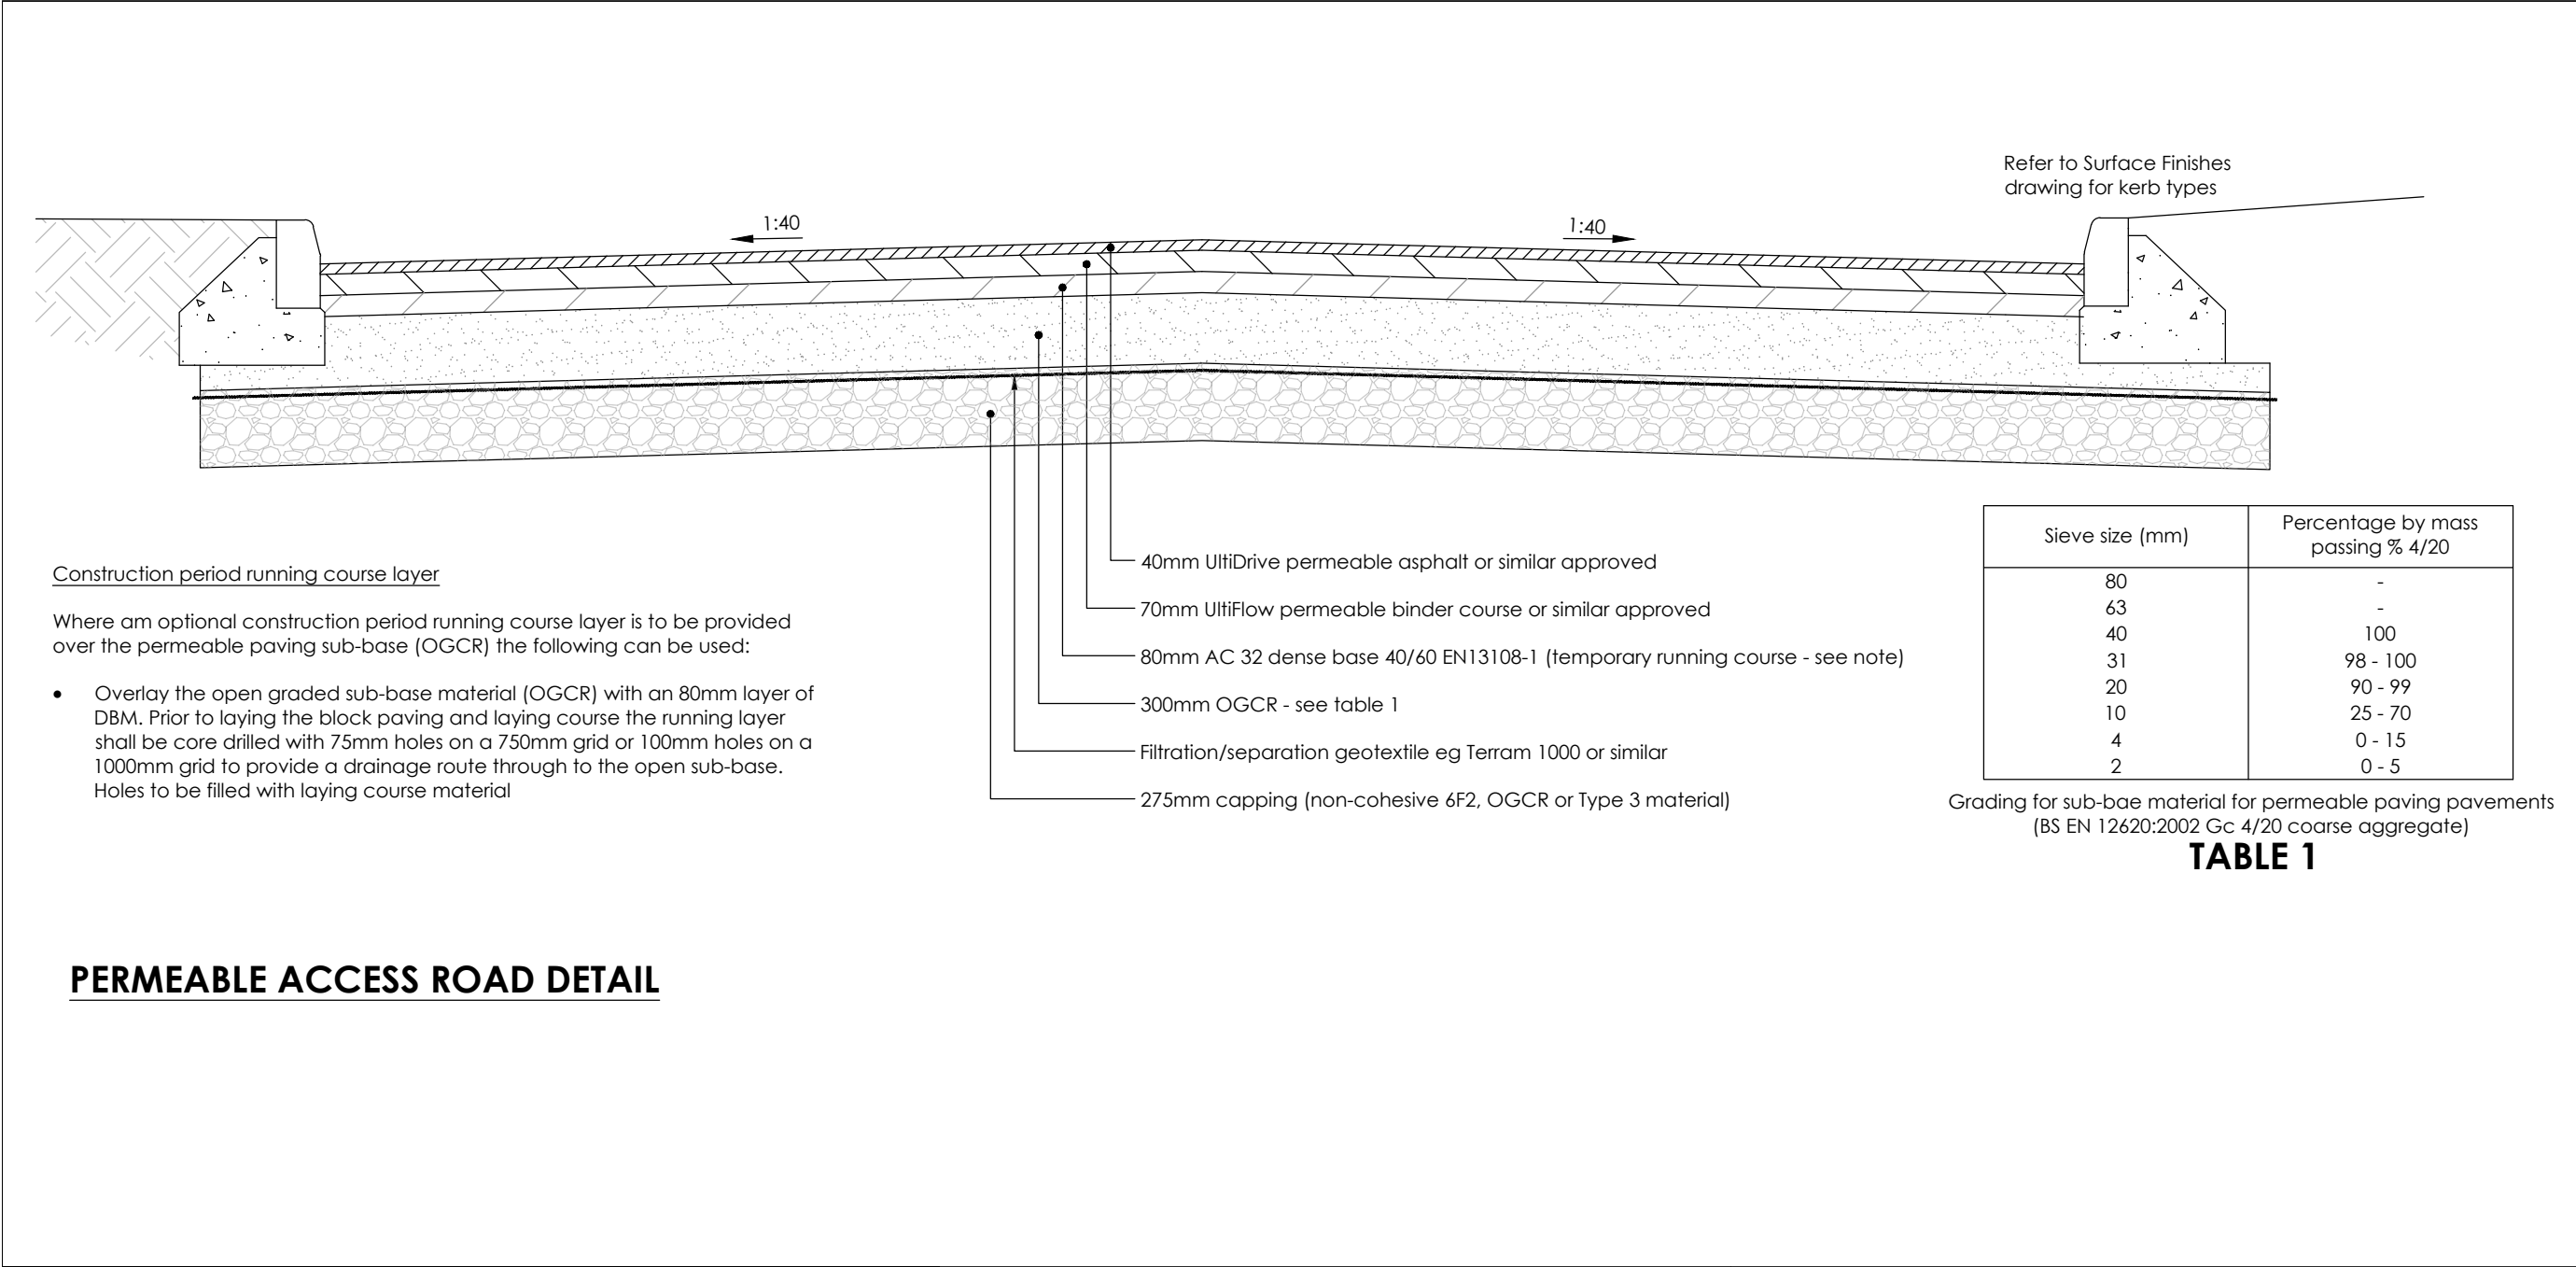
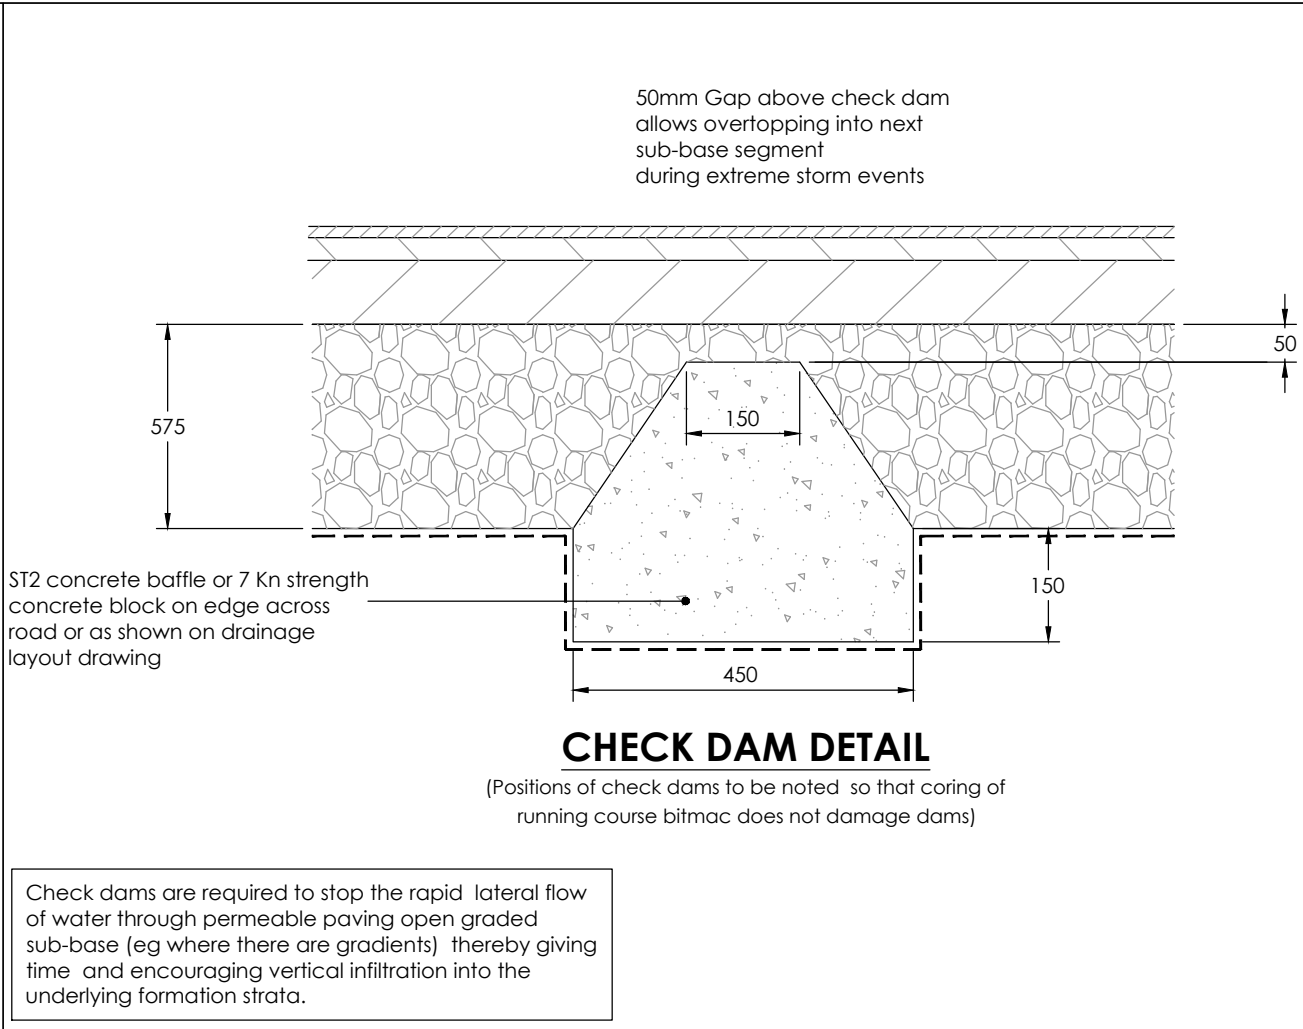
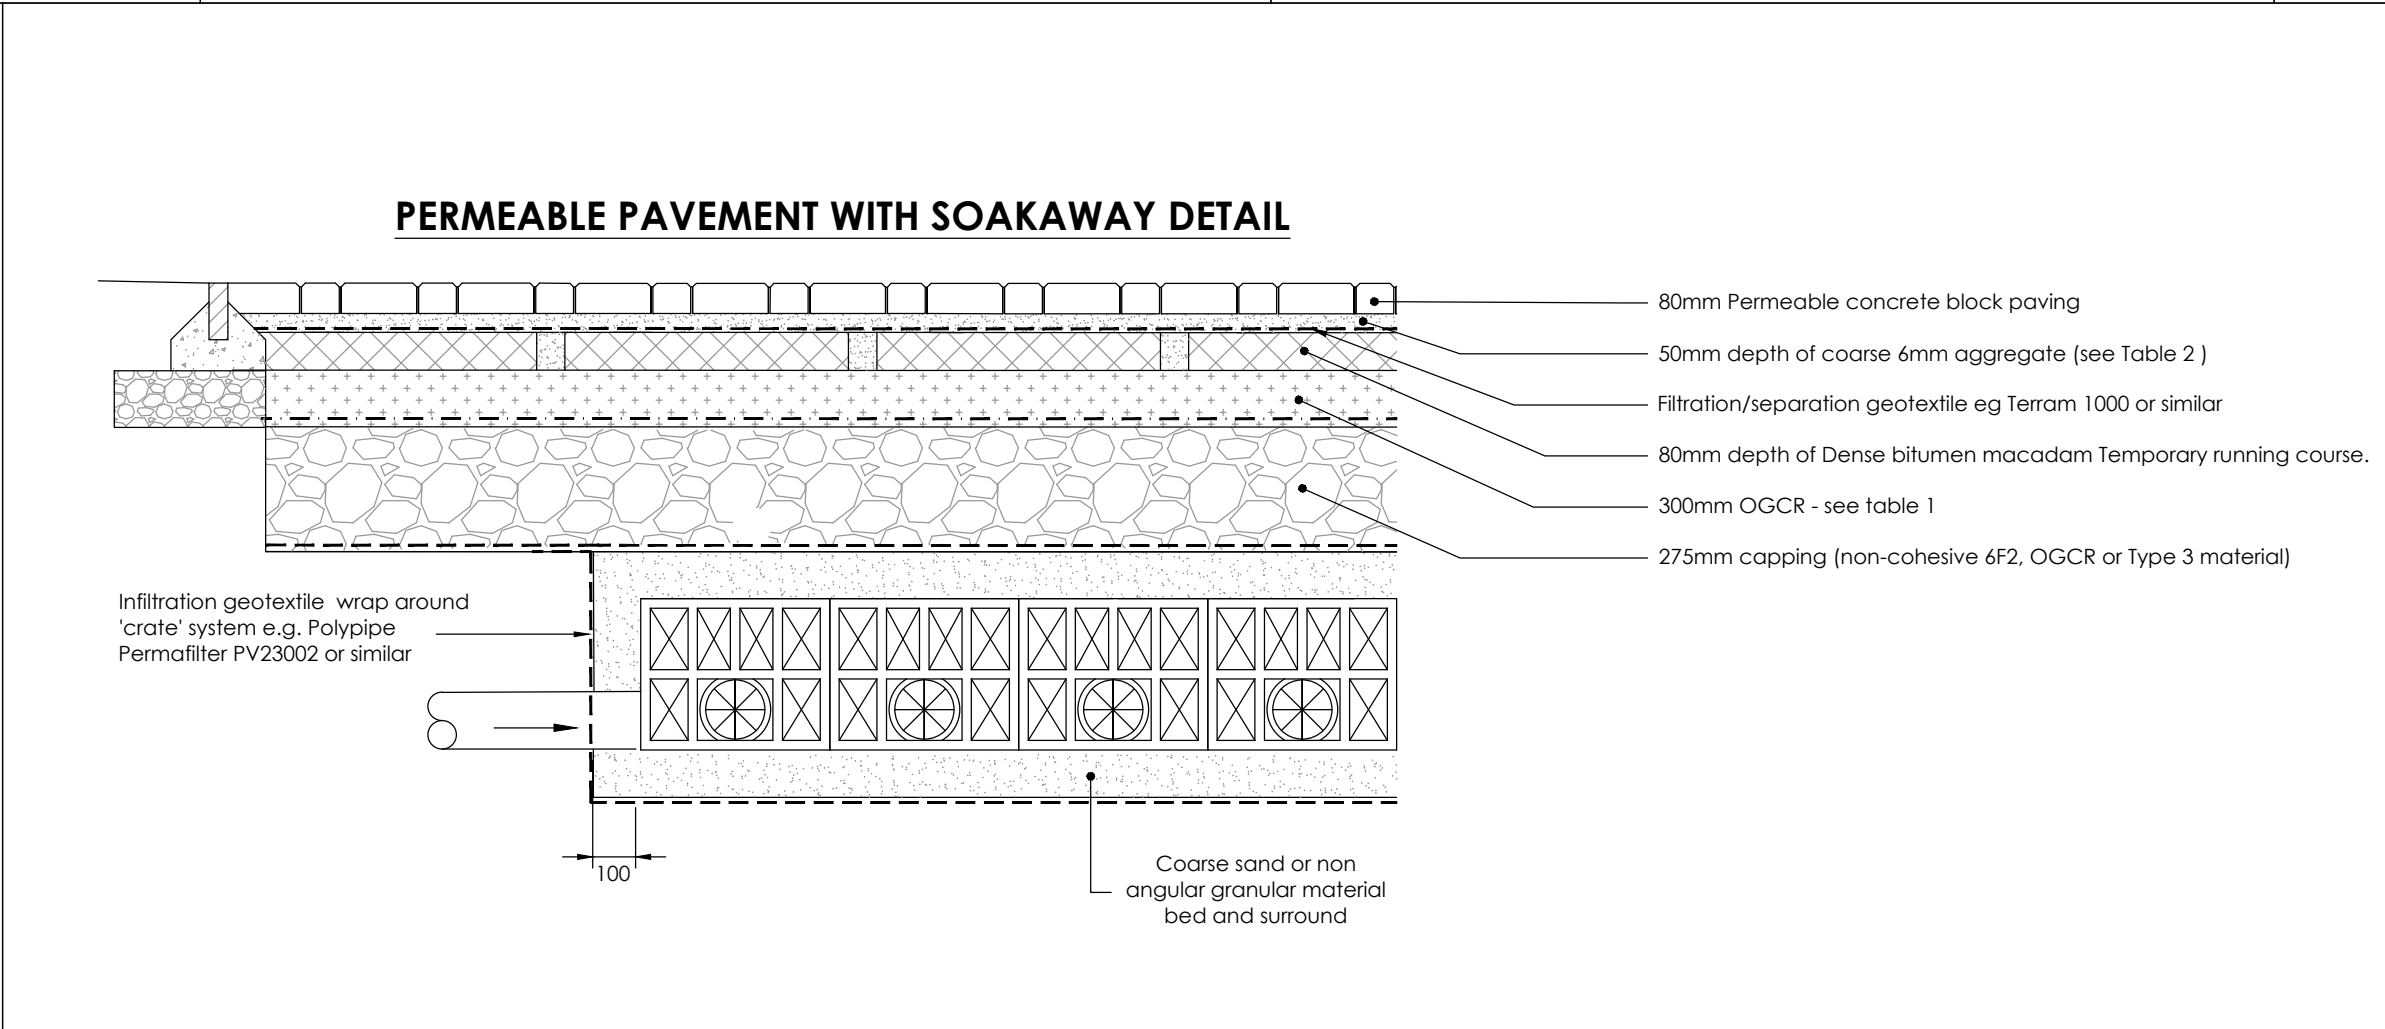
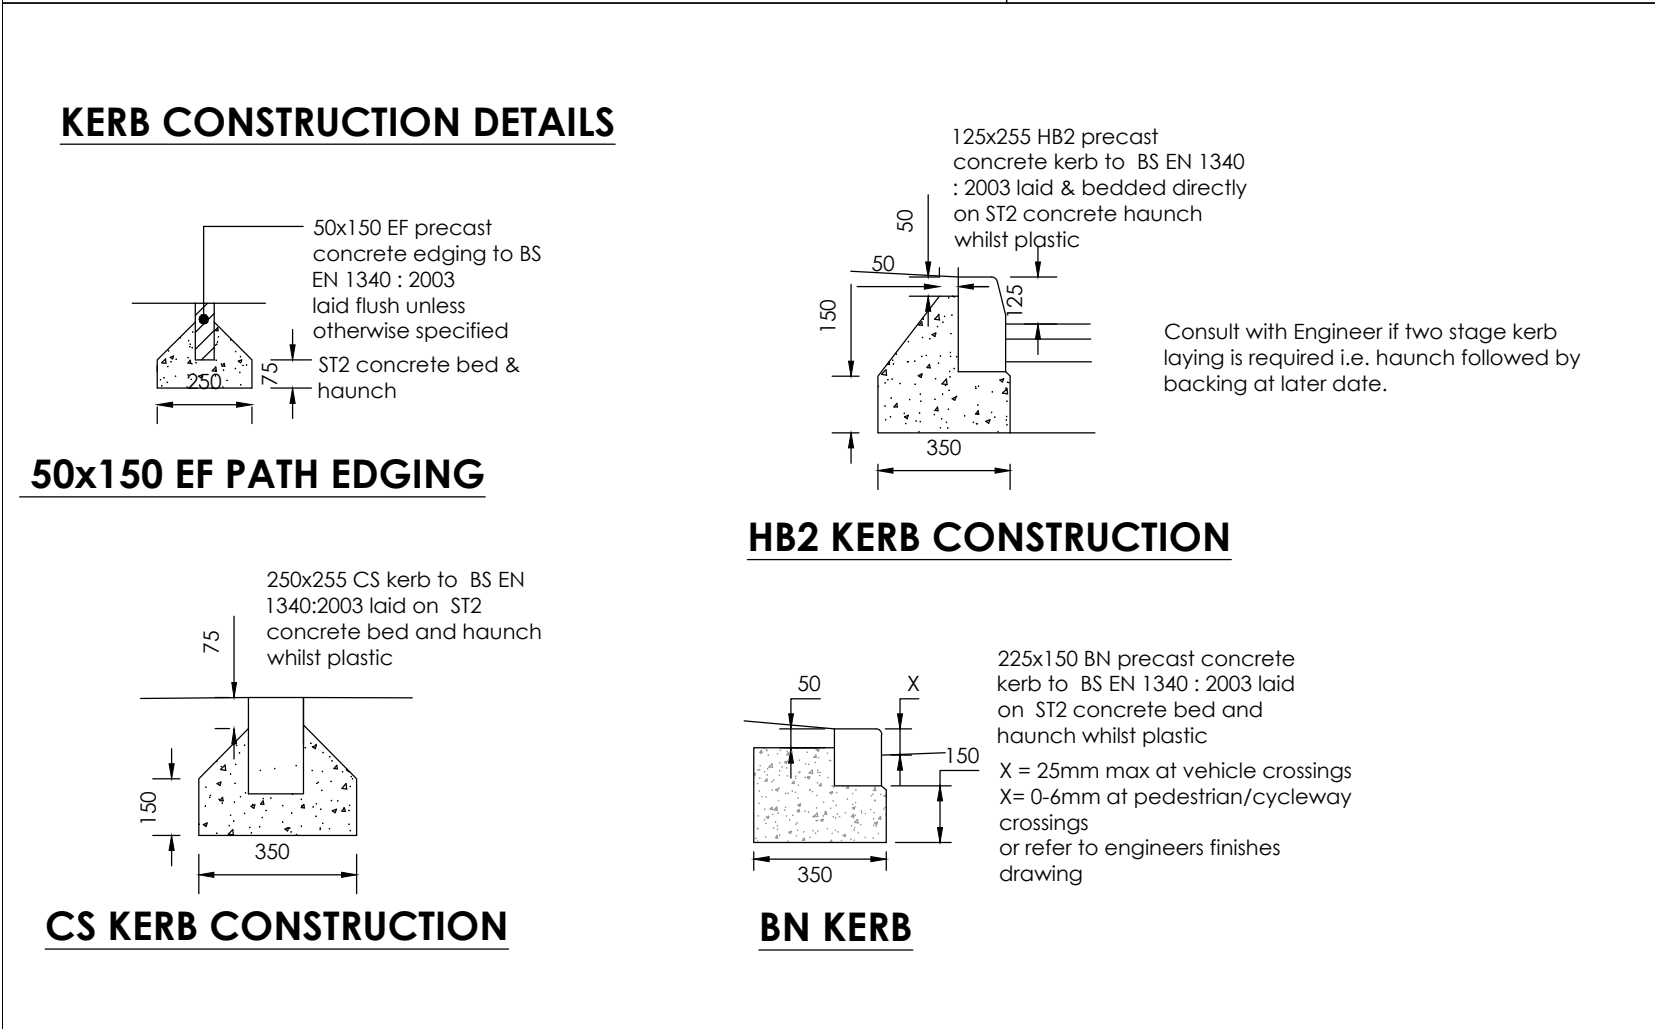
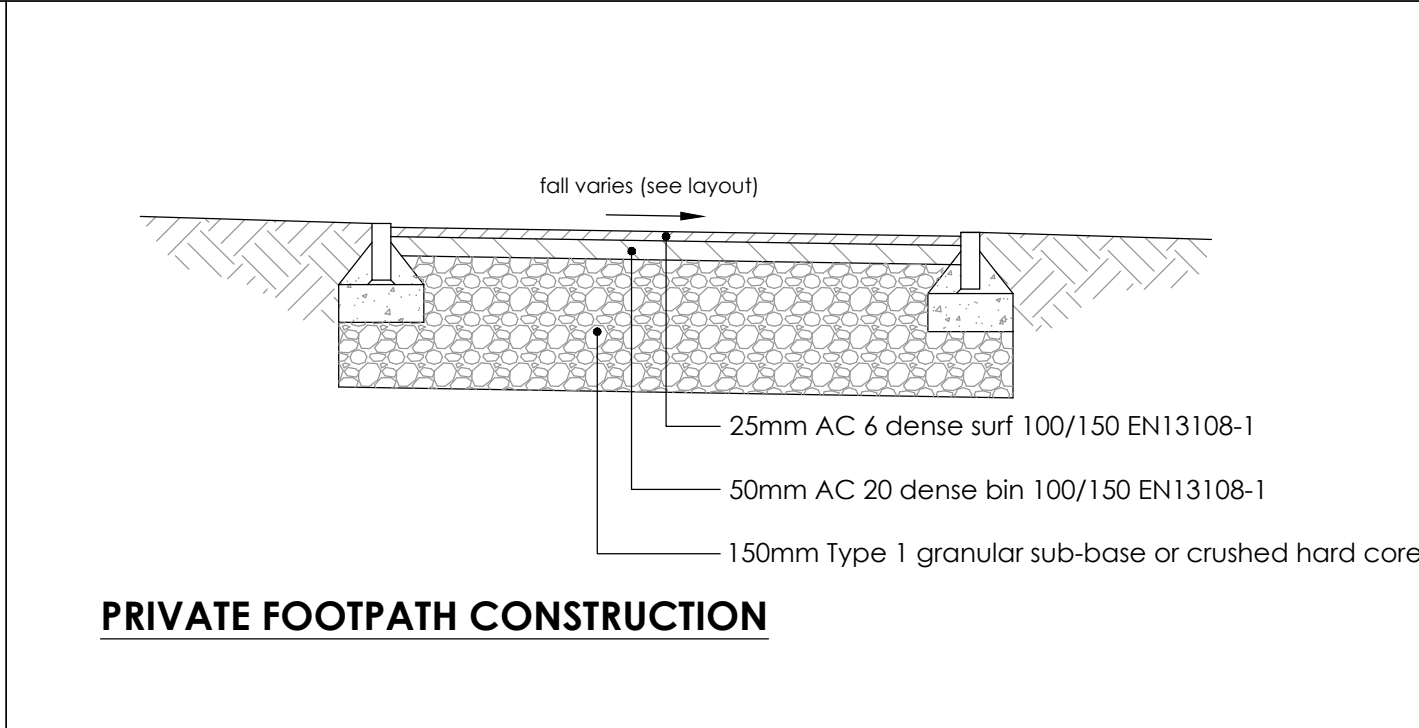
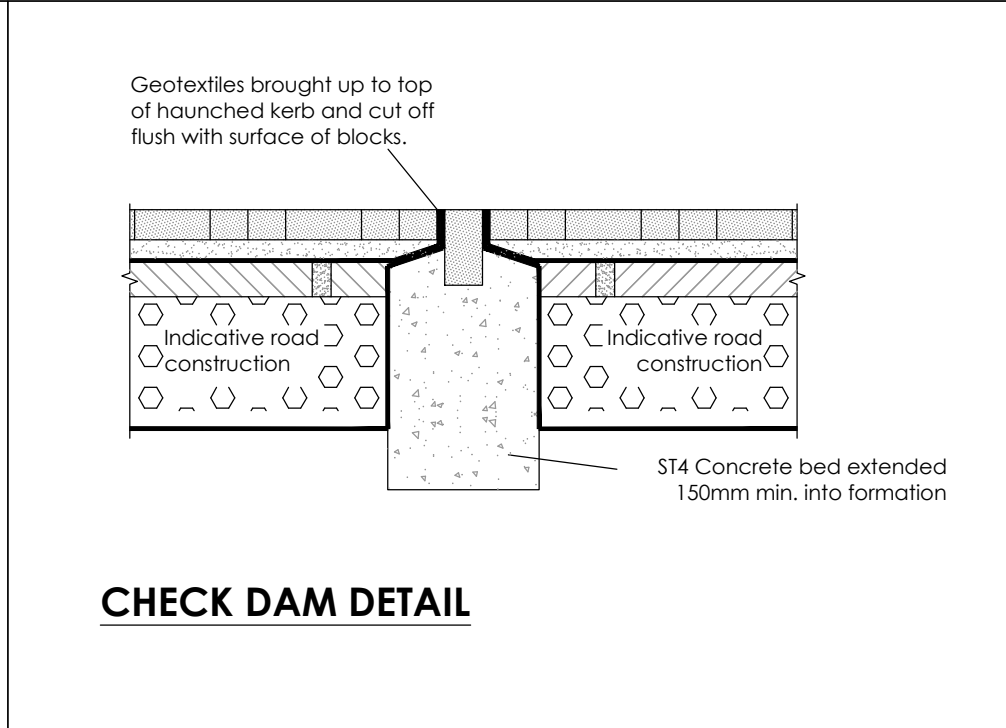
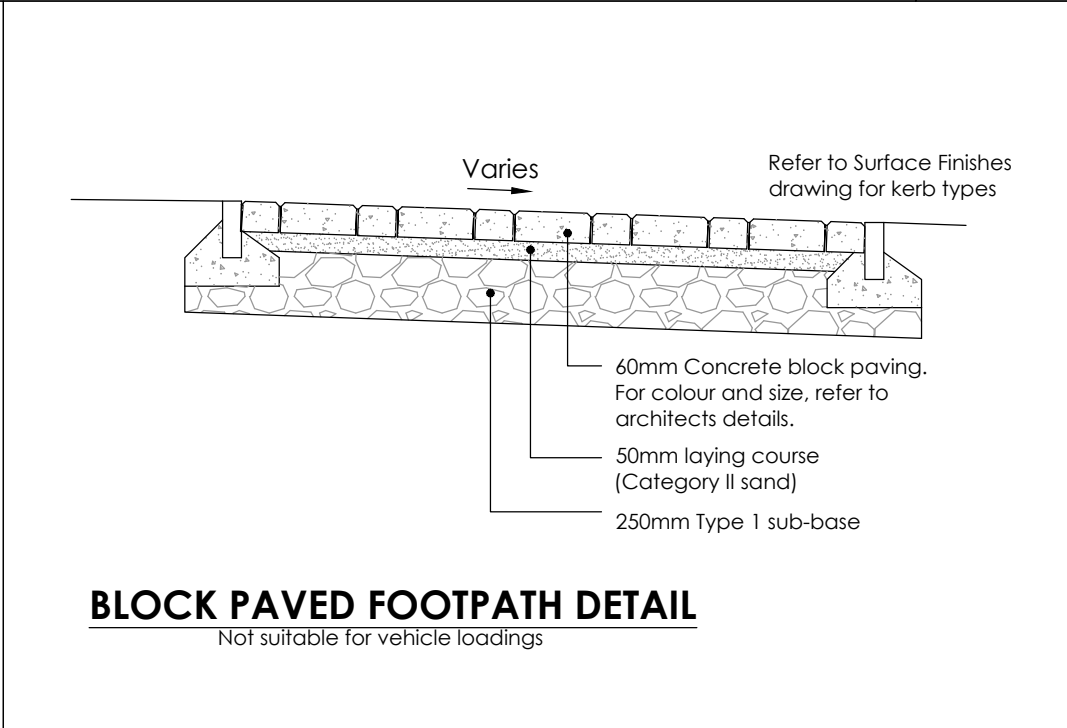


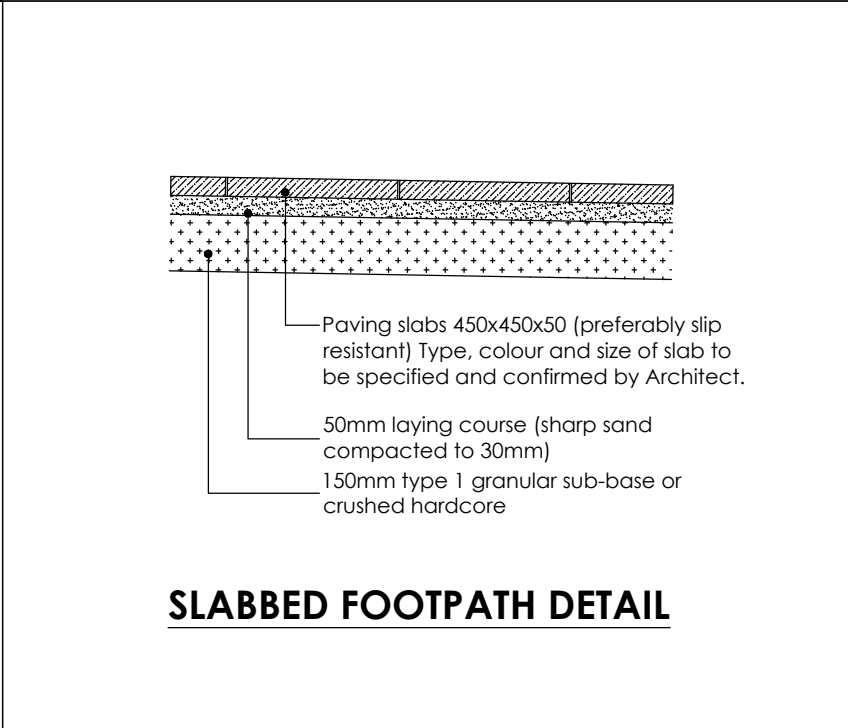

- NOTES**
- All dimensions and levels are in metres unless otherwise noted
 - This drawing is to be read in conjunction with the relevant Architect's/Engineer's drawings, specifications and CDM documentation
 - This drawings has been produced electronically and may have been photo reduced or enlarged when copied. Work to figured dimensions only (DO NOT SCALE). All dimensions to be checked on site. Any errors or omissions to be reported to the engineer immediately.
 - This drawing contains coloured lines / information that may not be clear if reproduced in black and white.
 - Digital copies of this plan can only be considered accurate if supplied directly by Infrastruct CS Ltd.

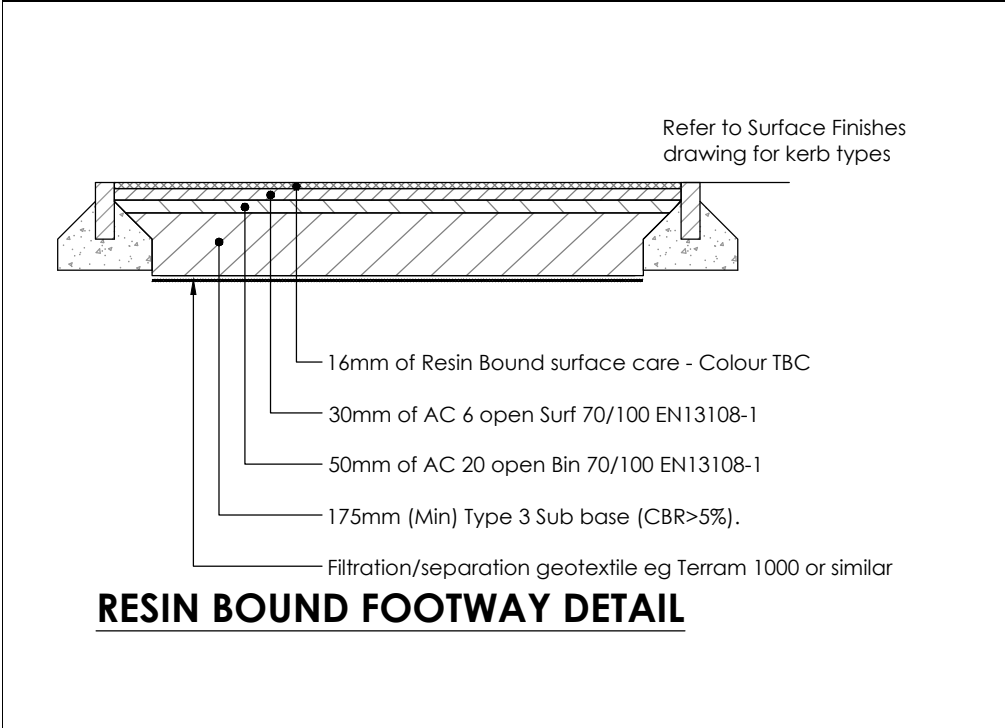

P02	NJ	TST	Check Dam and soakaway below paving details added	17/02/21
P01	SNN	TST	Initial issue	12/10/20
REV	DRAWN	CHECK	REVISION COMMENTS	ISSUE DATE
DRAWING TITLE Typical Details - Road Details				SHEET NO. 1/1
PROJECT Bairds Care Home Littlehampton Sussex				
CLIENT BRACKLEY		Infrastruct CS Ltd		
SCALE @ A1 Not To Scale				ENGINEER TST
PROJECT NUMBER 2868				DRAFT SNN
STATUS S2				APPROVED DJ
DATE October 20				
PROJECT BCH	ORIGIN ICS	PHASE 01	LEVEL XX	TYPE DR
ROLE C	DWG NO 011	REVISION P02		