


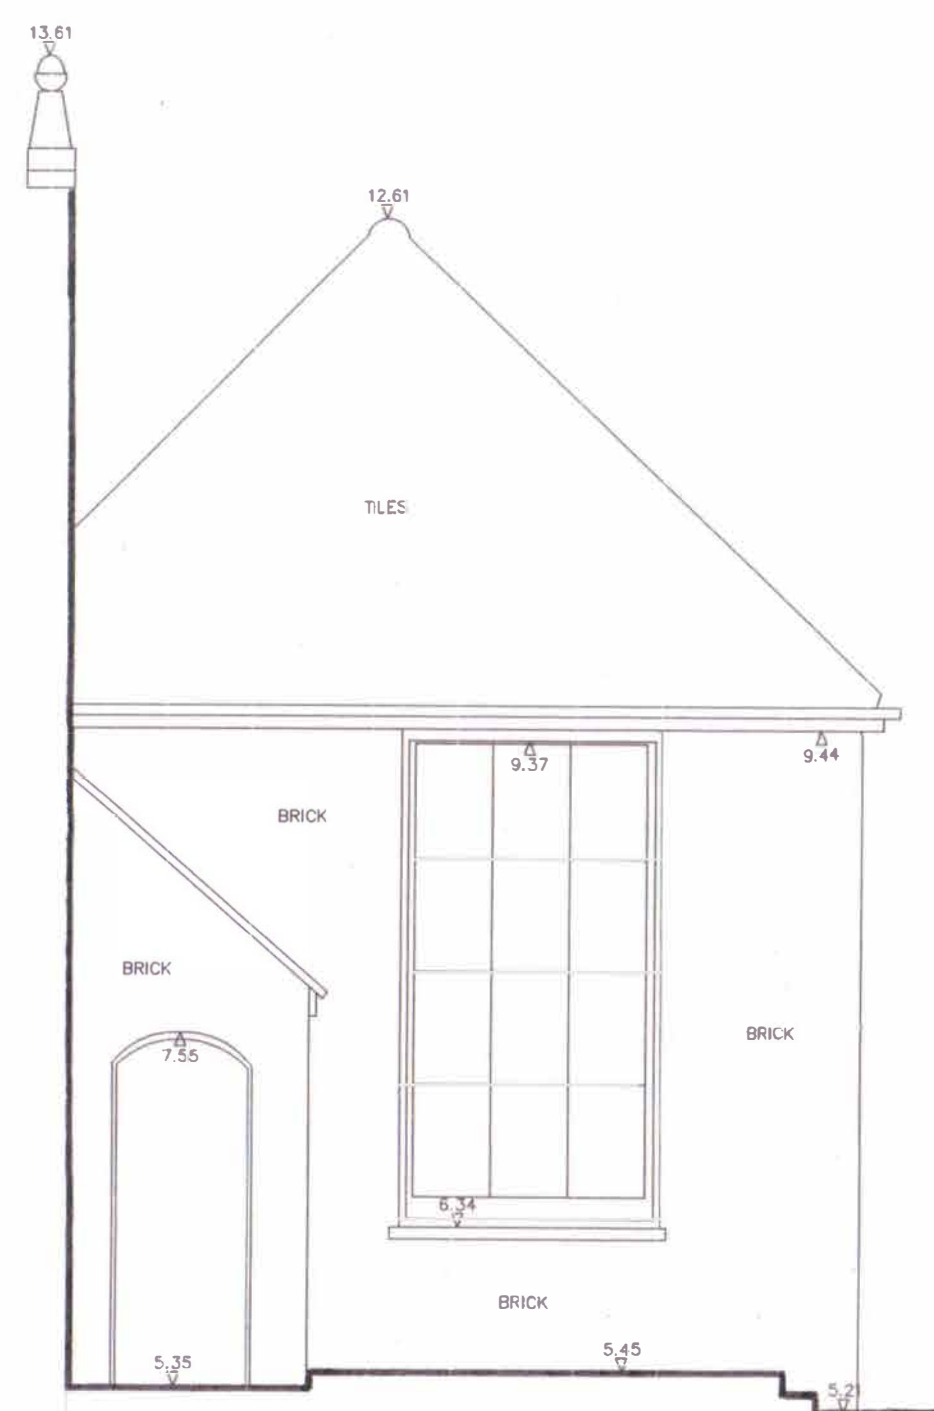


NORTH EAST



SOUTH EAST

ELEVATION D-D


DATUM LINE 4.00m AOD

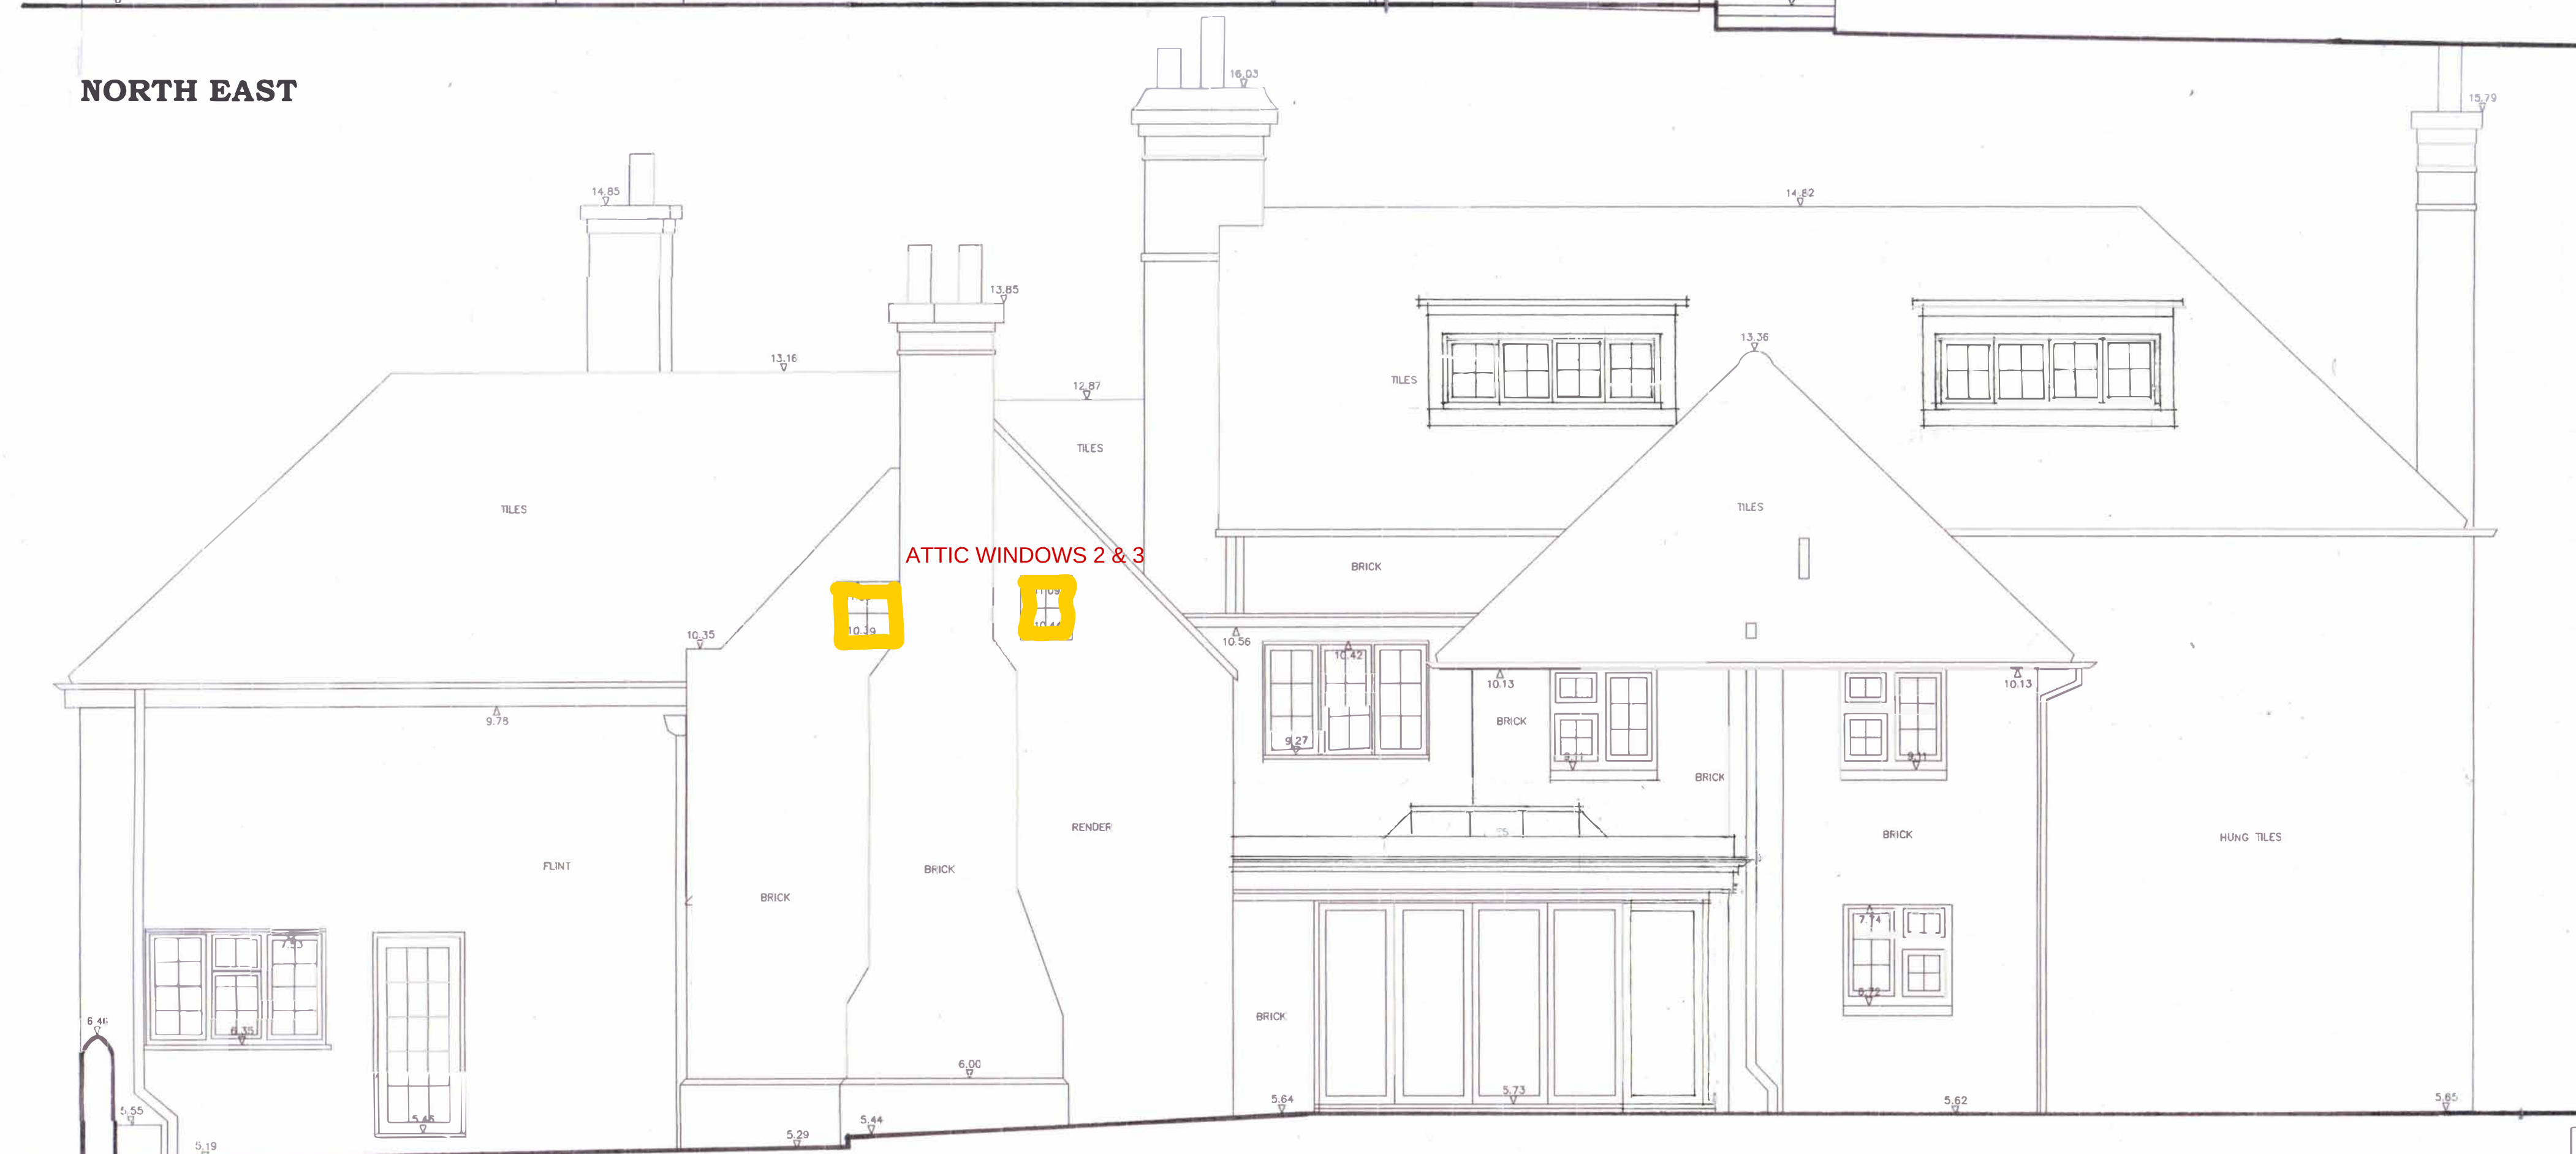

SOUTH WEST


DATUM LINE 4.00m AOD

ELEVATION B-B

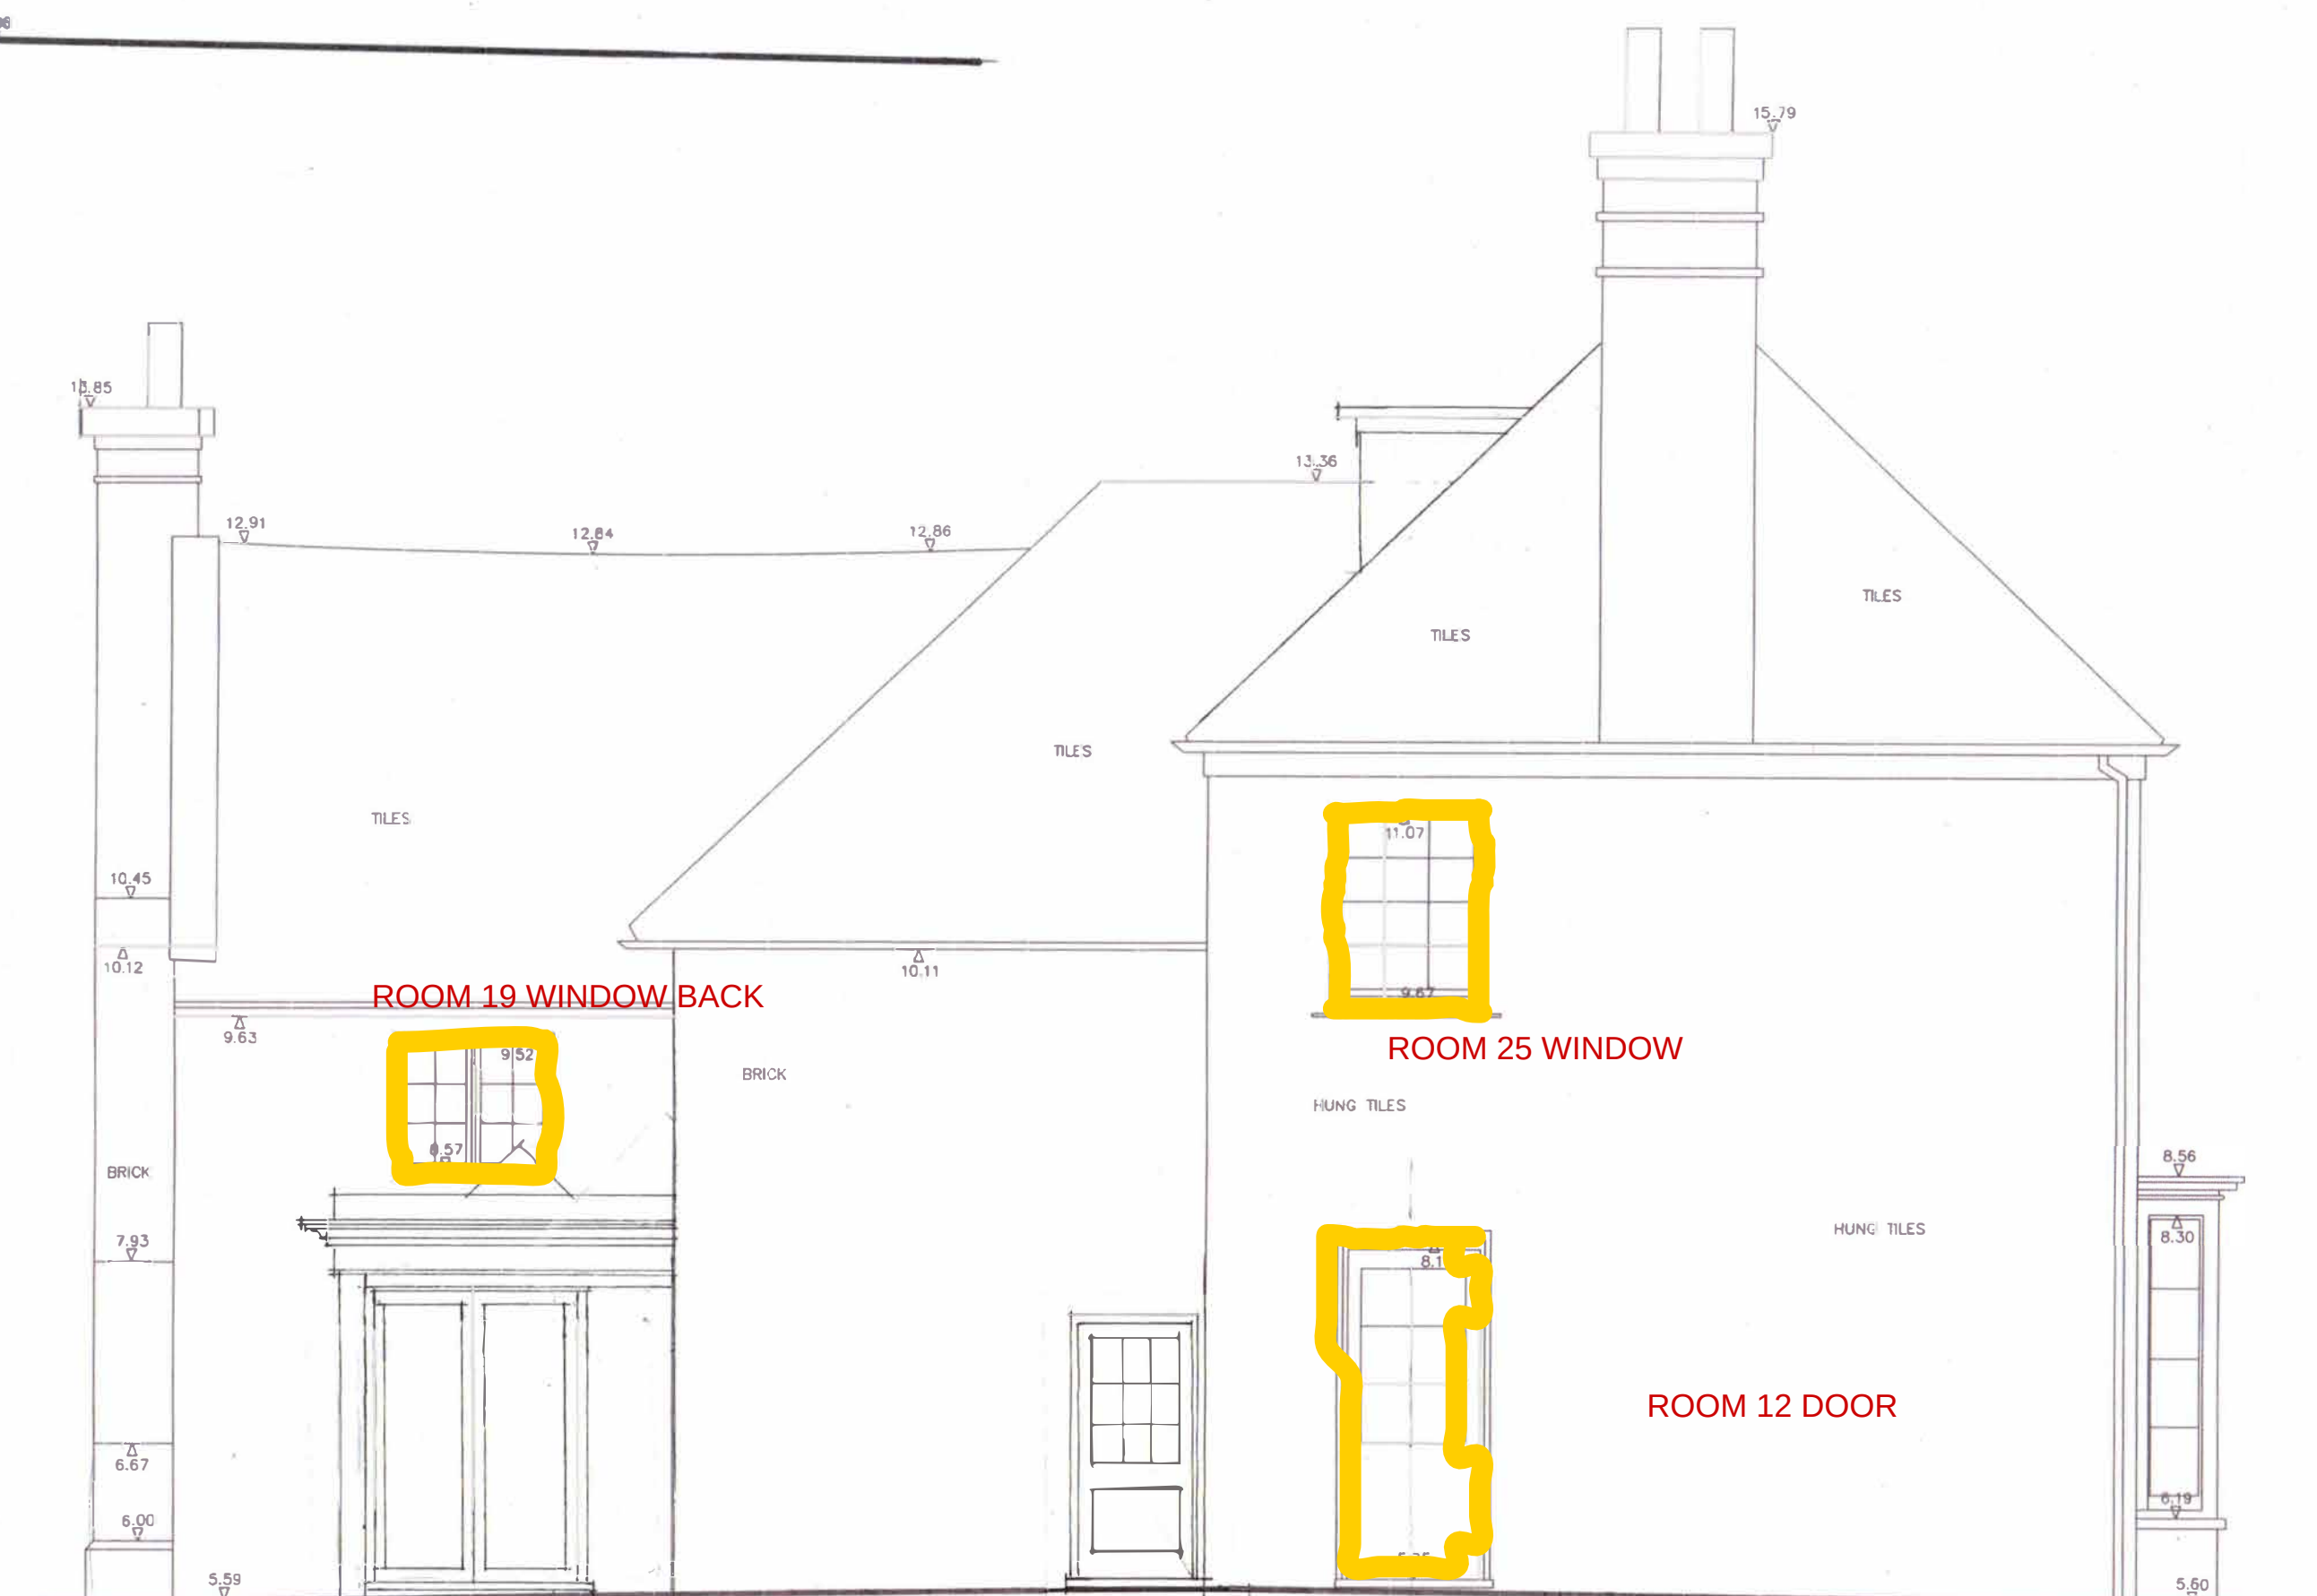


SOUTH EAST

ELEVATION C-C

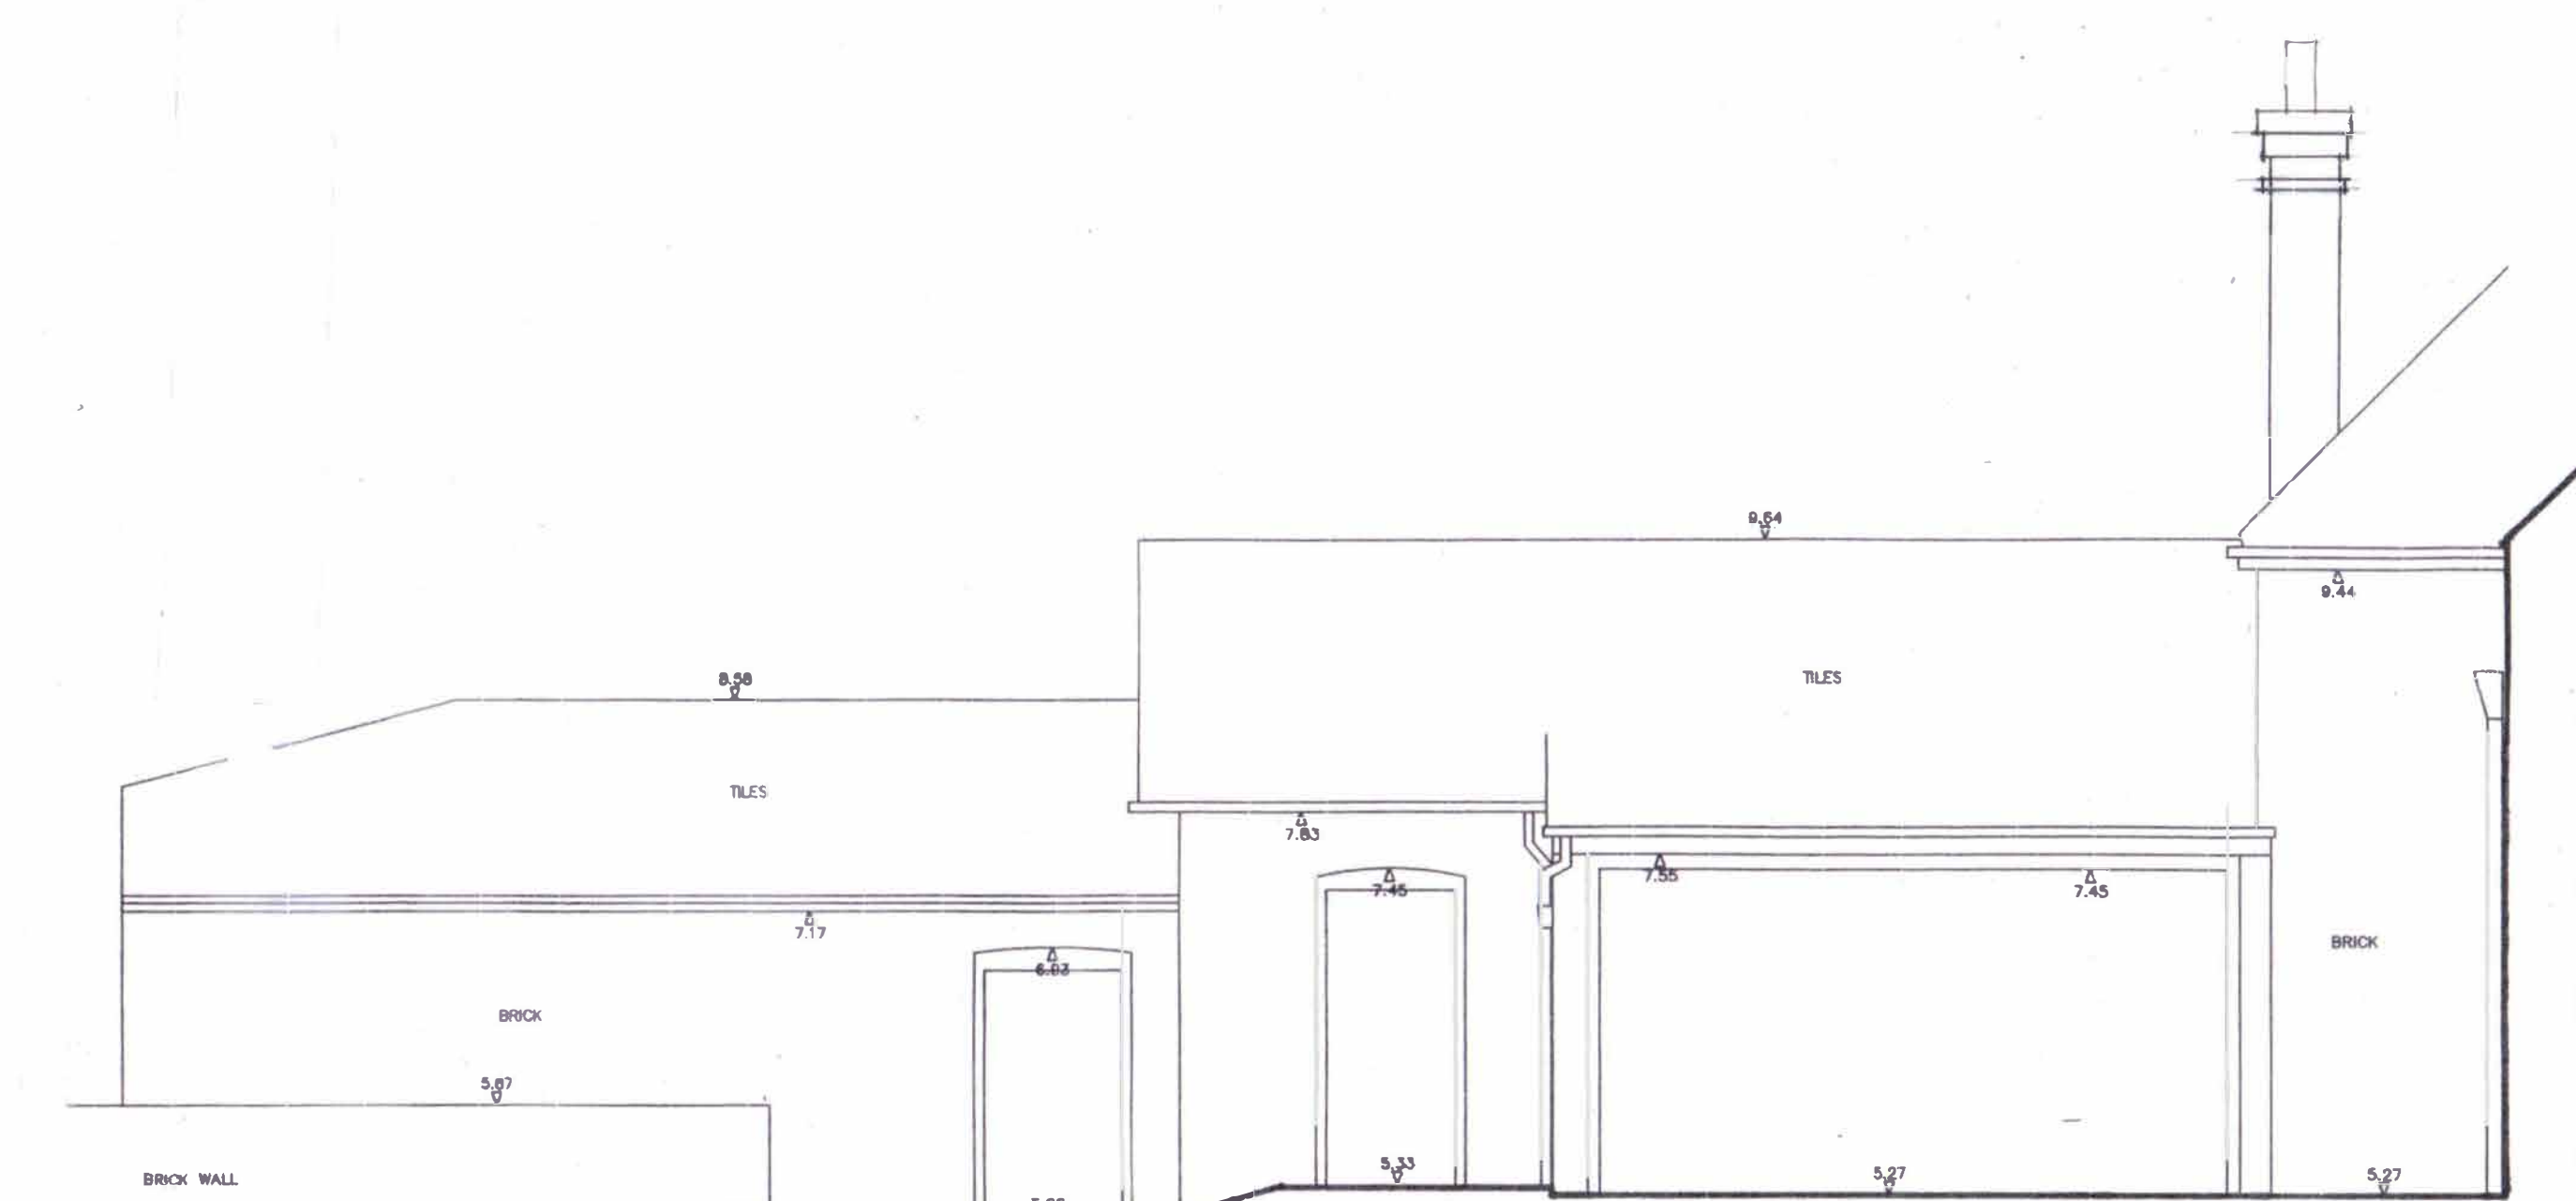


SOUTH WEST

ELEVATION K-K

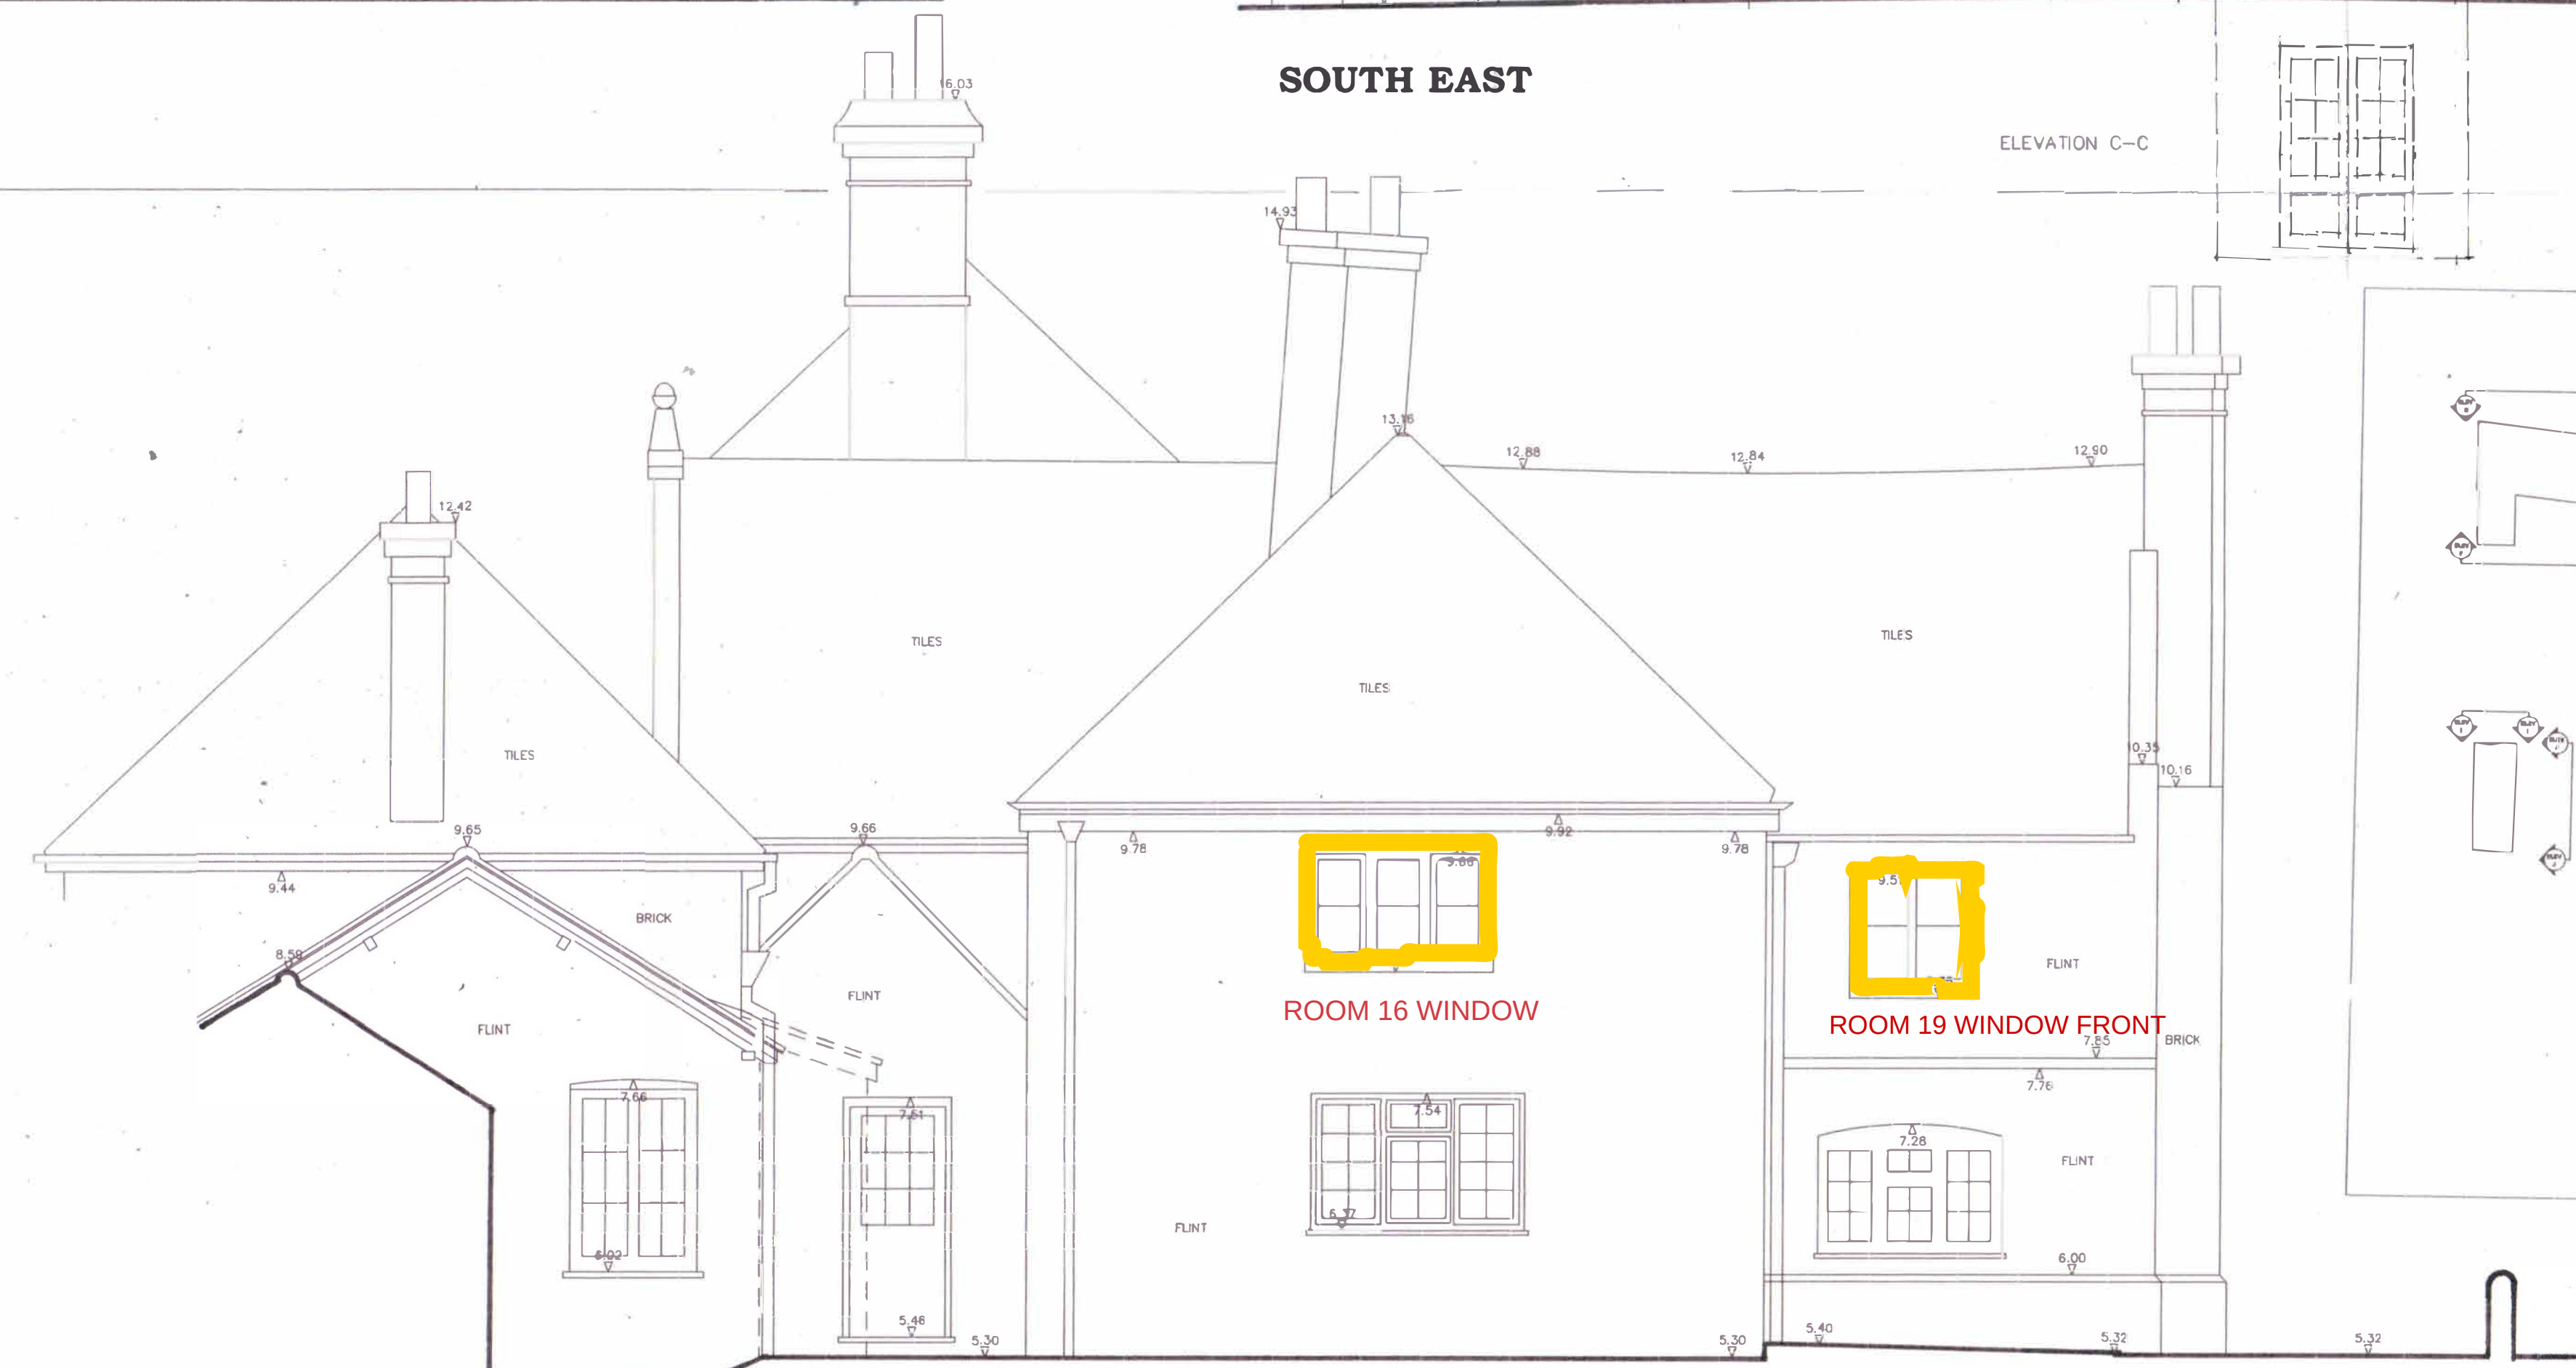


NORTH WEST

ELEVATION A-A

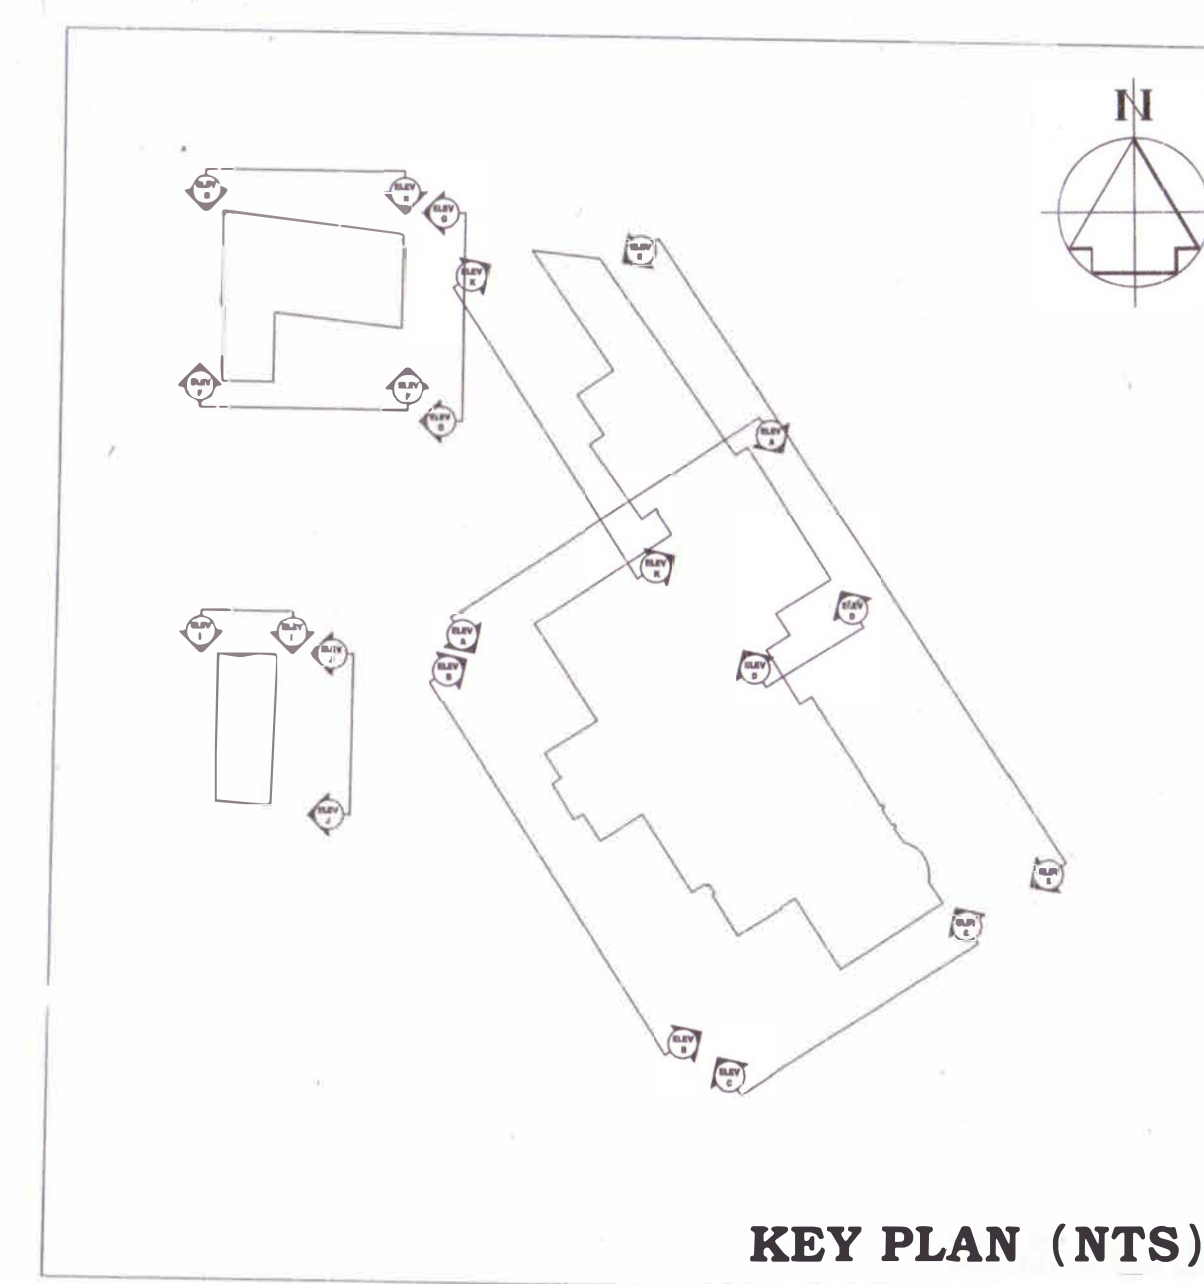

KEY PLAN (NTS)
(NTS)

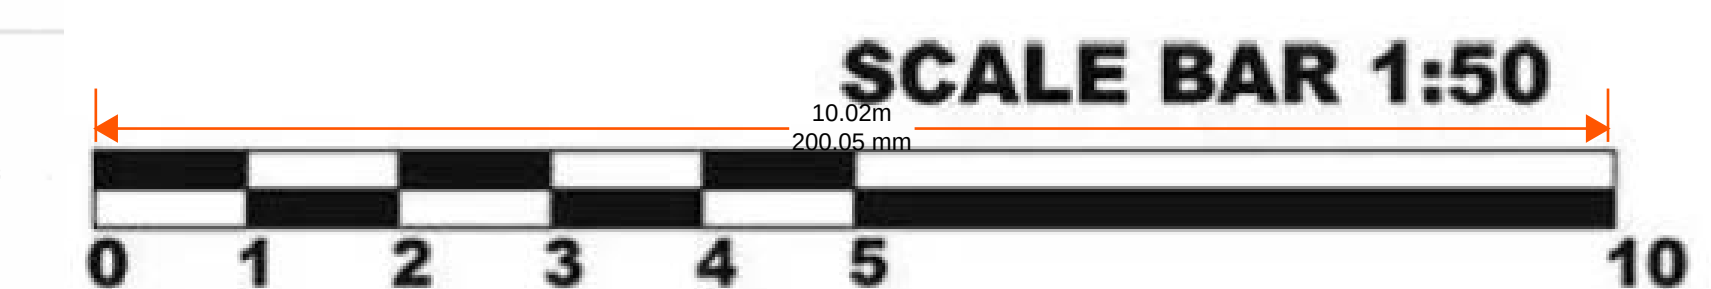

Revisions	
A	Revisions
© copyright	
Client: T AND S JACKSON	
Job Title: KENTS FARM HOUSE CLIMPING WEST SUSSEX BN17 5OU	
Drawing Title: ELEVATIONS MAIN HOUSE PROPOSED	
1:50 @ A0	
D OCT 2020	Drawn by MJW
Drawn by	Rev.
112/168/5	