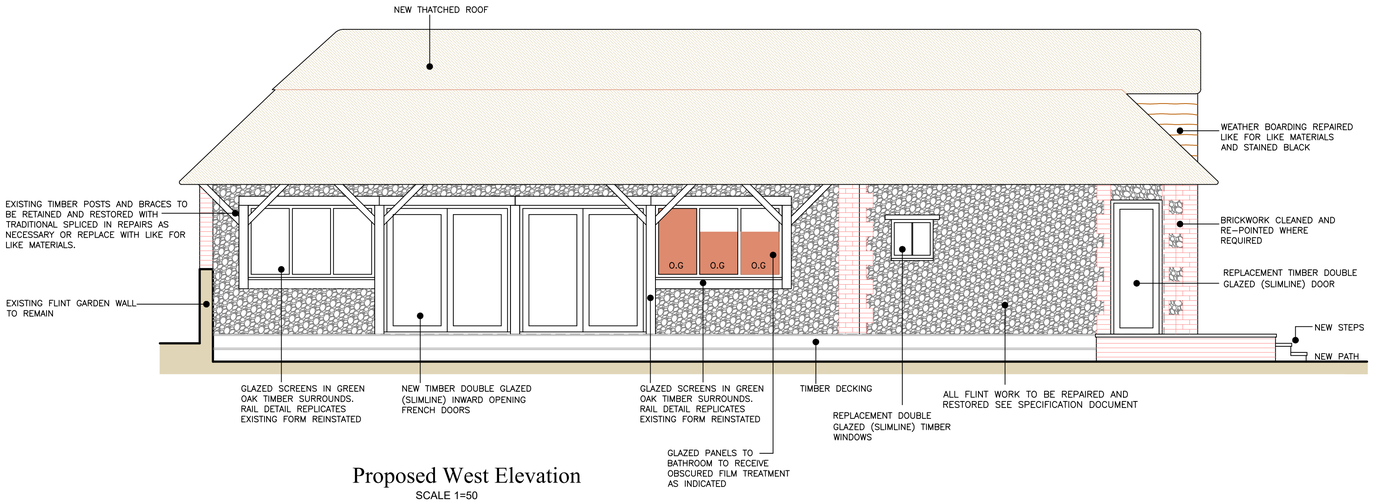

Proposed West Elevation

SCALE 1=50

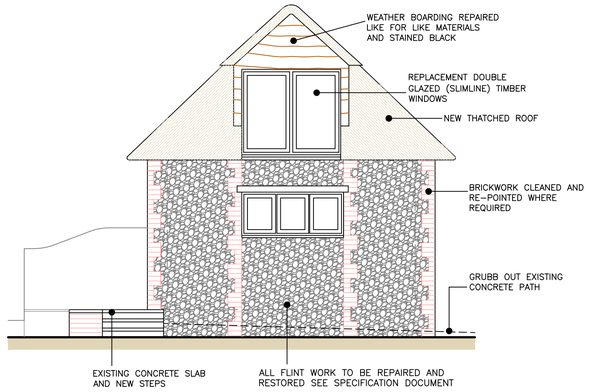

Proposed South Elevation

SCALE 1=50

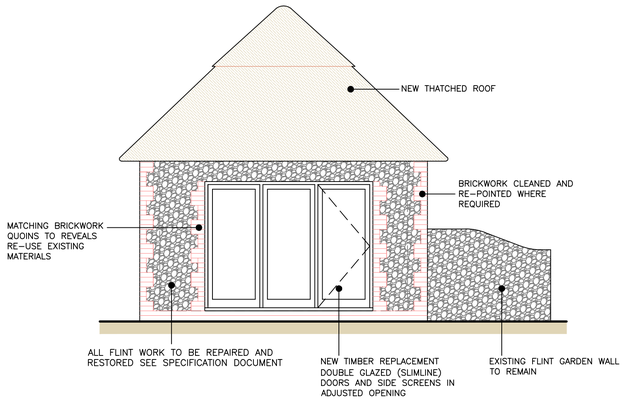

Proposed North Elevation

SCALE 1=50

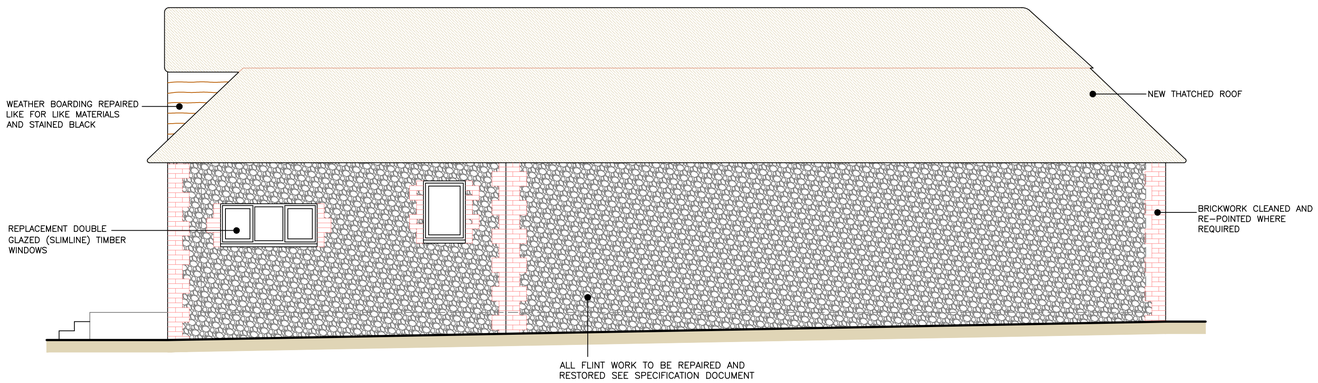

Proposed East Elevation

SCALE 1=50

Scale
1:50 0 1m 2m 3m 4m 5m

Notes:
All dimensions must be checked/verified on site.
No responsibility or liability is accepted for CDM unless otherwise agreed in writing.

	Date	Revisions

Client
Mr G.Love

Job Title
Climping Mill Project

Drawing Title
Mill Thatch
Proposed
Elevations

Architectural & Historic Buildings Consultants
Mob: 07909 544908
Email: info@dgc-consultants.com
Web: www.dgc-consultants.com

Date 18/06/2018 Drawn By GSB
Scale 1:50 @ A1 (as illustrated)

Drg. No. DGC-21815/MT04 Rev.

© Copyright
841 x 594mm A1

ARUN DISTRICT COUNCIL CM/22/18/L