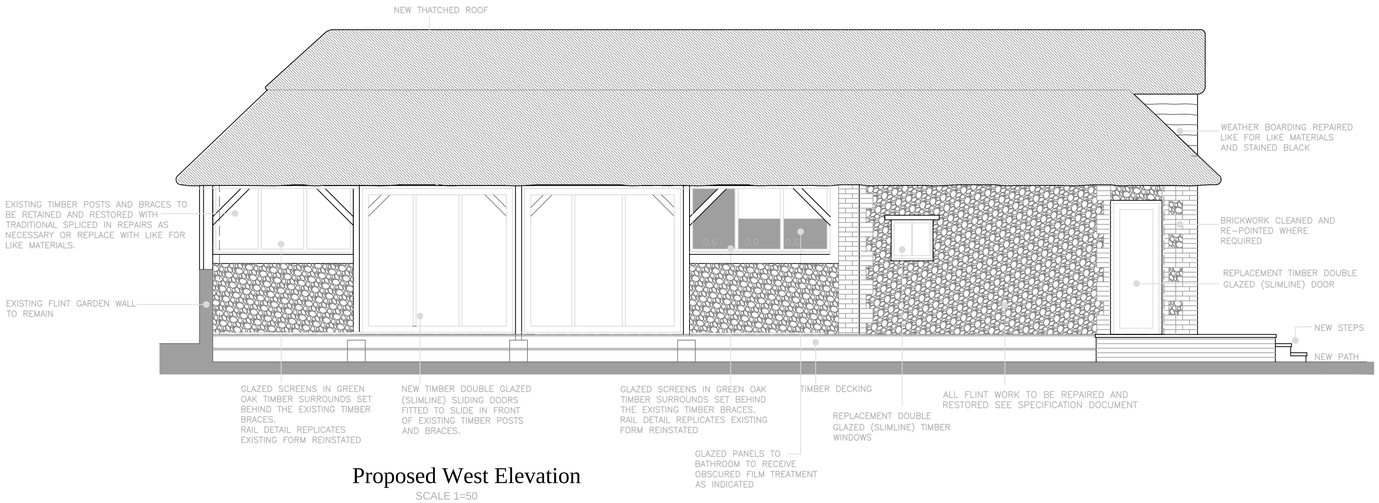

Proposed West Elevation

SCALE 1=50

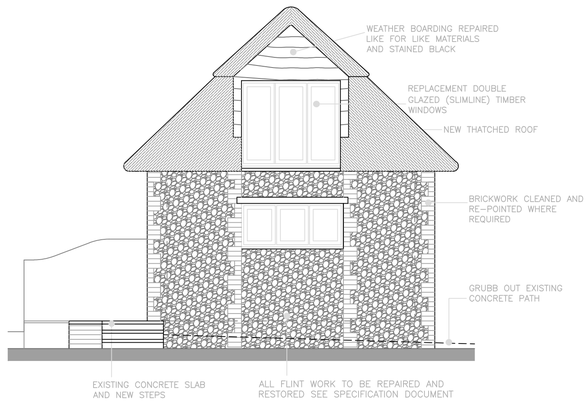

Proposed South Elevation

SCALE 1=50

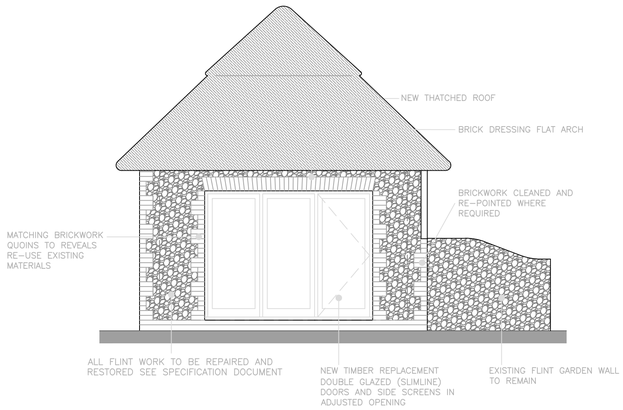

Proposed North Elevation

SCALE 1=50

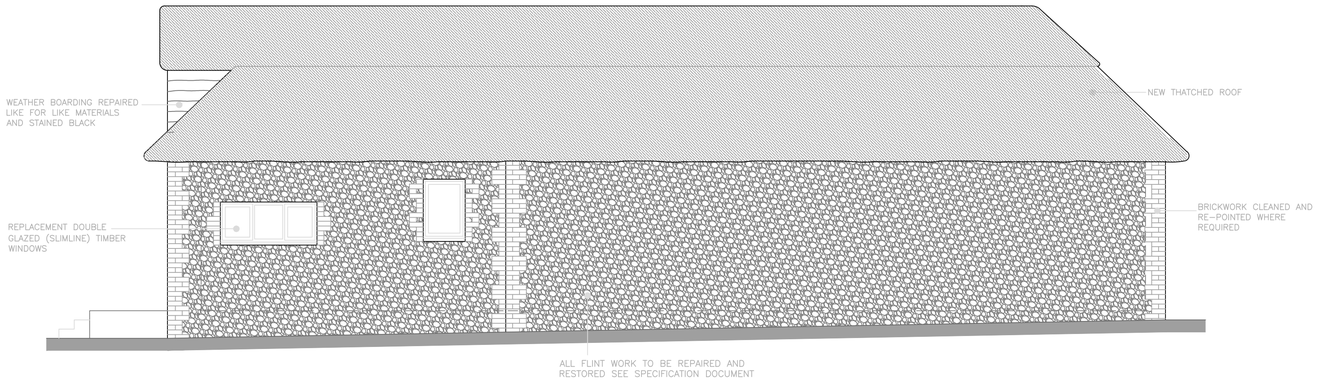

Proposed East Elevation

SCALE 1=50

Scale 1:50 0 1m 2m 3m 4m 5m

Notes:

All dimensions must be checked/verified on site.
No responsibility or liability is accepted for CDM unless otherwise agreed in writing.

A	11.10.18	Revision to fenestration
	Date	Revisions

Client

Mr G.Love

Job Title

Climping Mill Project

Drawing Title

Mill Thatch
Proposed
Elevations

Architectural & Historic Buildings Consultants
Mob: 07909 544908
Email: info@dgc-consultants.com
Web: www.dgc-consultants.com

Date 18/06/2018 Drawn By GSB
Scale 1:50 @ A1 (as illustrated)

Drg. No. DGC-21815/MT04 Rev. A

© Copyright

841 x 594mm A1

ARUN DISTRICT COUNCIL CM/22/18/L