
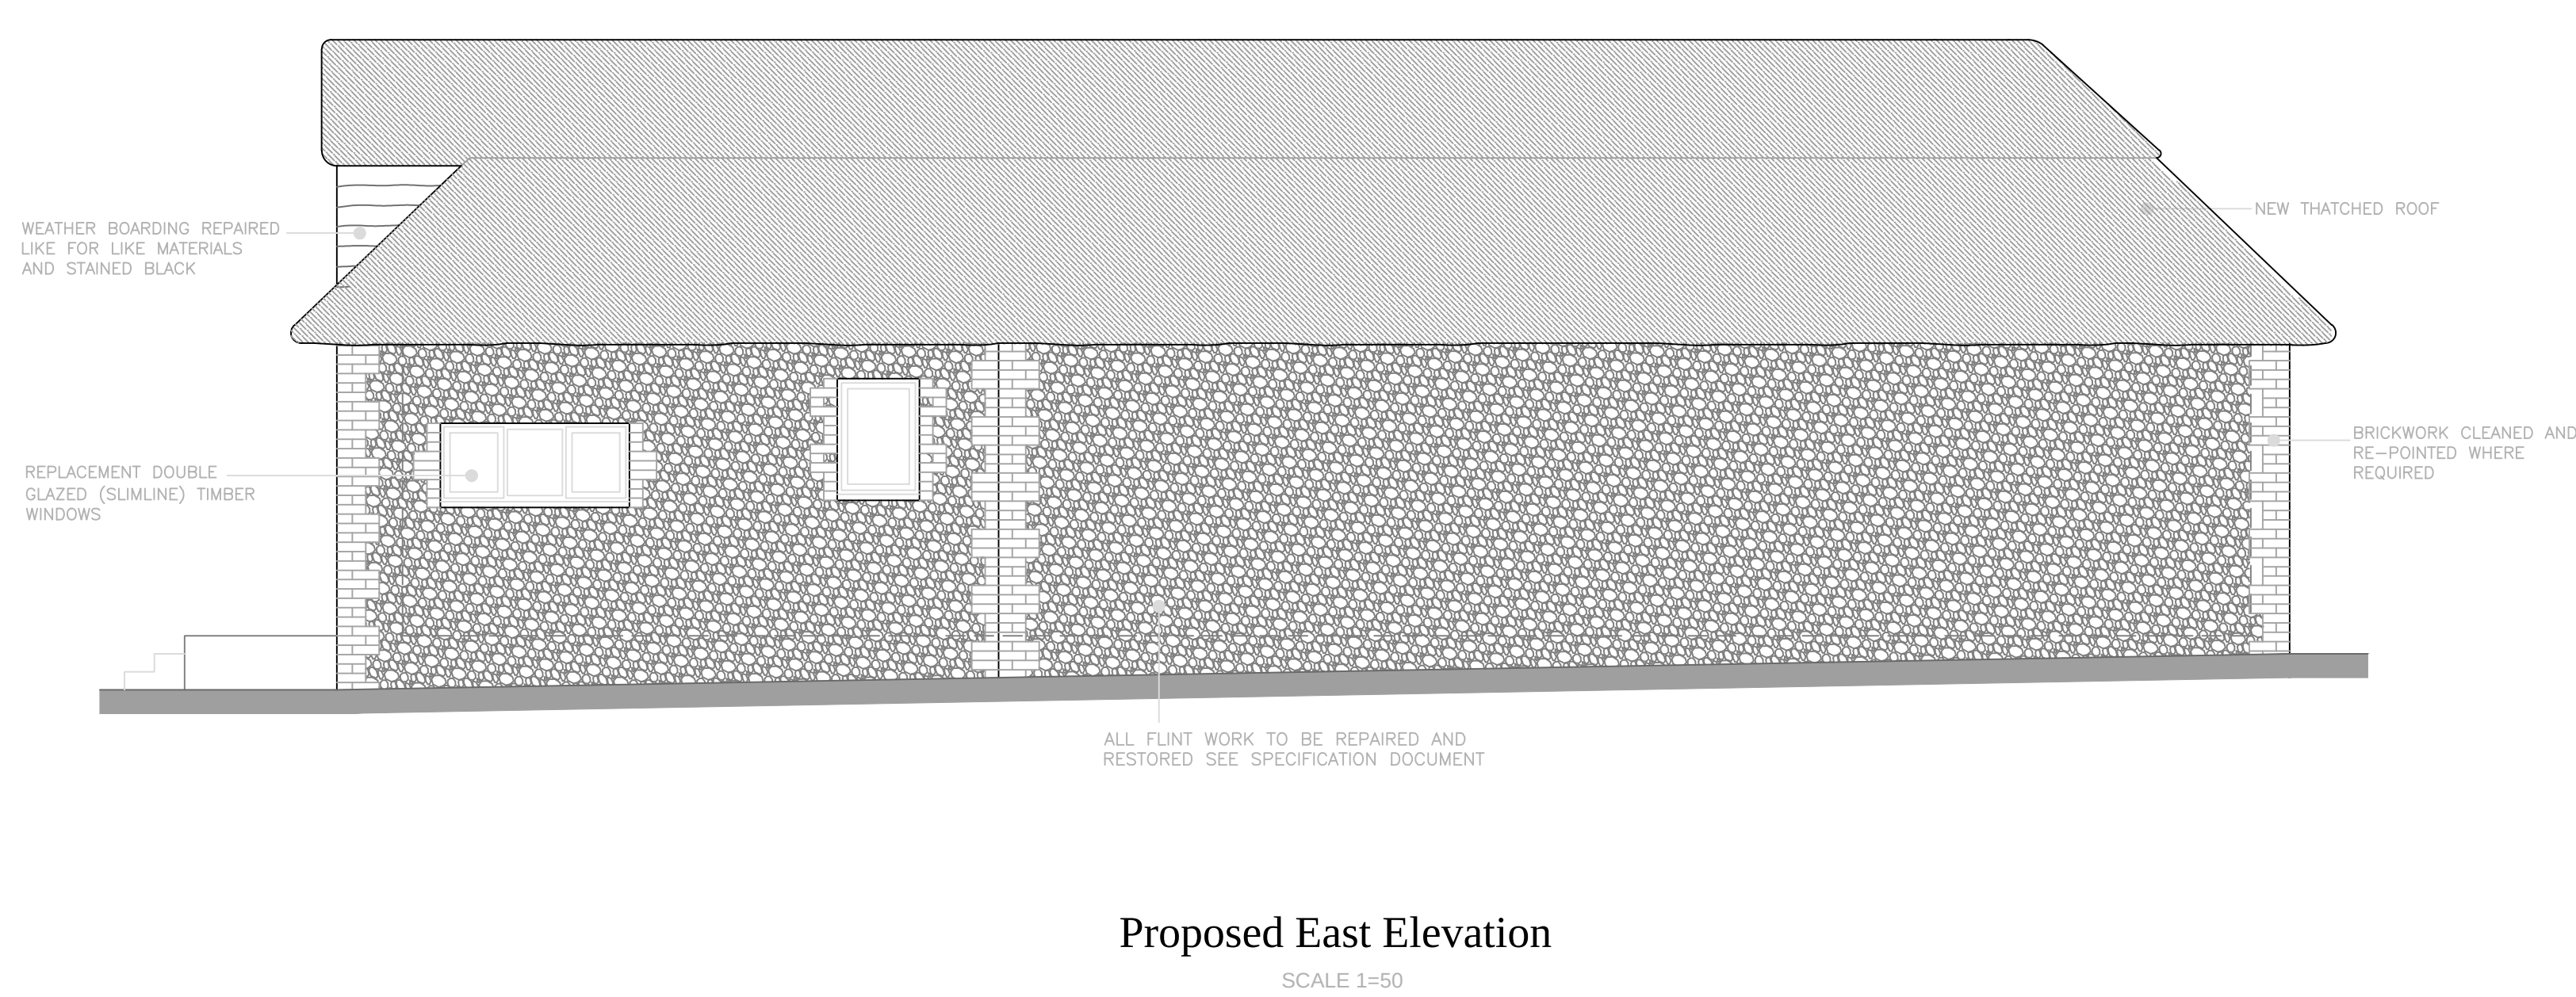
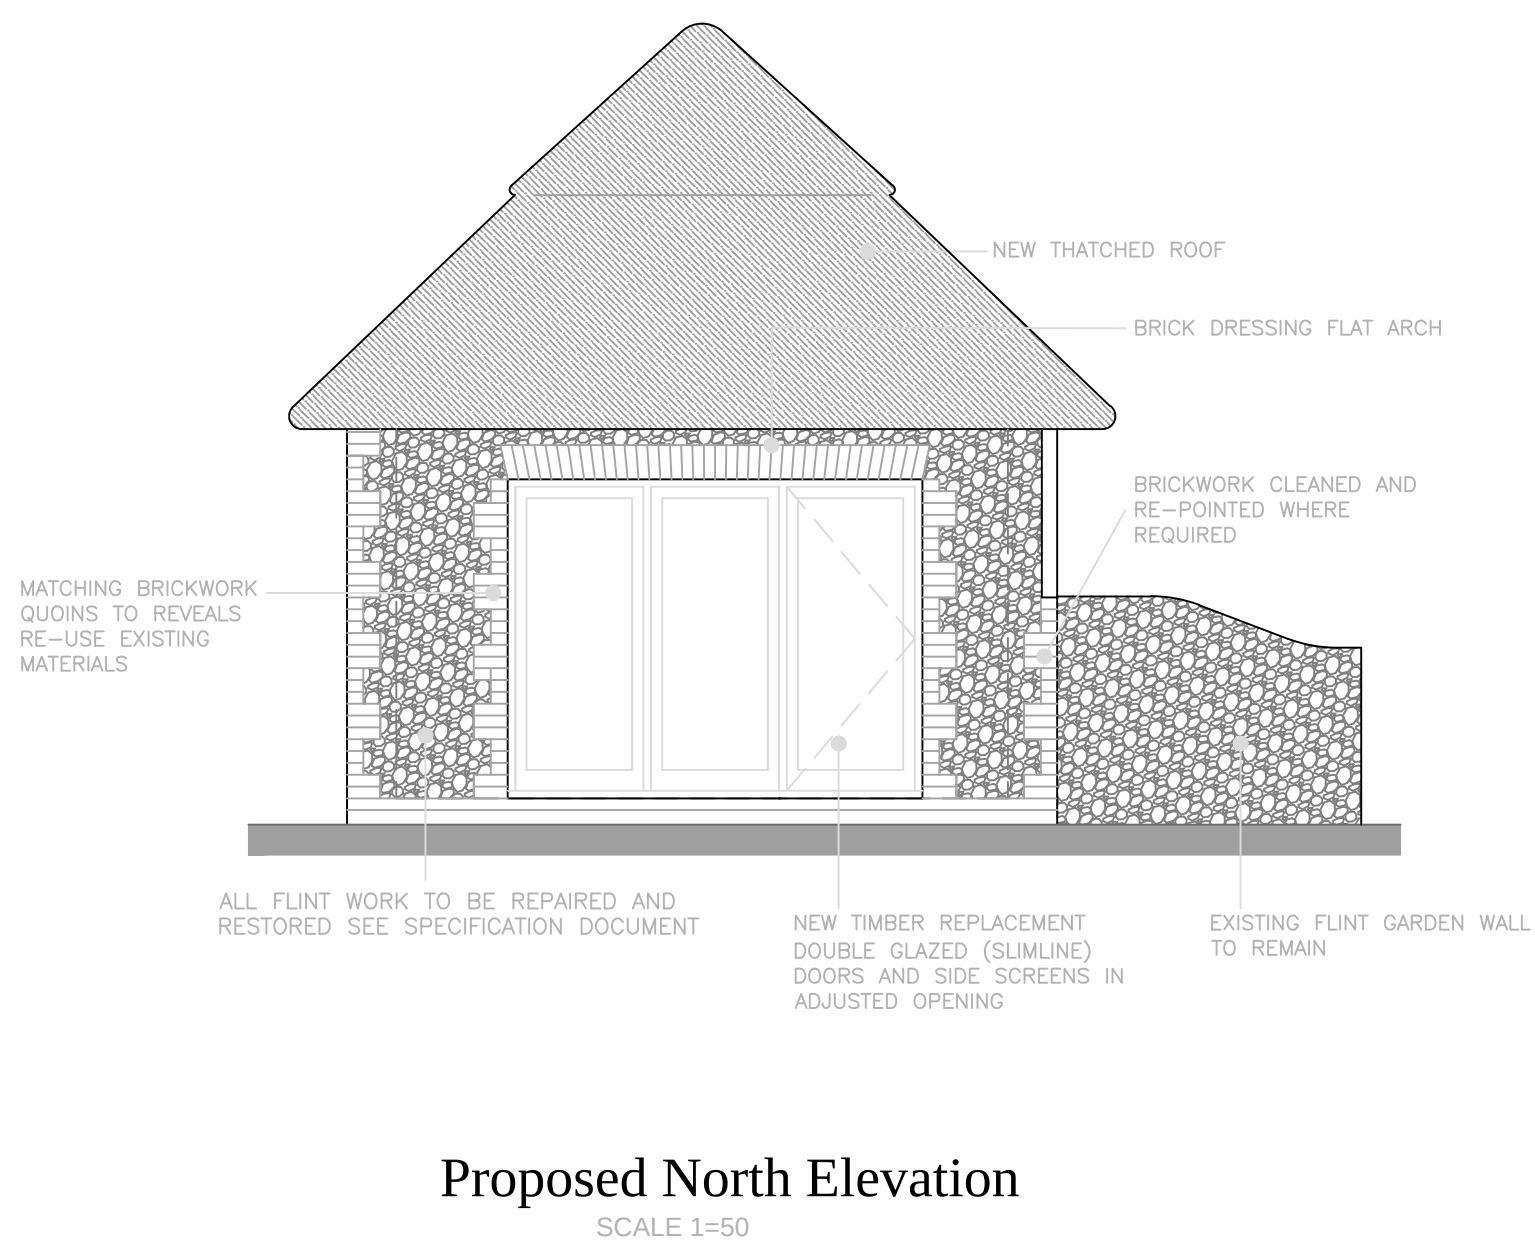
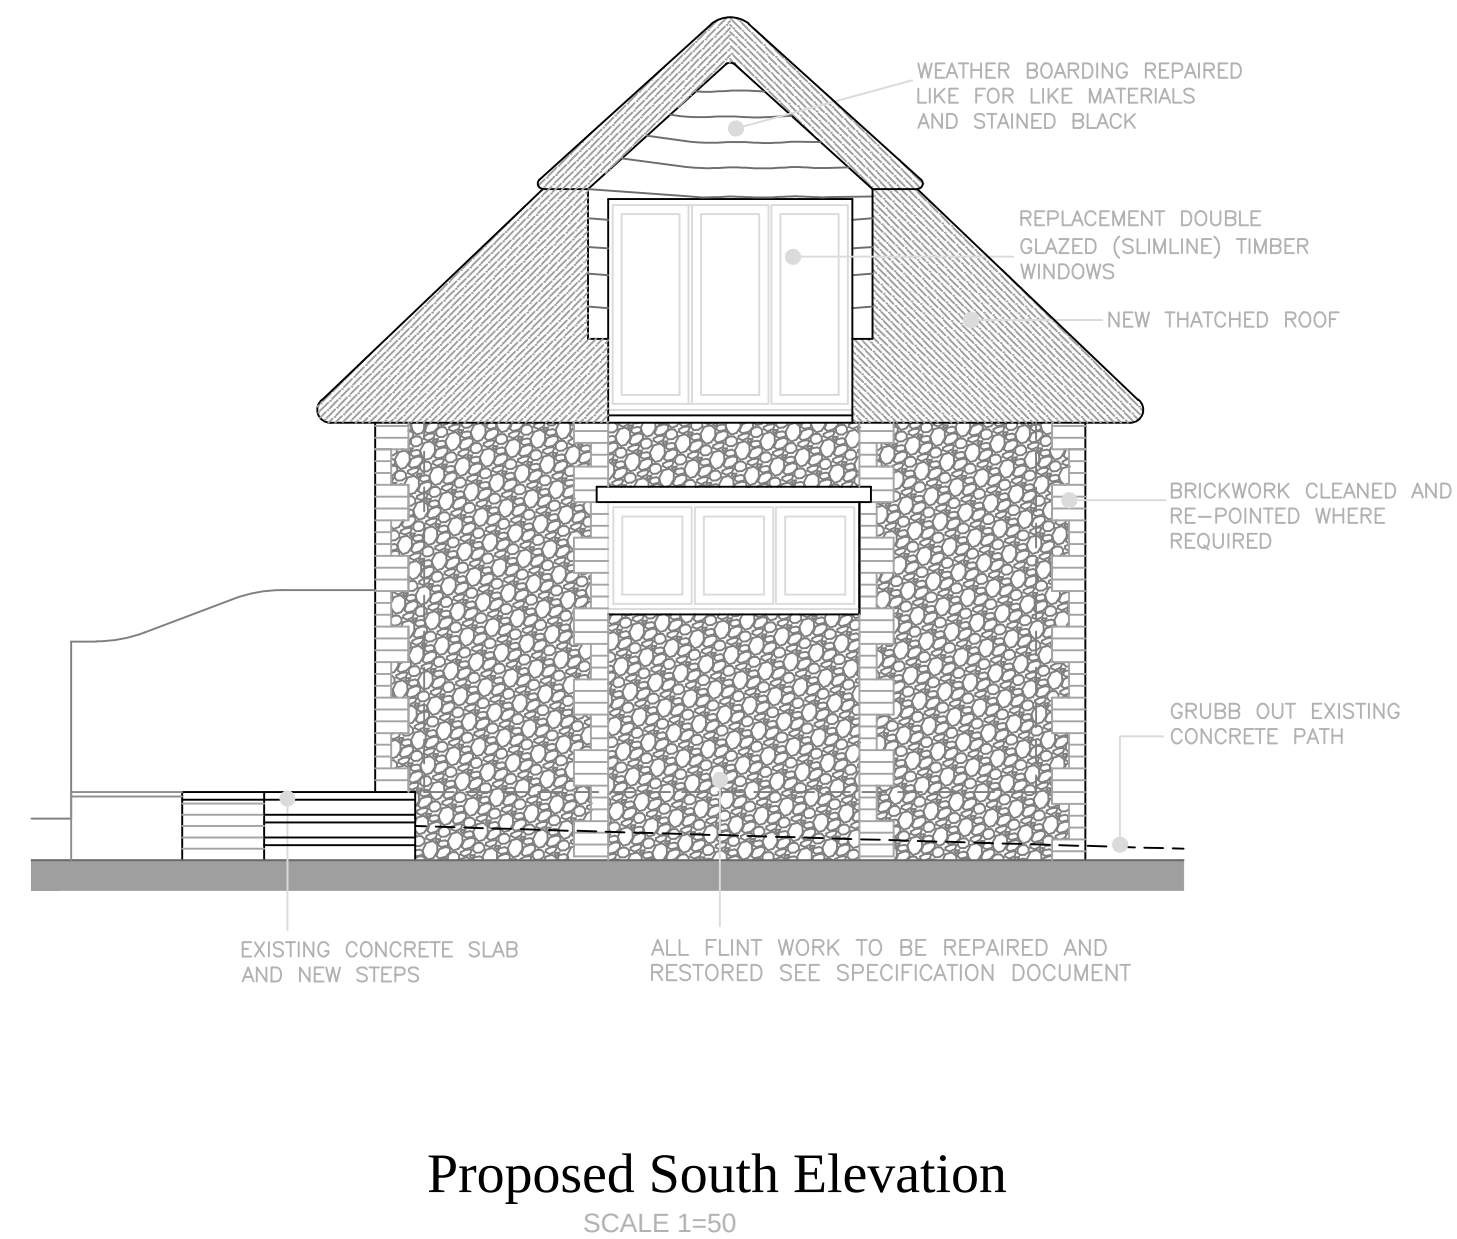


Notes:
All dimensions must be checked/verified on site.
No responsibility or liability is accepted for CDM unless otherwise agreed in writing.

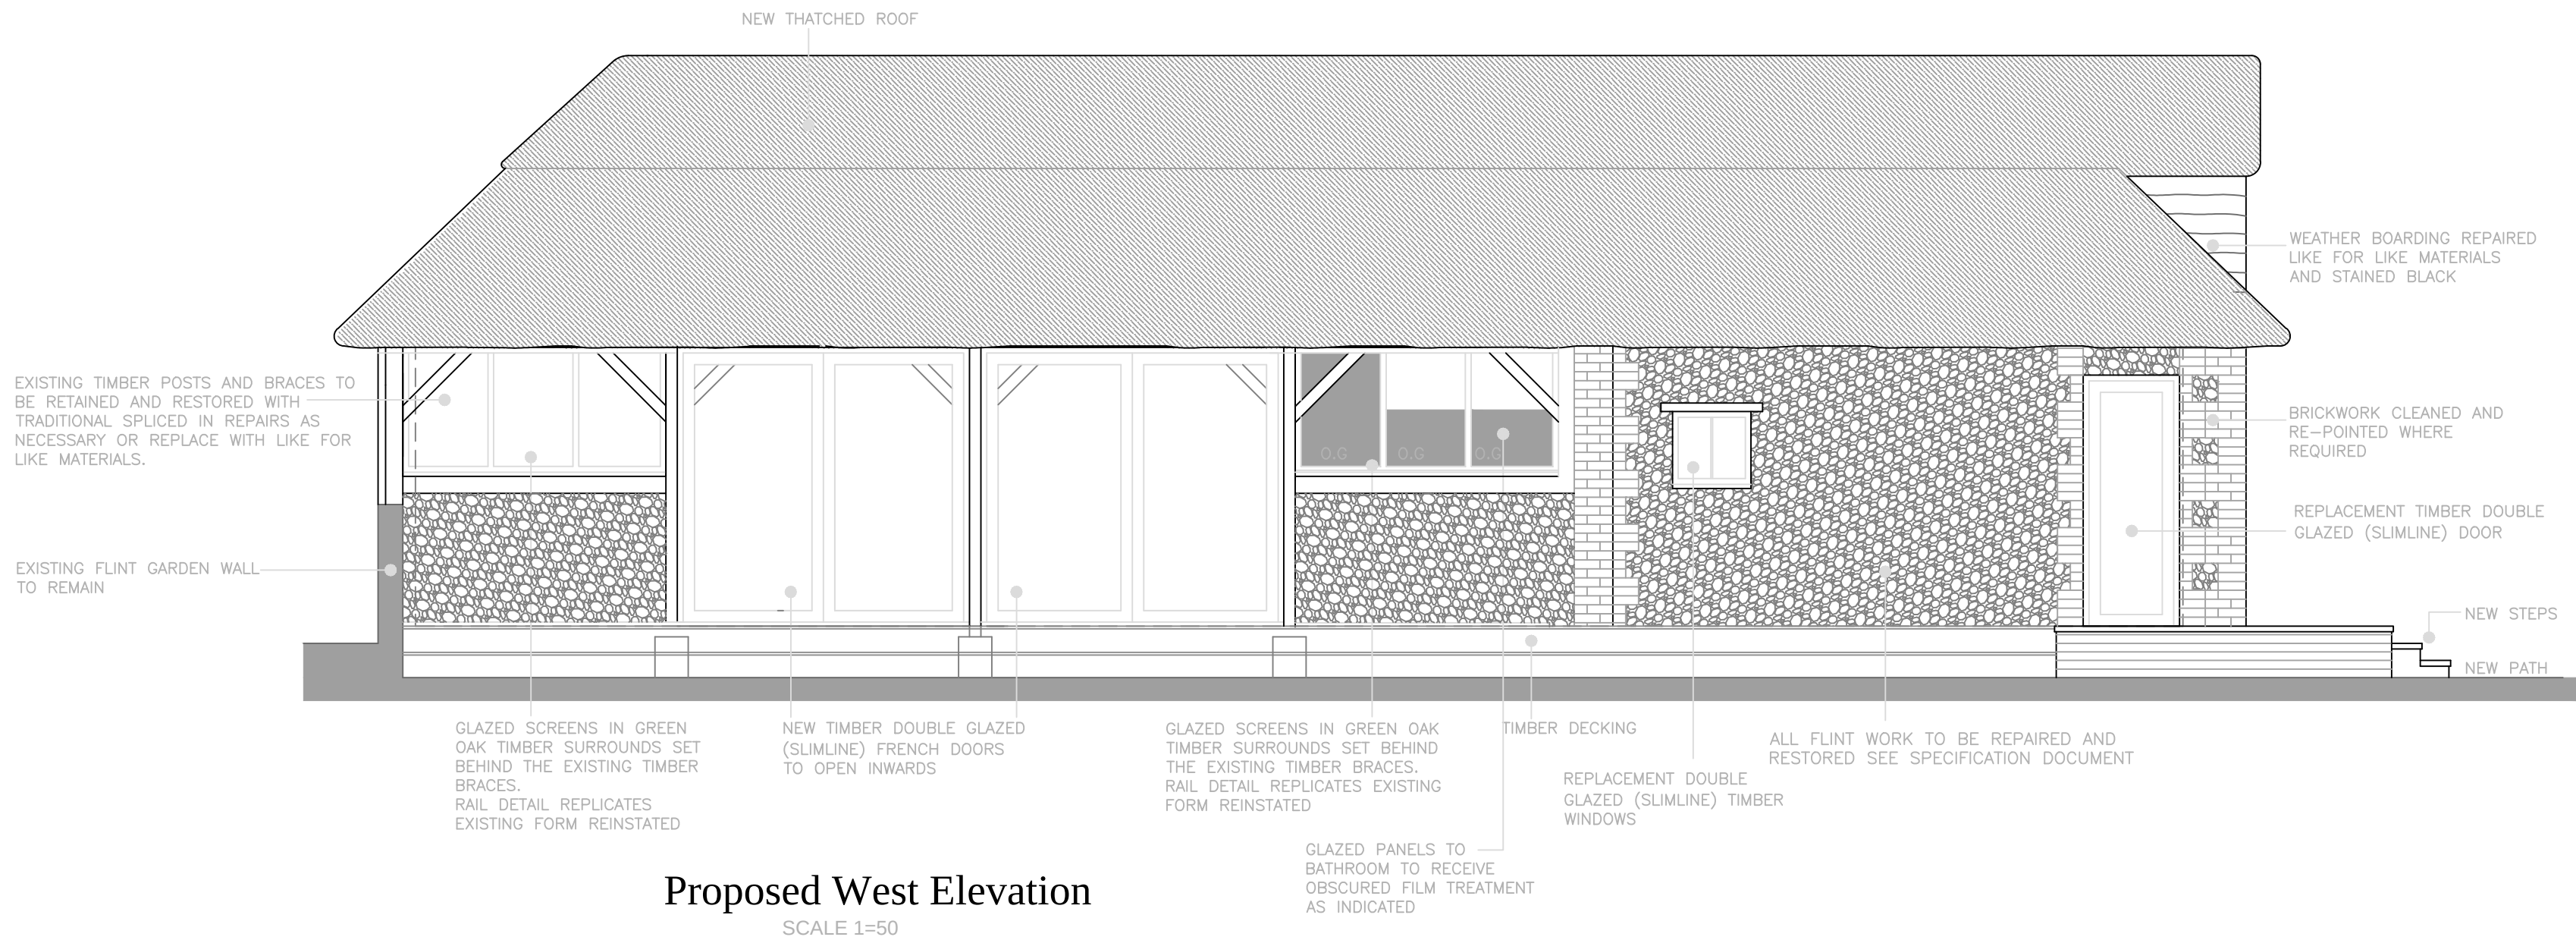

B	31.10.18	Sliding doors amended to French doors
A	11.10.18	Revision to fenestration
	Date	Revisions

Client
Mr G.Love
Job Title
Climping Mill Project

Drawing Title
Mill Thatch
Proposed
Elevations

**Architectural & Historic
Buildings Consultants**
Mob: 07909 544908
Email: info@dgc-consultants.com
Web: www.dgc-consultants.com

Date 18/06/2018 Drawn By GSB
Scale 1:50 @ A1 (as illustrated)

	Drg. No. DGC-21815/MT04	Rev. B
---	----------------------------	-----------

© Copyright 841 x 594mm A1

