


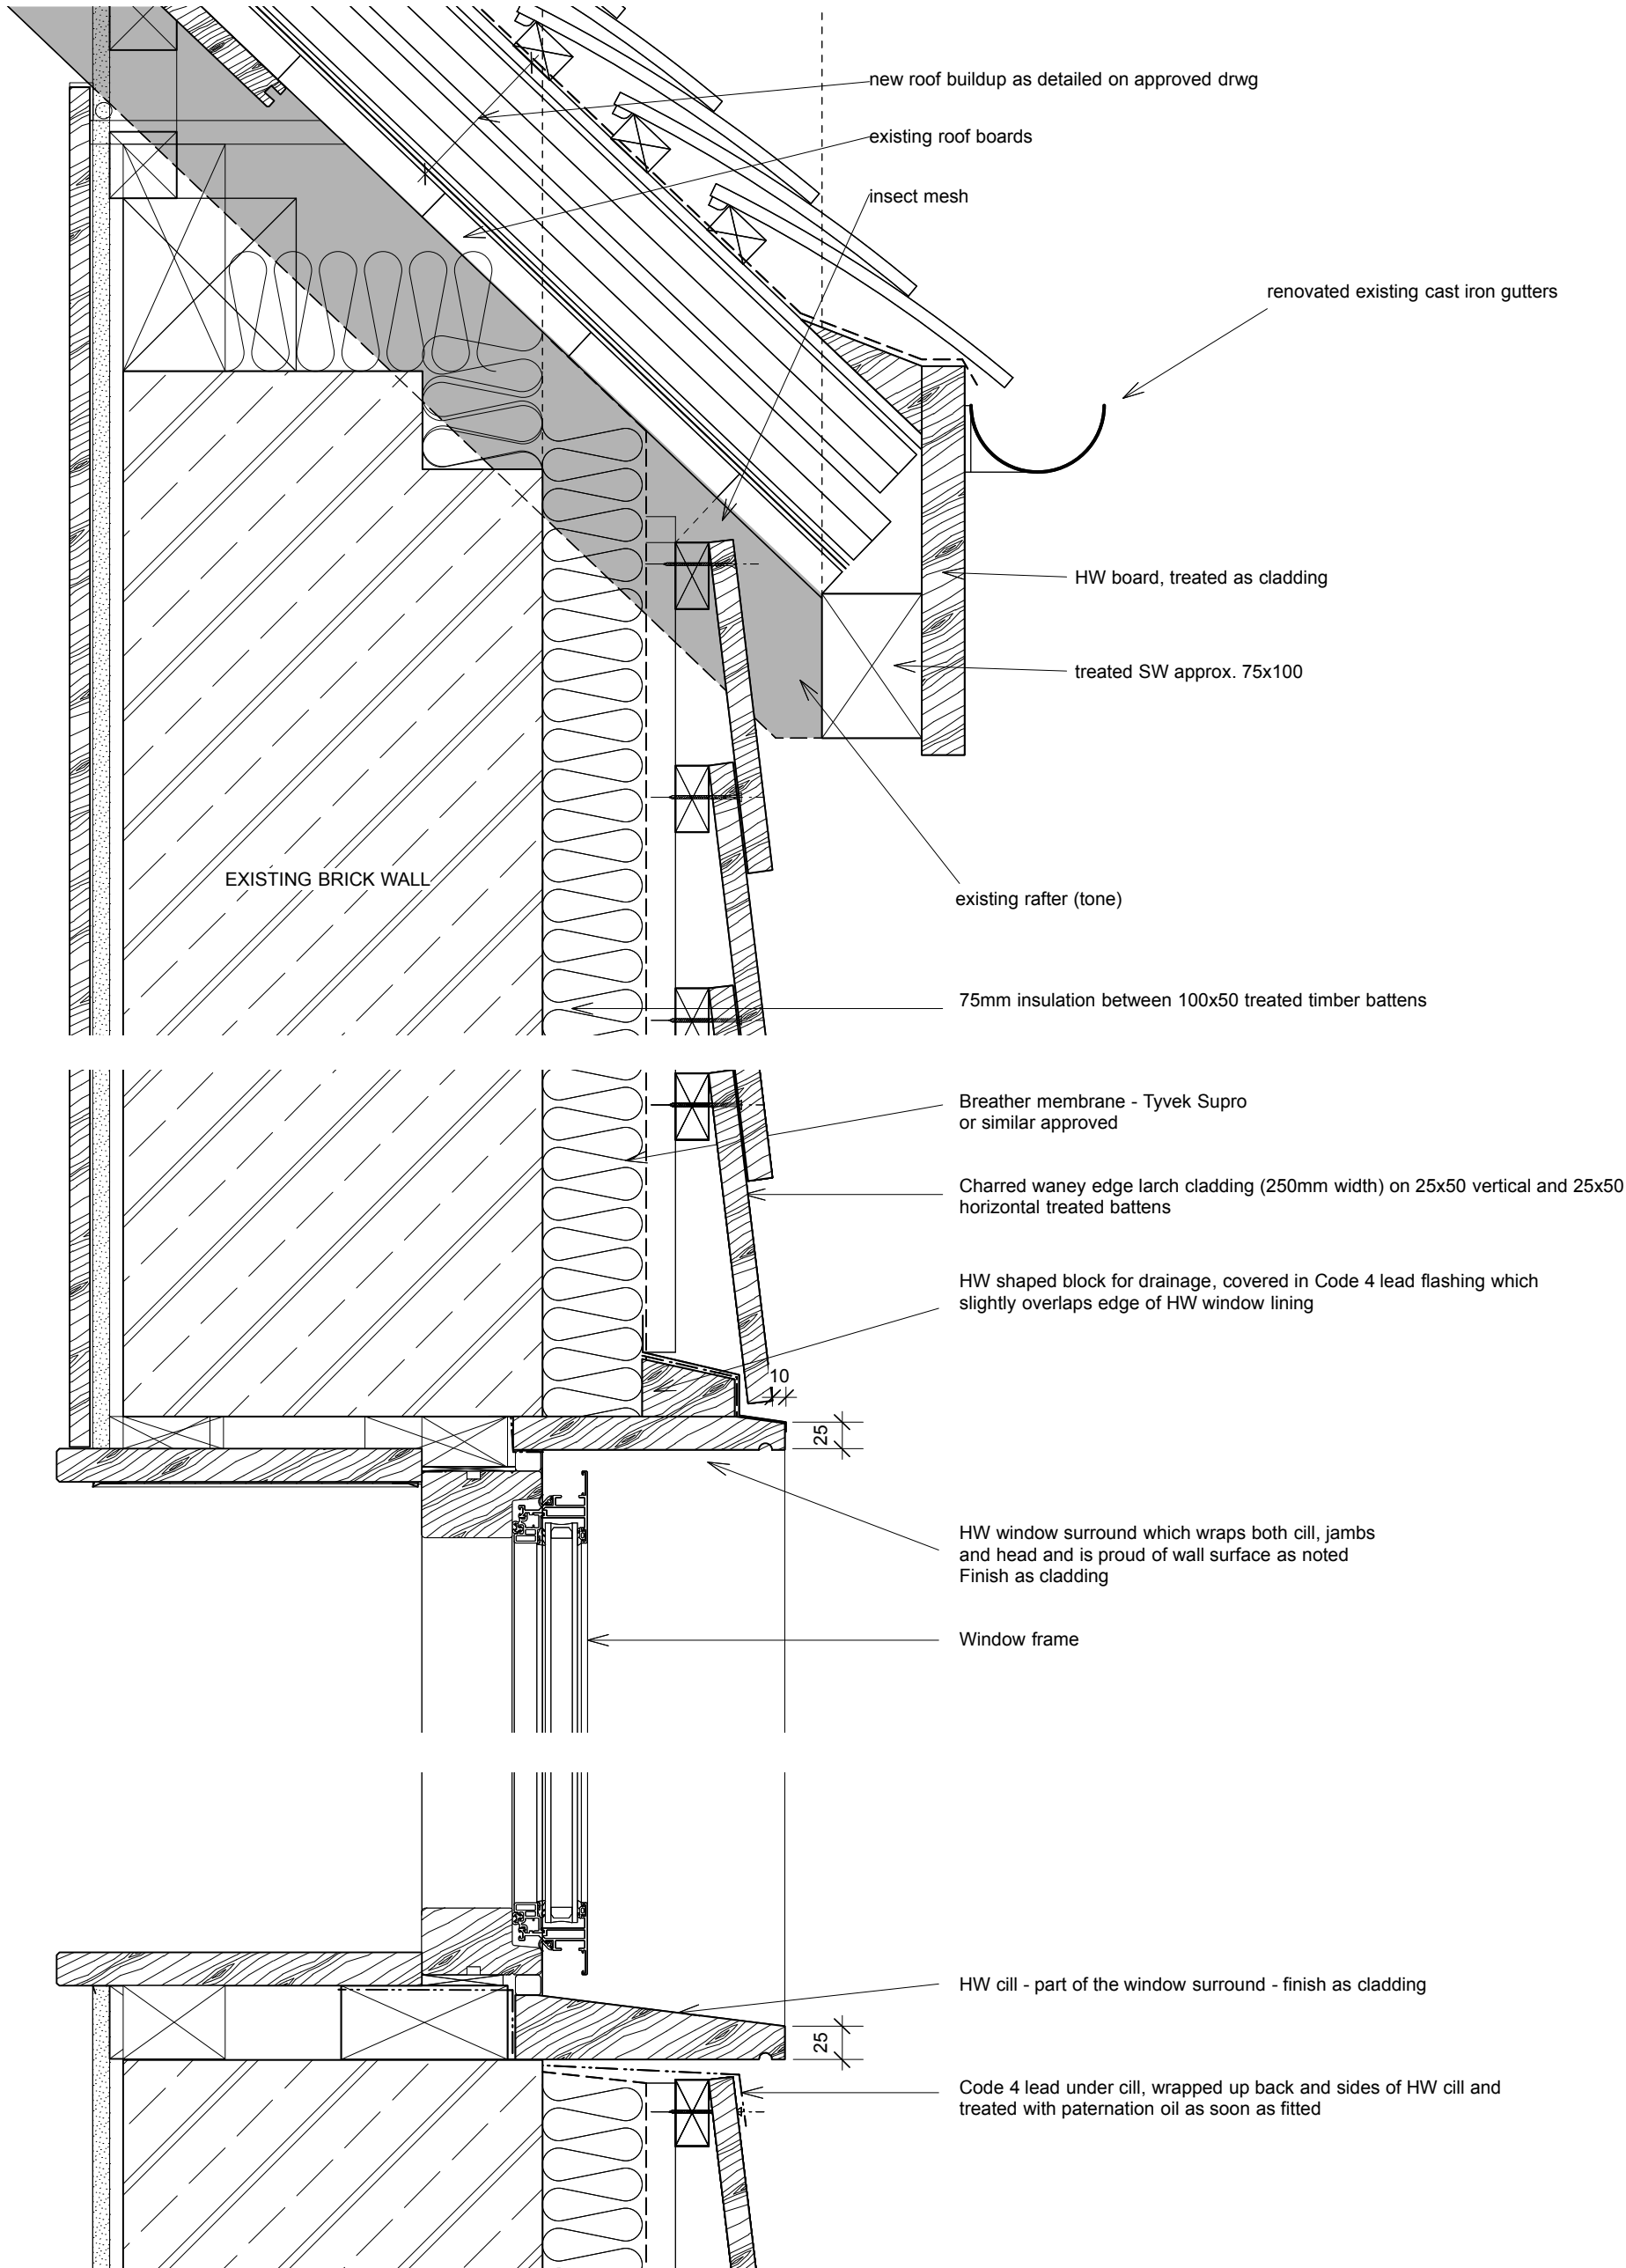

MILL COTTAGE CLADDING DETAIL
SECTION THRU' EAVES AND WINDOW
SCALE 1:5

status		ARCHITECTS	
revisions		25 Links Yard. Spelman St. London E1 5LX tel 020 7539 3686 fax 020 7539 3687 mail@featherstoneyoung .com www.featherstoneyoung .com	 FeatherstoneYoung
X XXXXX		job Clymping Mill	
		address Climping	
		dwg title Wall Cladding to Mill Cottage	
		scale 1:5/A3 date 02/19	
		CLI job reference	04 001_2 drawing number - revision