

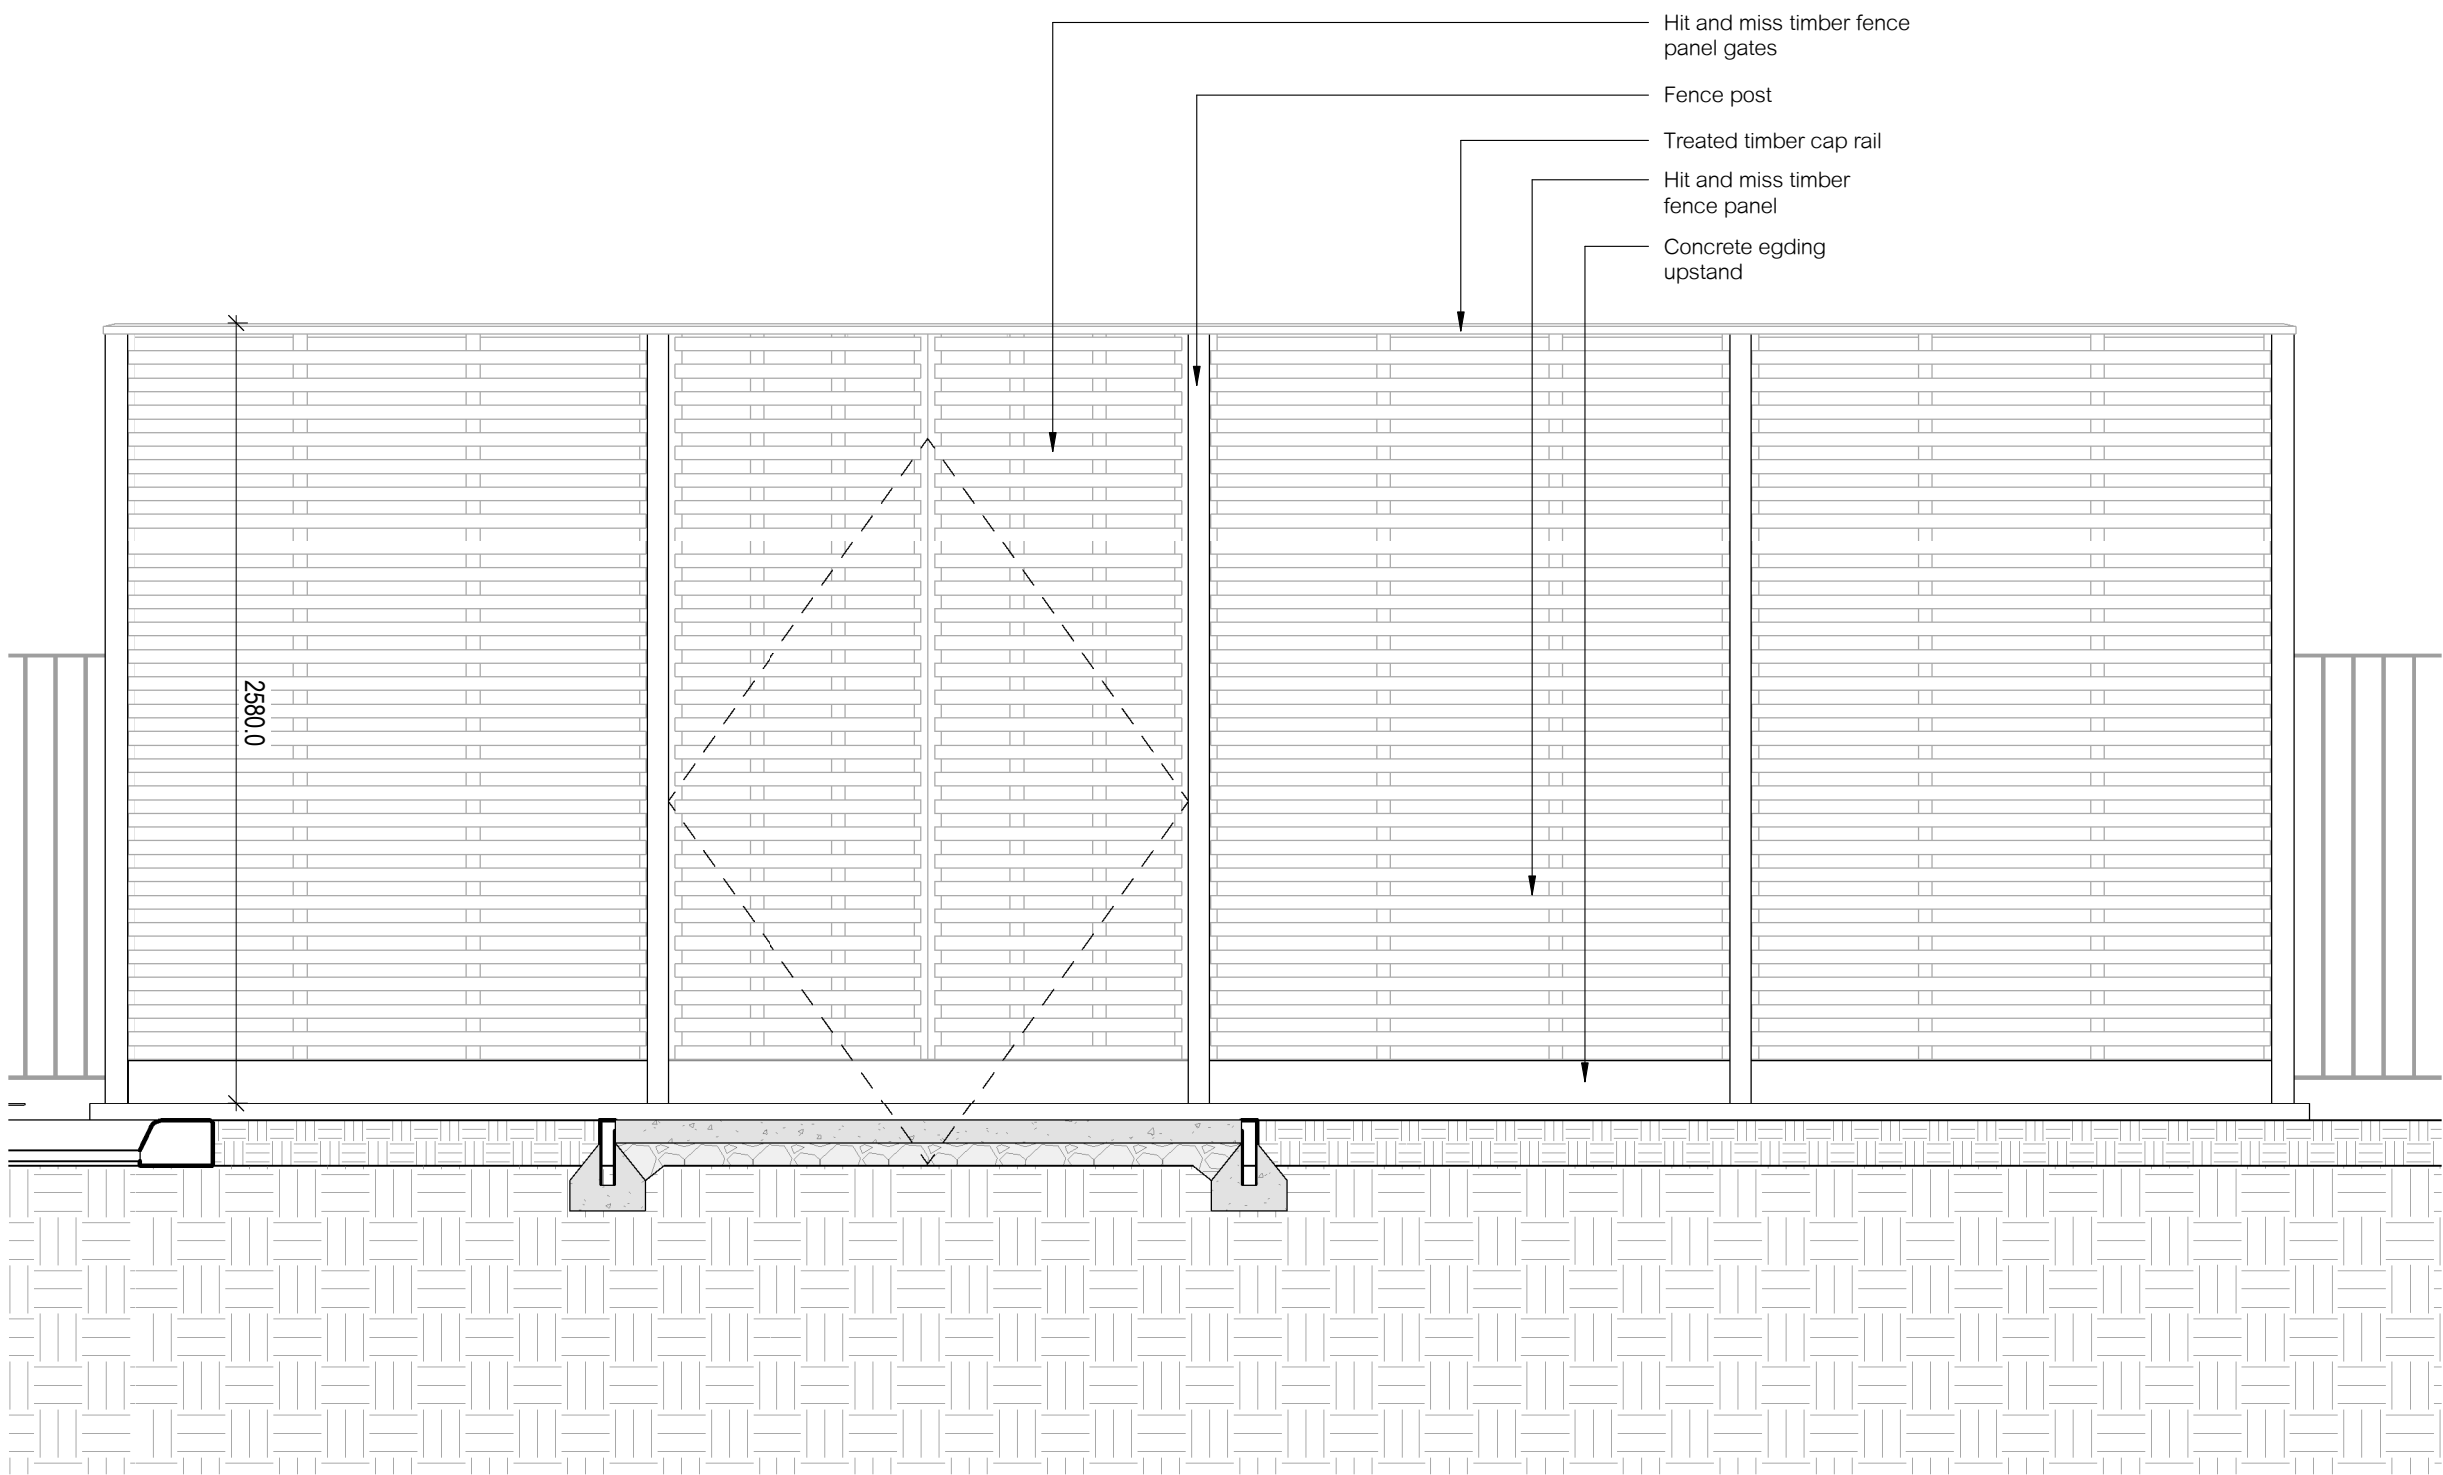
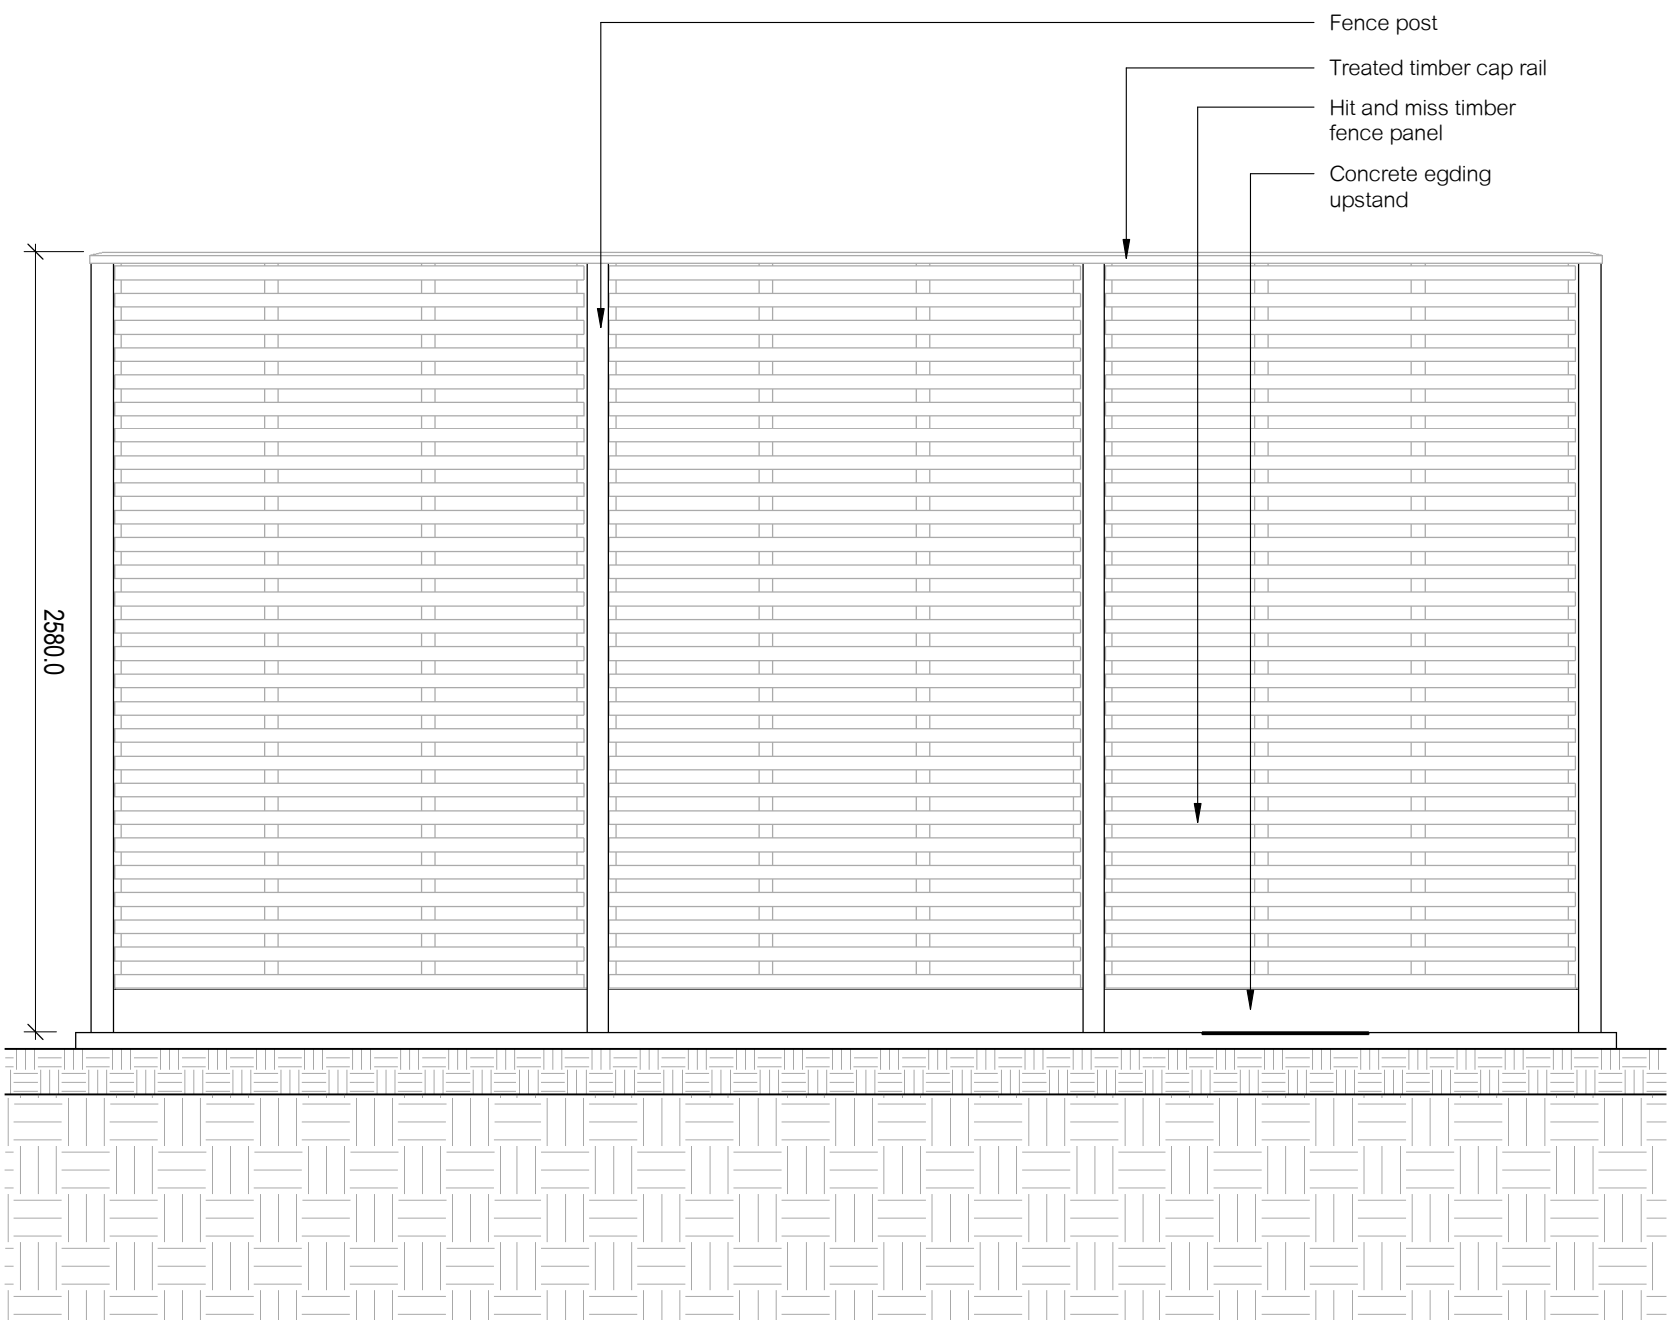
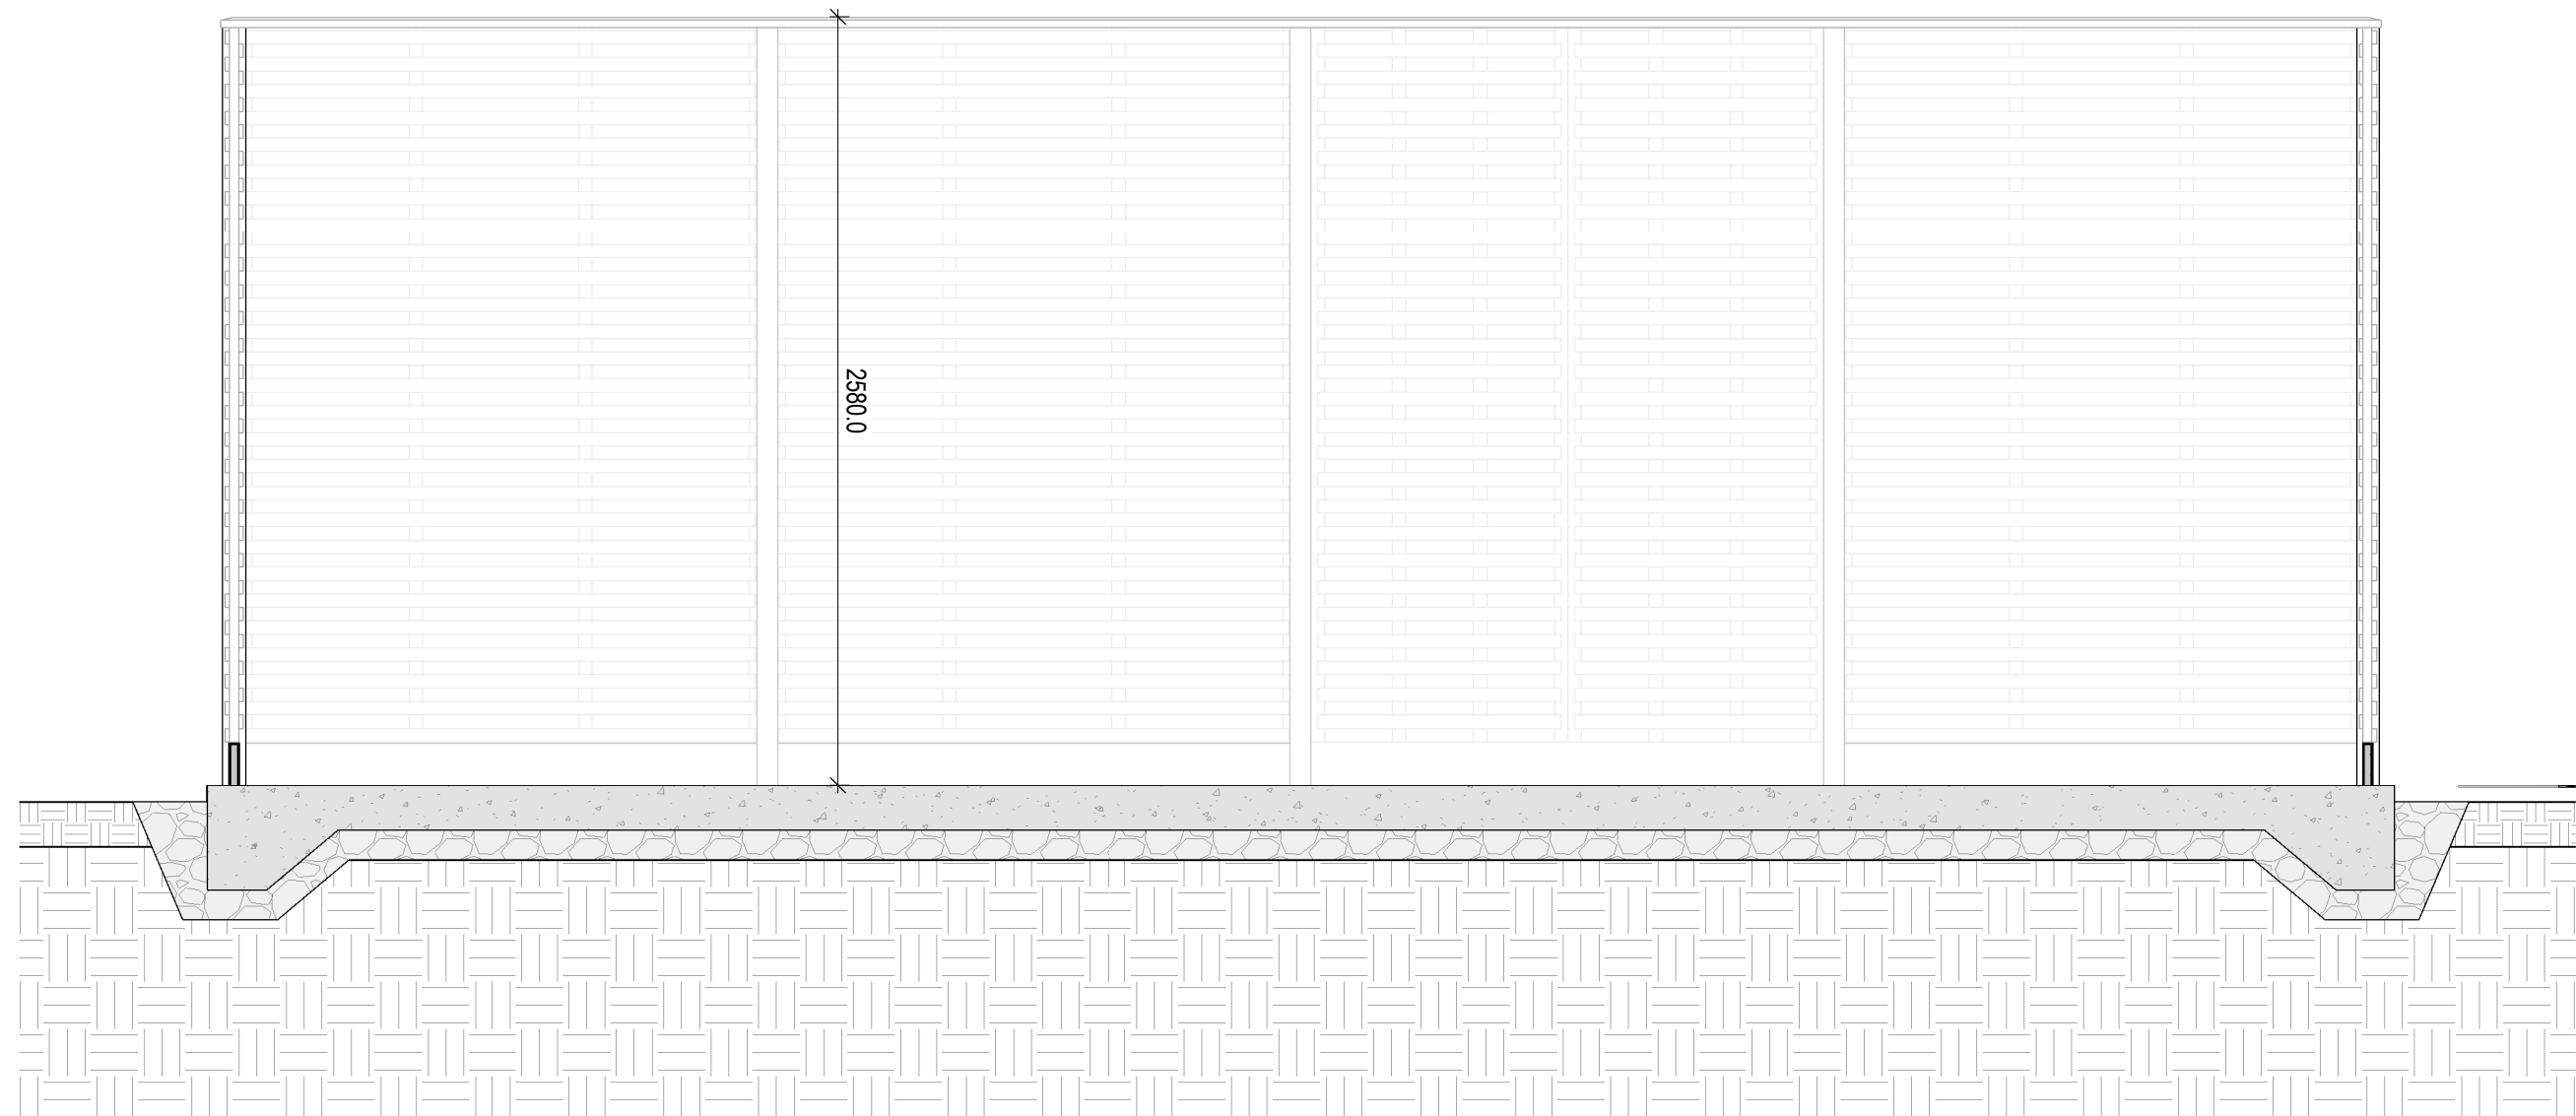


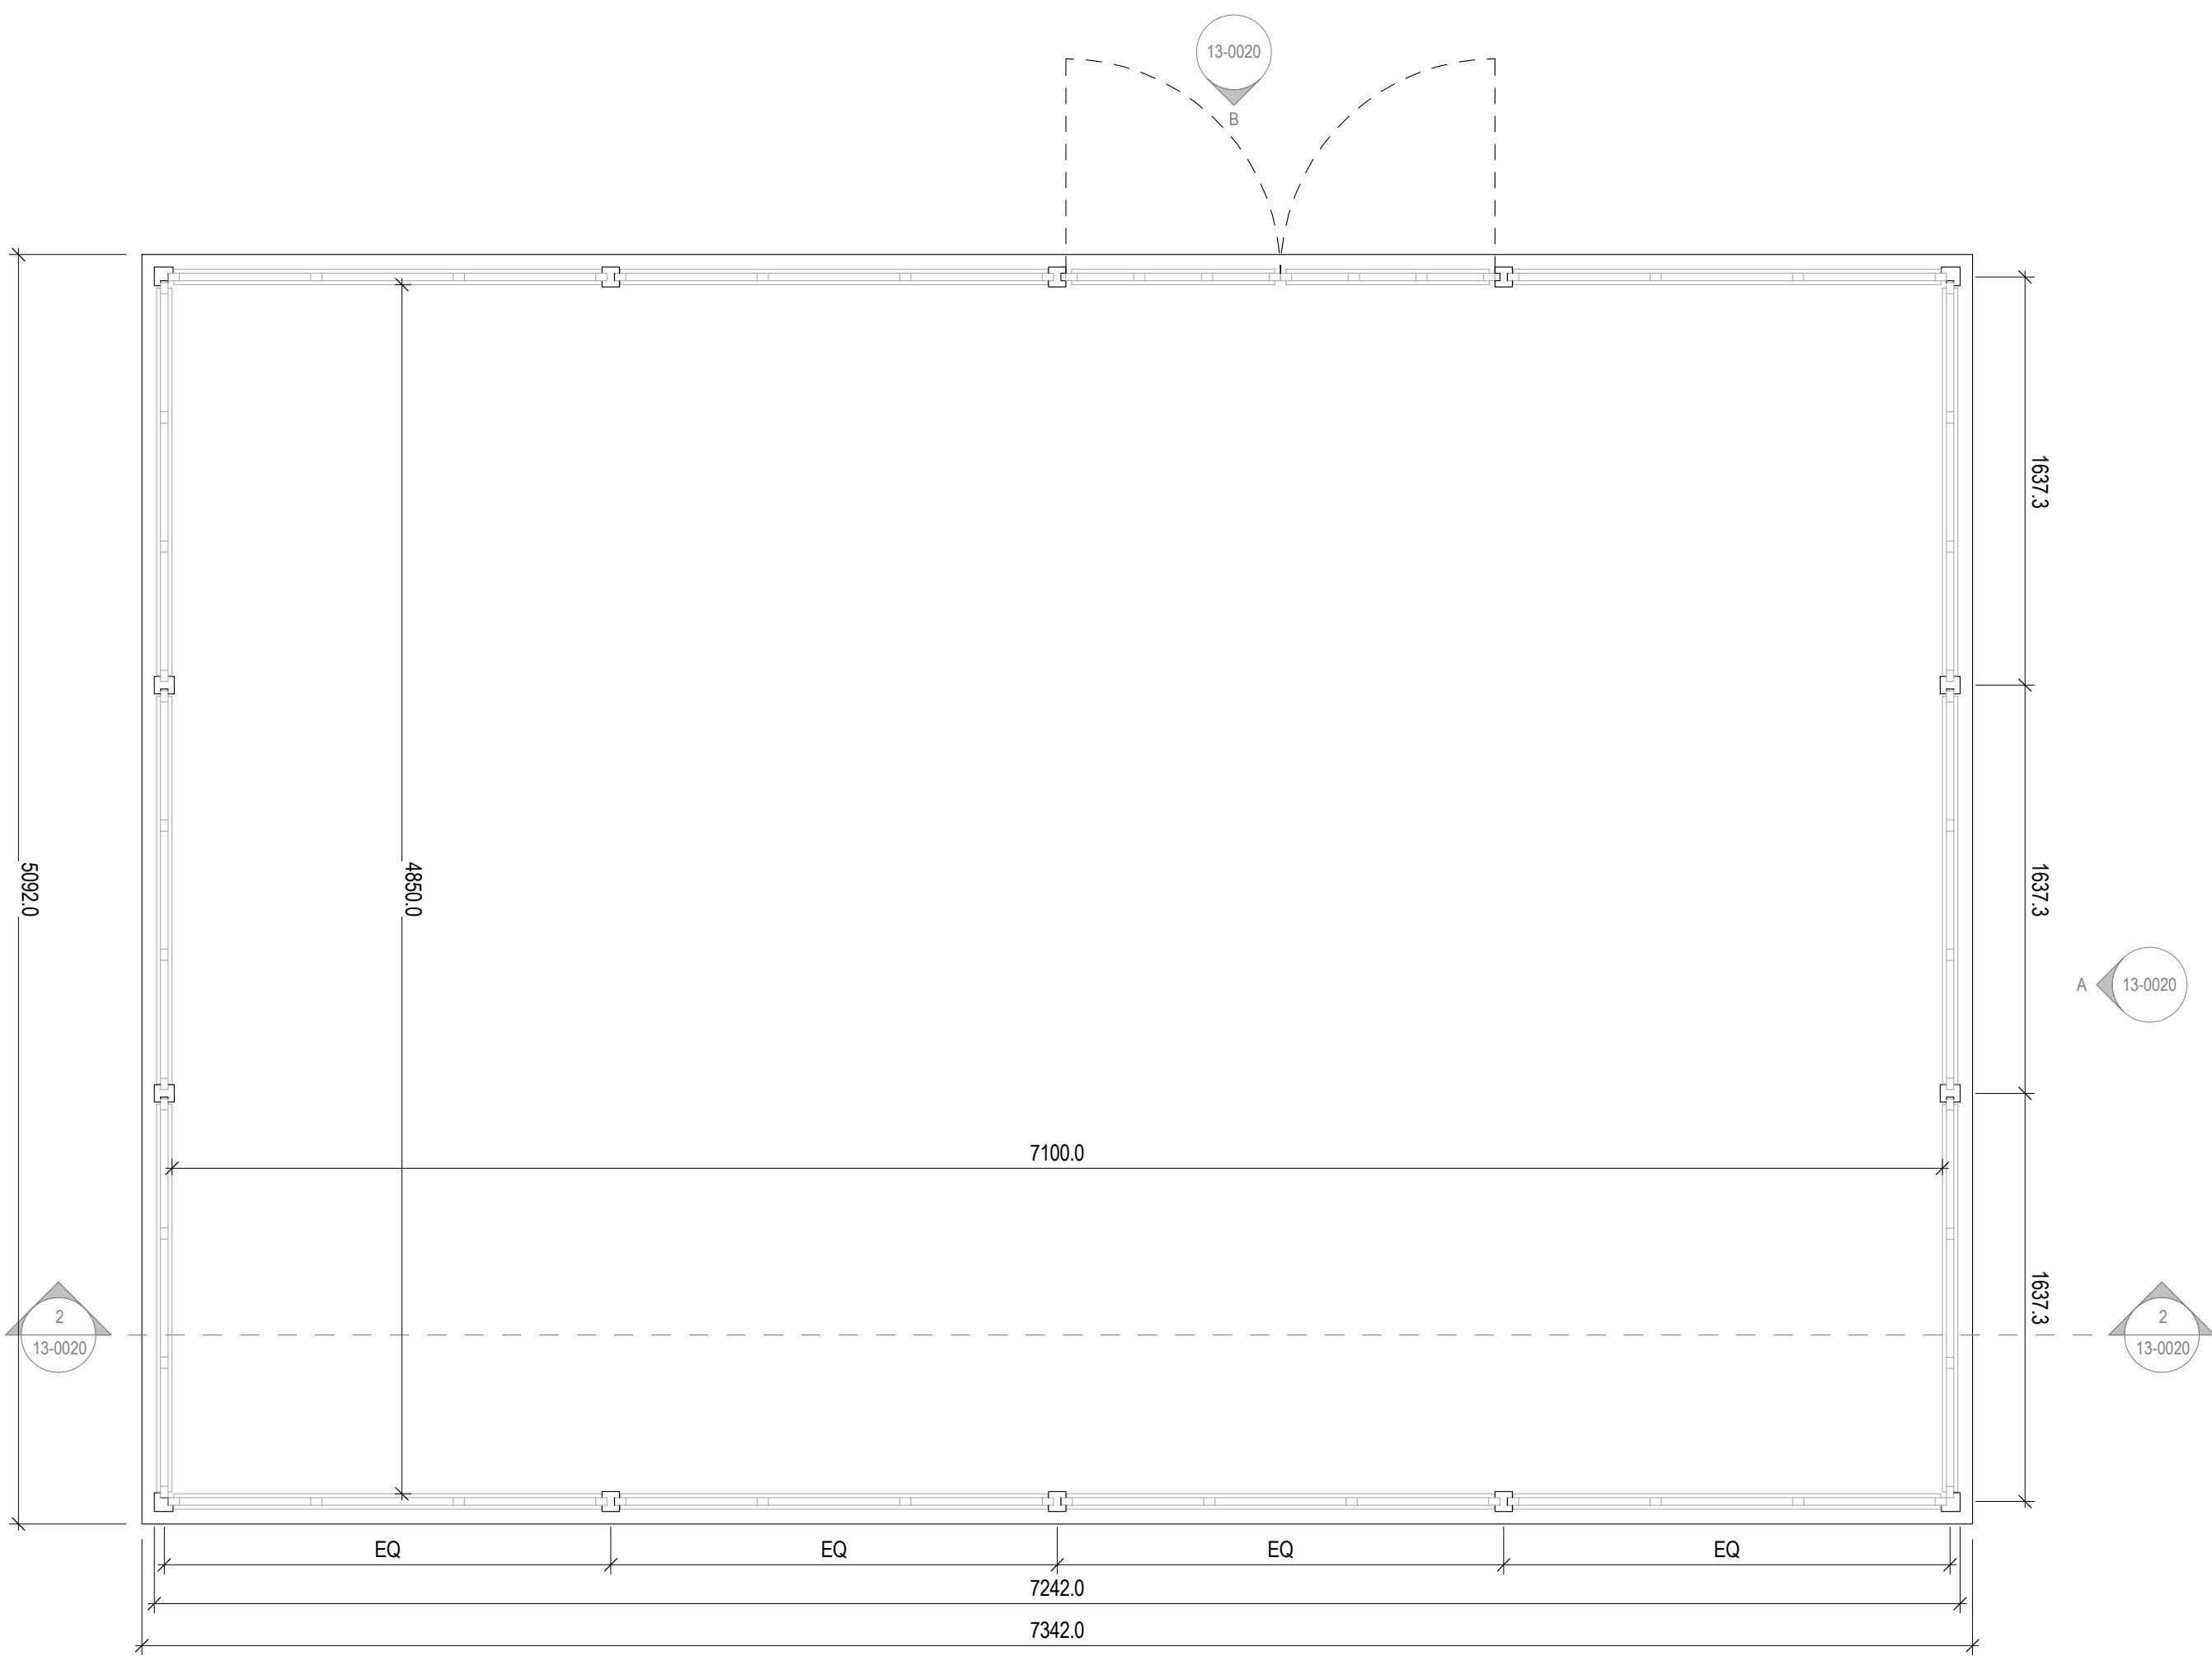

05 Site Key Plan
1 : 1250

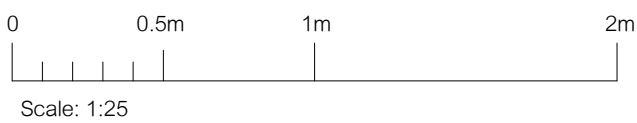

Scale: 1:25

E	2021-04-13	GH	Issued for NMA
D	2020-09-30	GH	Issued for Tender
C	2020-09-28	GH	LV switch room and plant enclosure updated.
B	2020-09-28	GH	Preliminary for Tender issue.
A	2020-09-24	GH	External Works First Issue
Revision	Date	Revised by	

Revision History

Littlehampton

Space One, Hammersmith,
London, W6 0EA

Plant Enclosure

drawing title:
M9316- HUN- 02- SL- DR- A- 13-0020

Issued for **PLANNING**

revision date
E 2021-04-13

Issued for NMA

hunters project number:
M9316

client project number:
A0000

scale:
As indicated
@ A1
checked by
GH
Checker

All drawings are to be printed
in colour.

Use figured dimensions only. All levels and dimensions to be checked on site. This drawing is to be read in conjunction with all other relevant drawings and specifications. Hunters is a trading name of Hunter & Partners Limited. © Hunter & Partners Limited. All rights reserved.

hunters

Space One Beadon Road
London W6 0EA
T 020 8237 6000
mail@hunters.co.uk
www.hunters.co.uk

model ref: C:\Revit Local\M9316-HUN-MS-A-00-0001_g_horti.rvt