Northern Elevation NN' 1:100 @A0 - Without context

Site Location Plan 1:1250

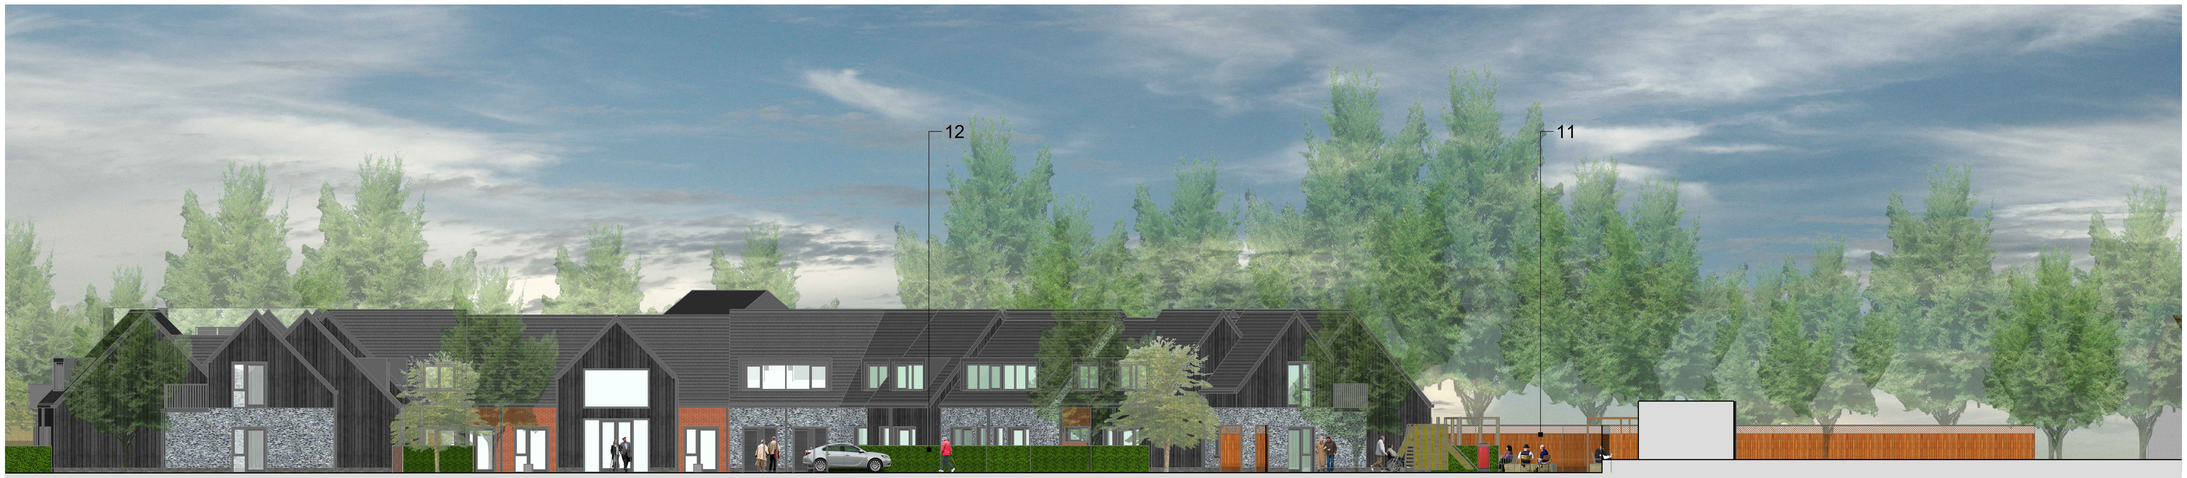

Northern Elevation NN' 1:100 @A0 - With context

1. **Facing brick:** Dorchester Red Stock, laid in stretcher bond
2. **Feature brickwork:** Contrasting feature brick
3. **Wall Cladding:** Blackened Charred Timber cladding
4. **Wall Finish:** Flint walling. Colour: Grey
5. **Copings:** Profiled aluminium powder coated. Colour: Dark Grey / RAL 9021
6. **Windows and Doors:** Powder coated aluminium frame. Colour: Dark Grey / RAL 9021
7. **Balconies :** Stainless steel posts and handrails with part galvanised/painted railings and part clear Self-Cleaning Frameless structural glass
8. **Rain water goods:** Profiled Gutter or hopper and down Pipes. Colour: Grey
9. **Roof Tile:** Winchcombe roof tile. Colour: Grey
10. **Louvre Doors:** Powder coated aluminium external finish. Colour: Dark Grey / RAL 9021
11. **Fence 1** High close boarded fencing 1800 mm with 400mm trellis over
12. **Fence 2** 1500 mm painted metal railing with mixed species hedge

0 1m 5m 10m

Scale 1:100@A0

Revision
Rev A - 07-04-2021 - Ground floor FFL amended.

project name: DEMENTIA CARE CENTRE, CLIMPING

drawing reference: LAND TO THE REAR OF BAIRDS FARM SHOP
PROPOSED NORTHERN ELEVATION NN'

date: MAY 2018
sheet:
drawn: JM
scale: 1:100@A0
checked: JW

job number: M5316
drawing number: APL008
revision: A

status: PLANNING

cad ref: M5316_APL008_Rev-A_Northern Elevation_1-100@A0.dwg

Use figured dimensions only. All levels and dimensions to be checked on site. This drawing is to be read in conjunction with all relevant specifications and consultants' drawings. Hunters is a trading name of Hunter & Partners Limited.
© Hunter & Partners Limited. All rights reserved.

hunters
Space One Beaulieu Road
London W6 0EA
T 020 8237 8200
F 020 8741 2814
mail@hunters.co.uk
www.hunters.co.uk

www.BIMobject.com/hunters/models